

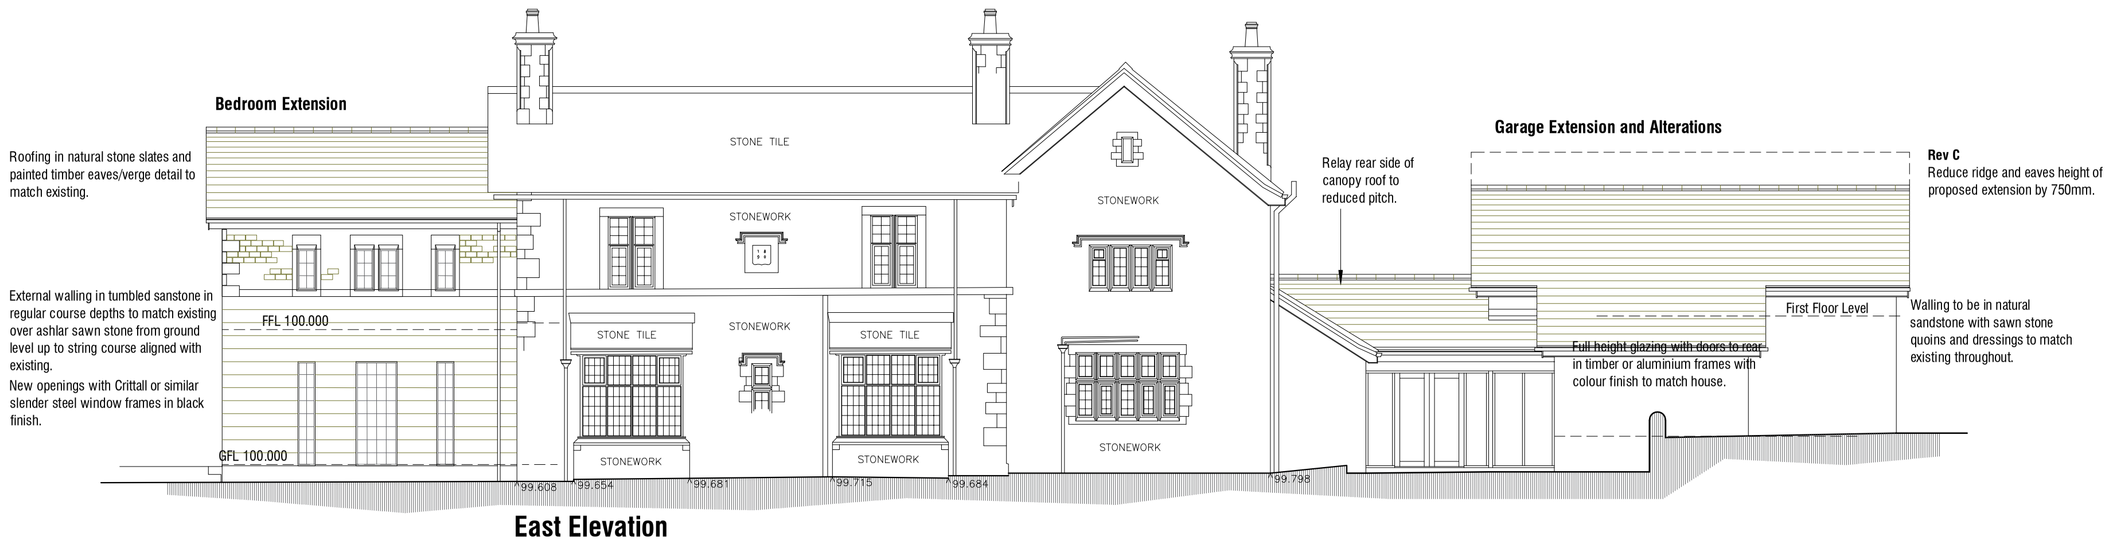



East Elevation

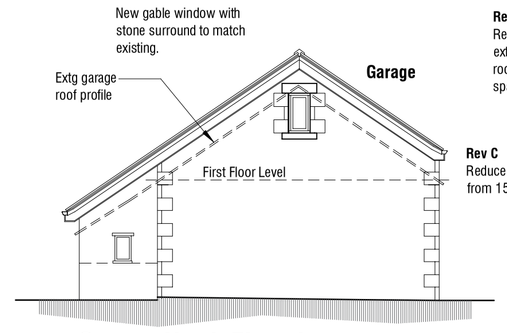


Garage North Elevation

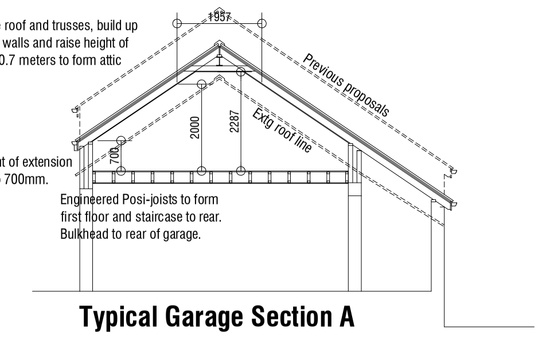


Typical Garage Section A

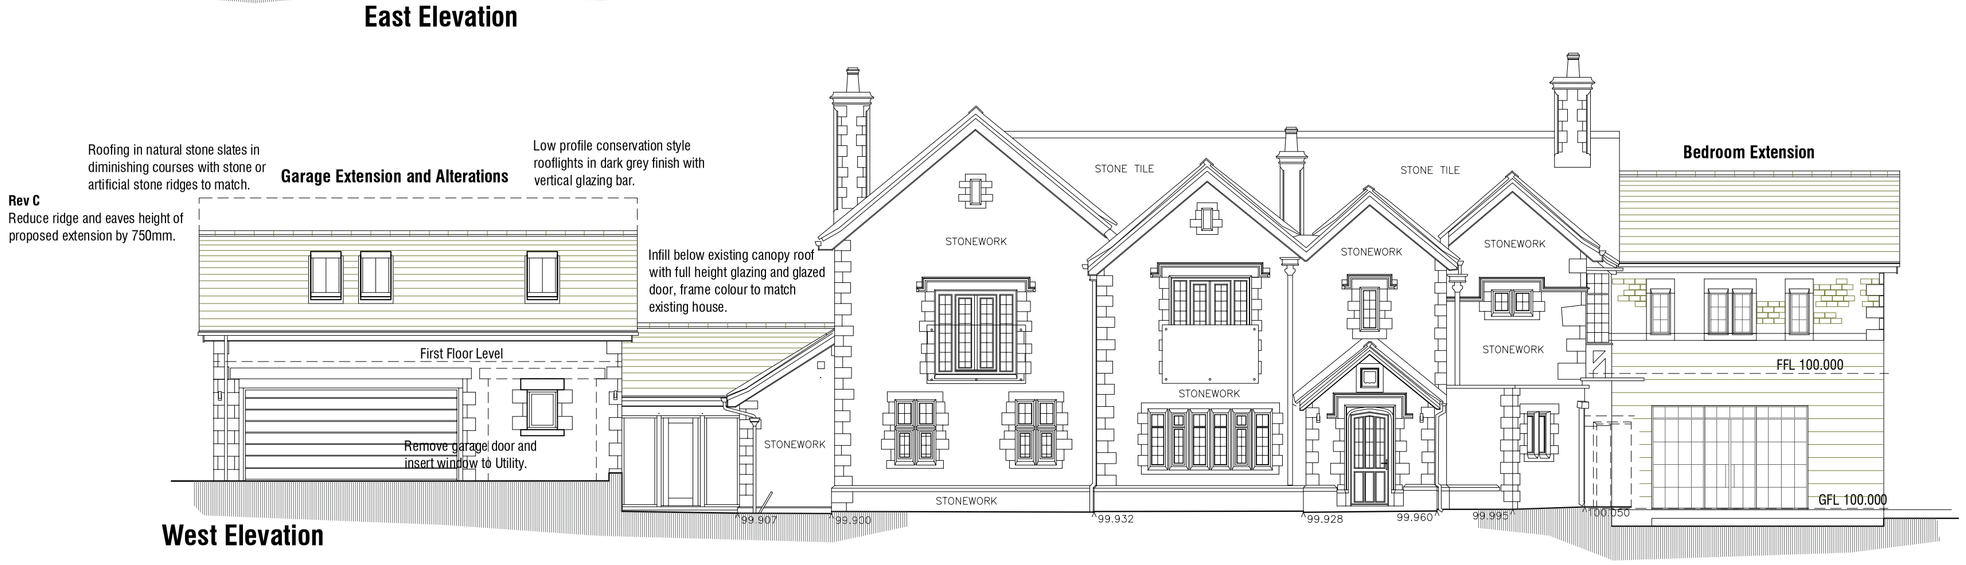


West Elevation

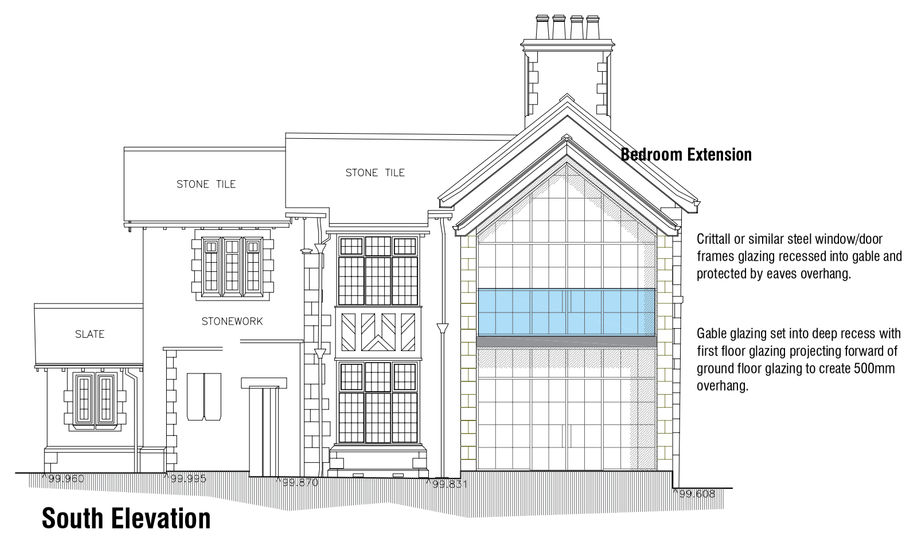

South Elevation

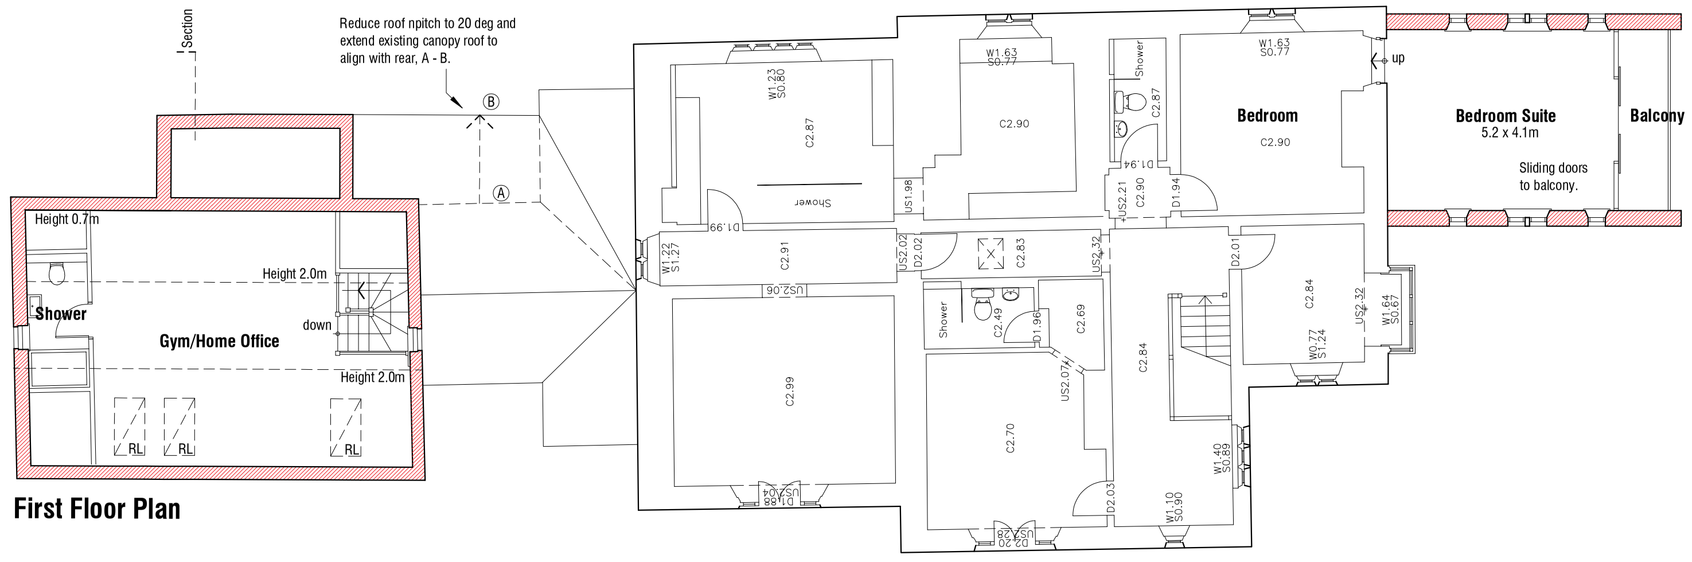


First Floor Plan

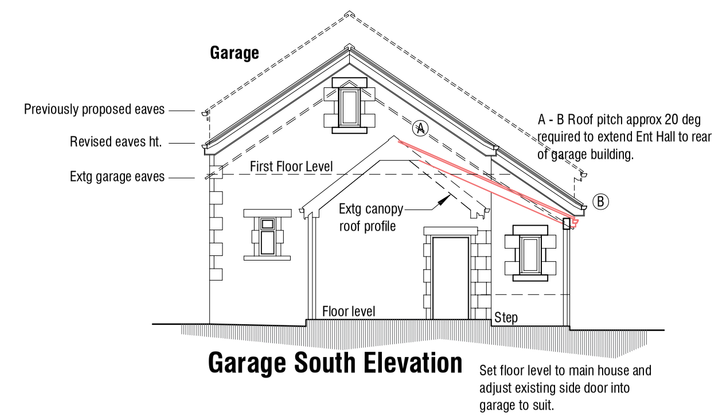

Garage South Elevation

Set floor level to main house and adjust existing side door into garage to suit.

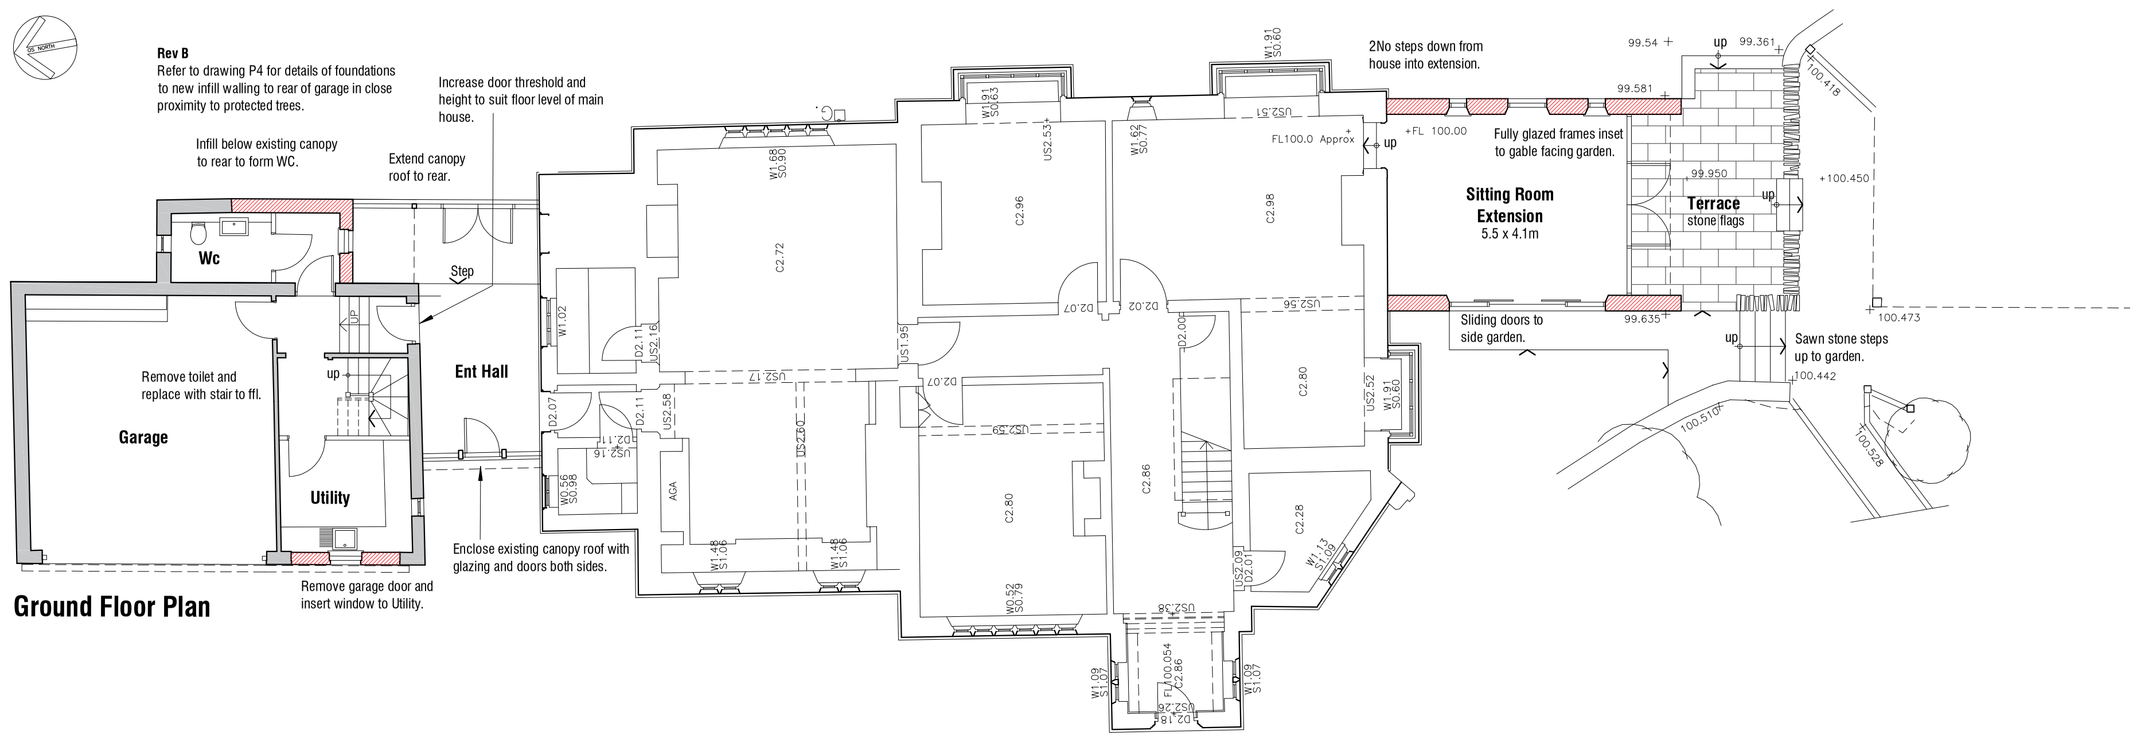

Ground Floor Plan

Rev C 17.11.2021 Reduce roof height of first floor garage extension; re-plan internal layout of works to garage.
Rev B 04.10.2021 Update plans.
Rev A 28.09.2021 Amend Design.

Dale House
Tivy Dale
Cawthorne
Barnsley

AS PROPOSED

GARAGE & BEDROOM EXTENSION

mbooth design
architectural design and building consultants
Fairfield House
Berneslai Close Barnsley
S70 2FL
Tel: 07881898300
E: mark@mboothdesign.co.uk

Scale	1:100 @ A1	Drawn	MJB
Date	SEPT 2021	Ref.	21.22
Dwg No.	P3	Rev.	C

0cm 2cm 4cm 6cm

Copyright mbooth design. All dimensions in millimeters unless otherwise stated. Dimensions for setting out in existing buildings are to be checked and verified on site.