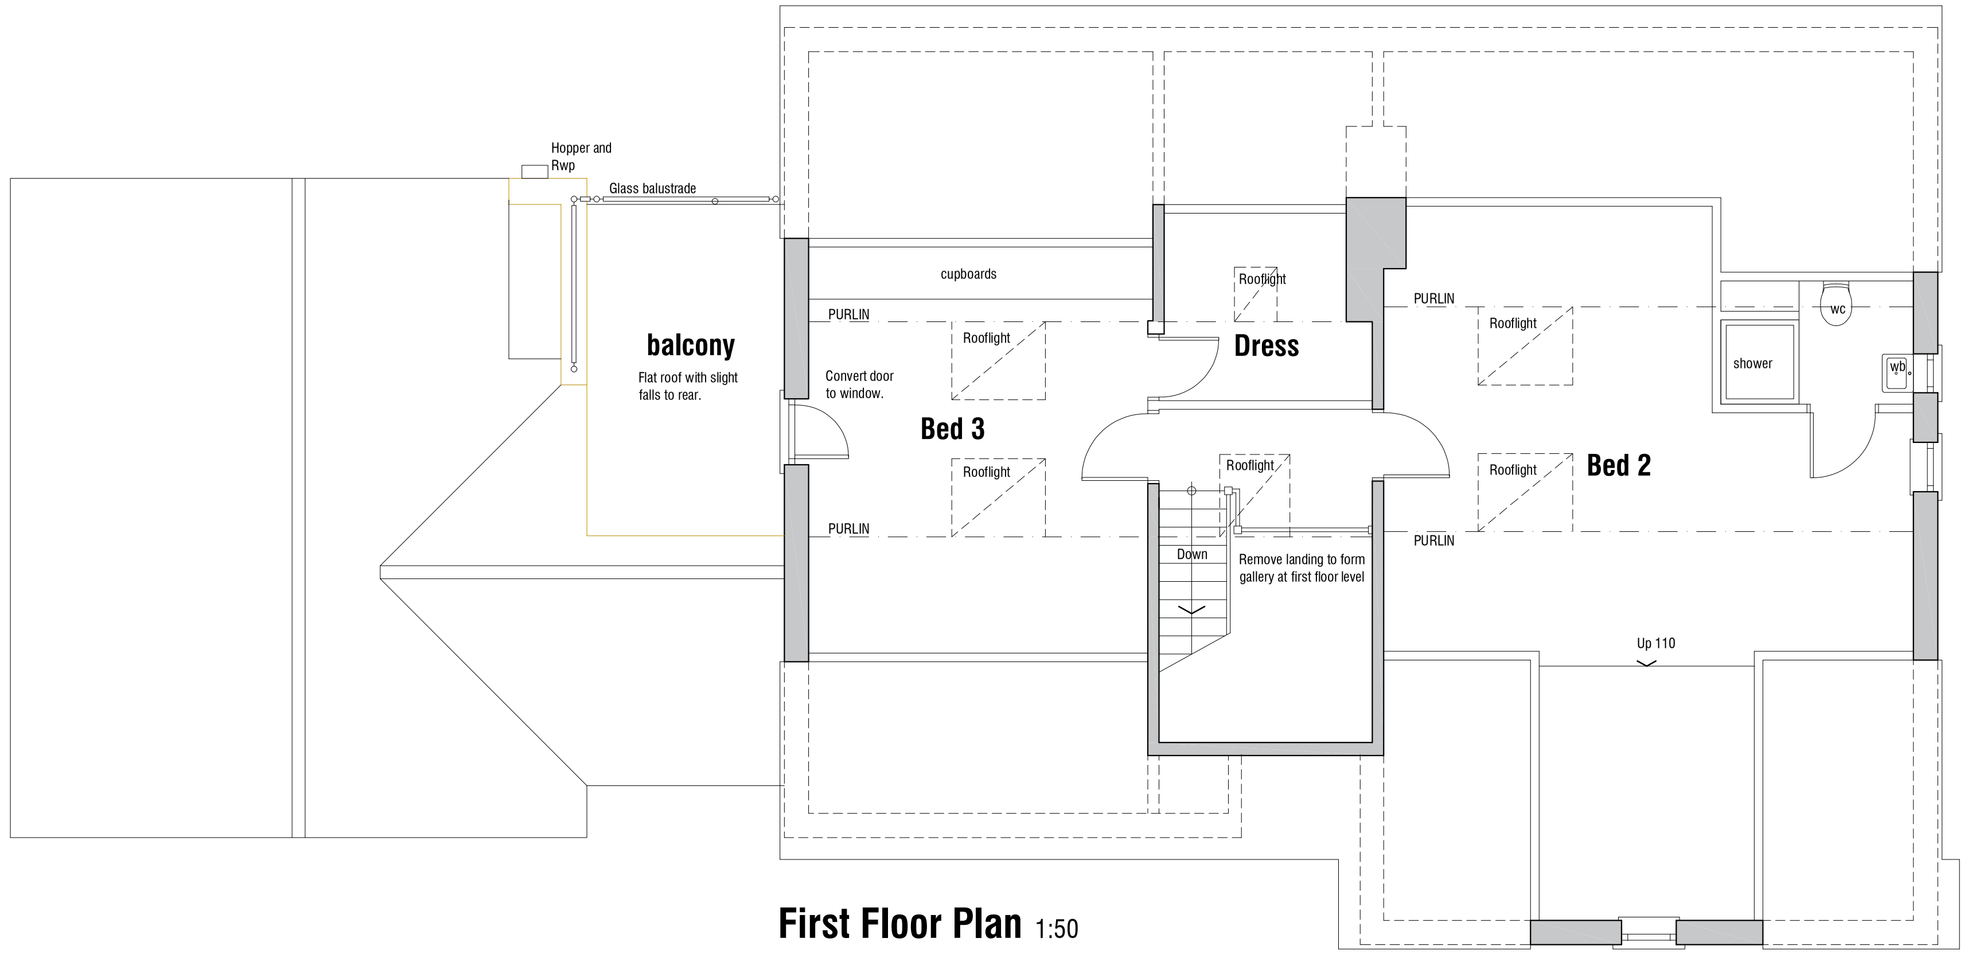

First Floor Plan 1:50

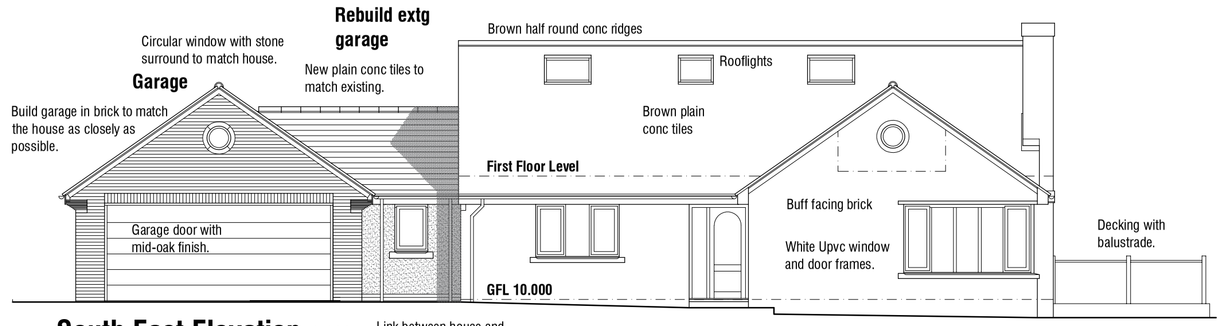

South East Elevation 1:100

Link between house and garage to have a render finish.

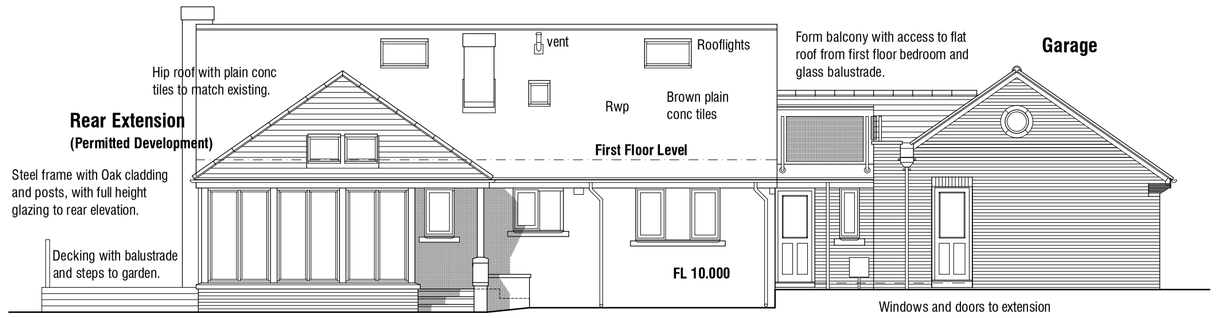

North West Elevation 1:100

Stone cill and brickwork at low level.

Corner post and canopy over rear entrance door.

South West Elevation 1:100

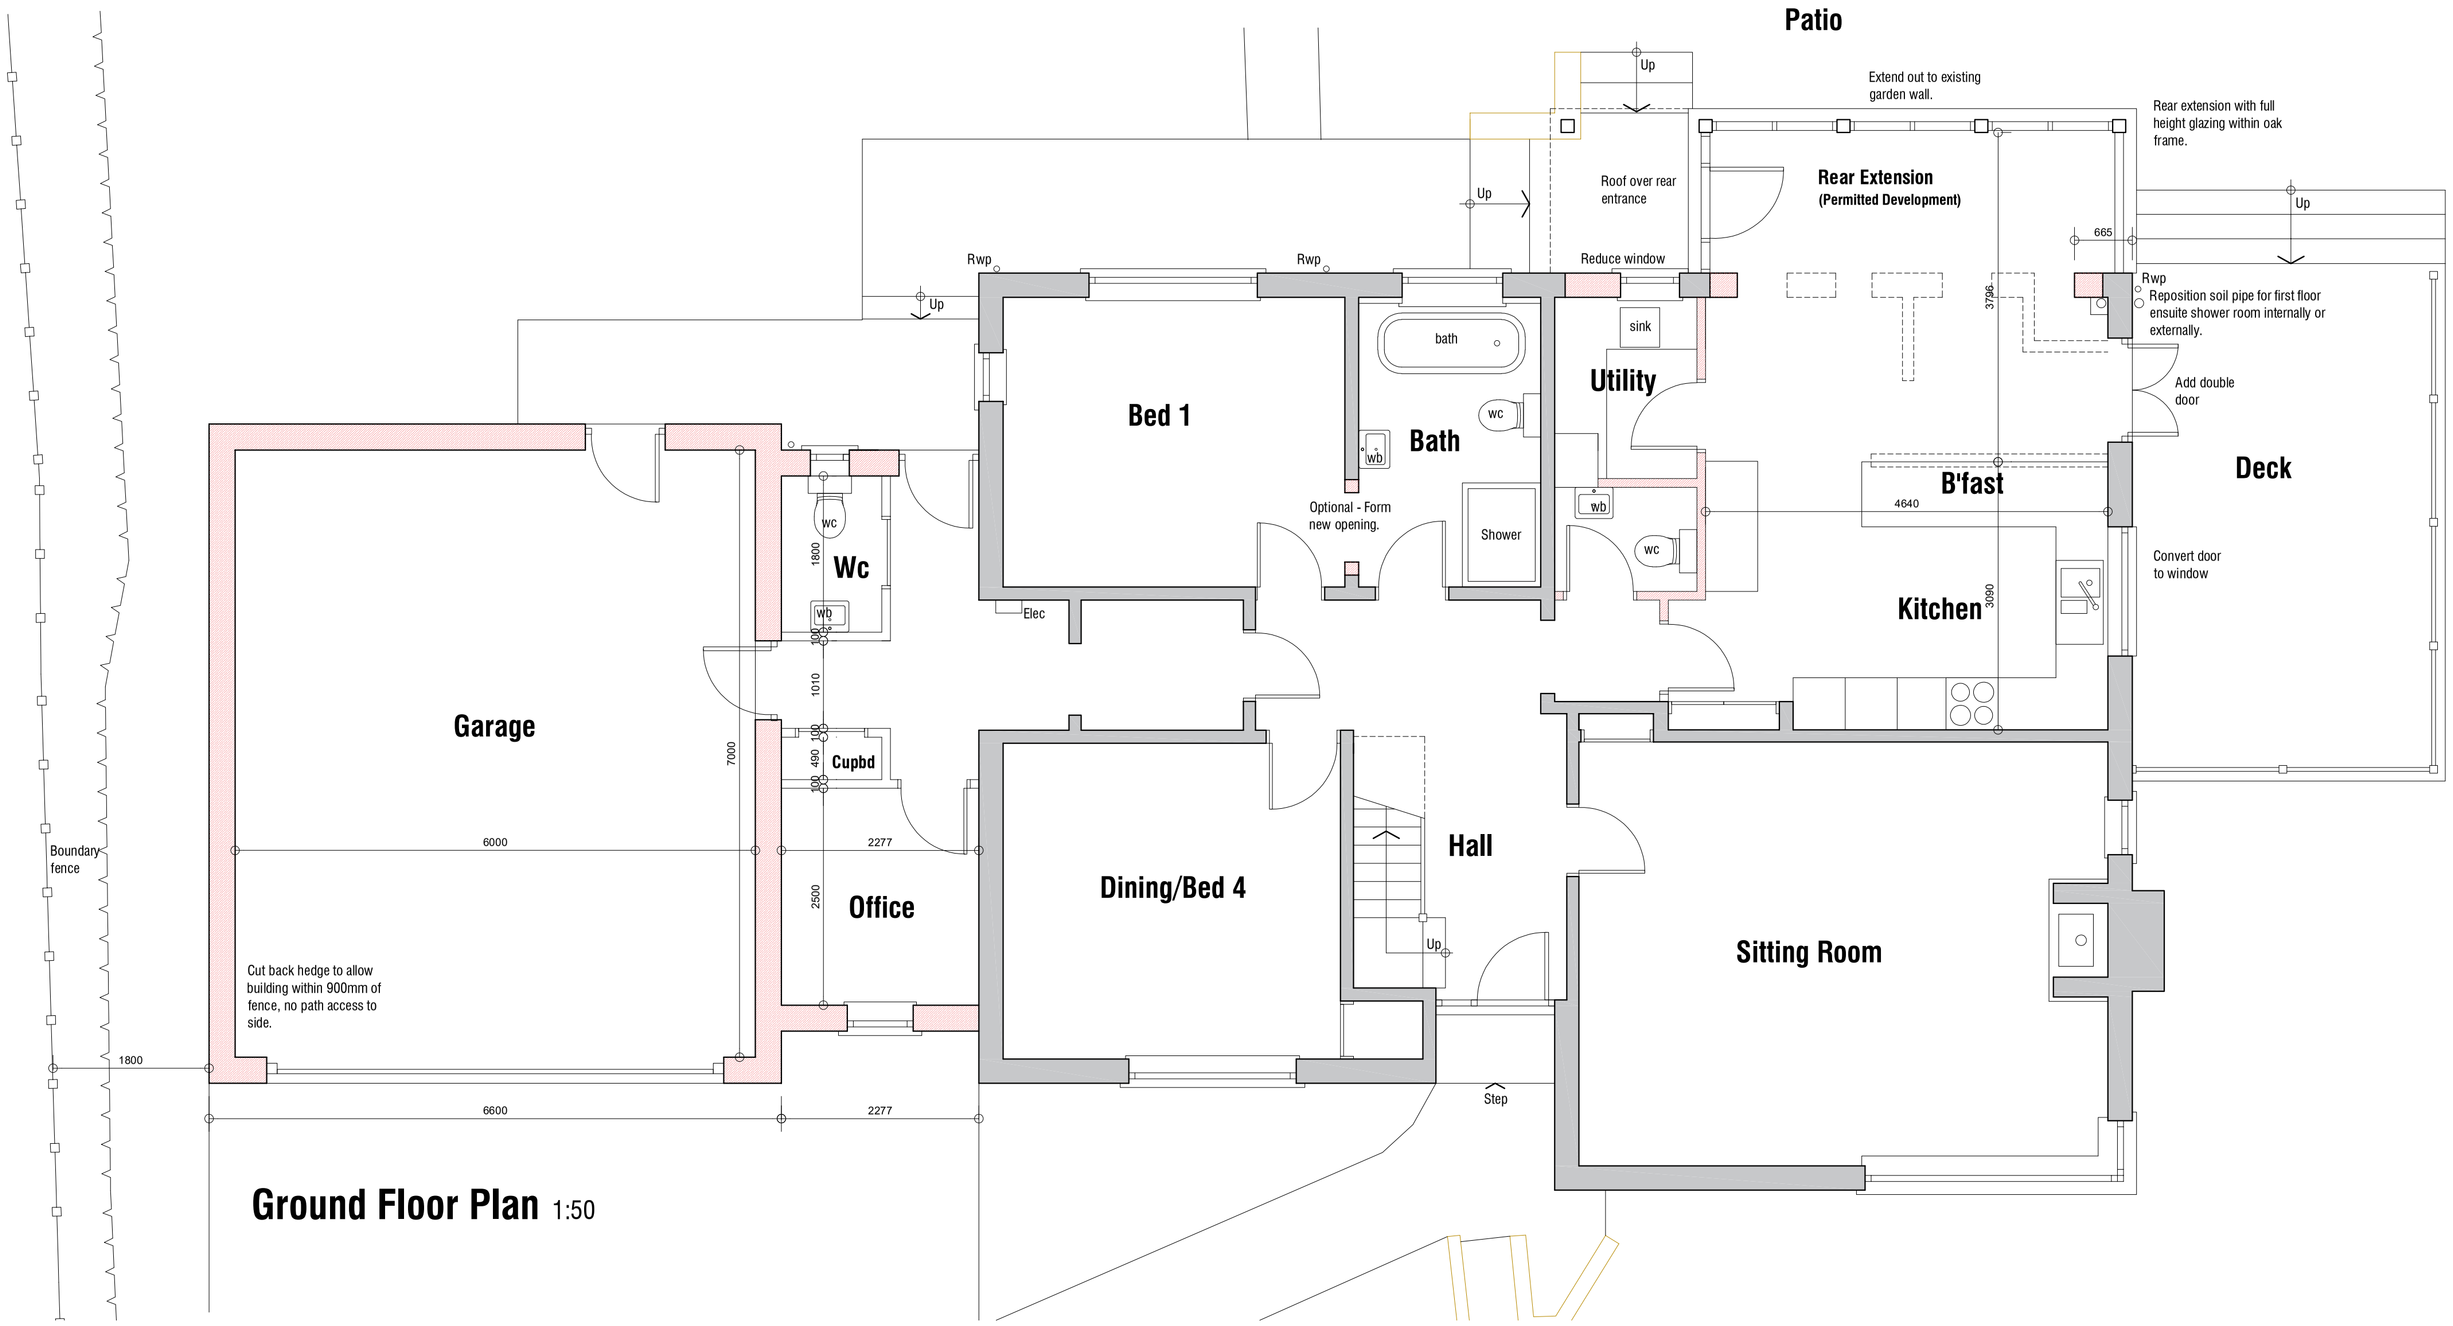

Ground Floor Plan 1:50

B 23.06.2020 - Update for submission.
A 22.06.2020 - Amend Garage design.

10 KIRKFIELD CLOSE
CAWTHORNE
BARNSLEY

PROPOSALS

PLANS AND ELEVATIONS

mbooth design
architectural design and building consultants
Fairfield House
Bernesiai Close Barnsley
S70 2FL
T: 01226 286256
M: 07881898300
E: mark@mboothdesign.co.uk

Scale	1:50 1:100 @ A1	Drawn	MJB
Date	JUNE 2020	Ref.	19.25
Dwg No.	**P04**	Rev.	**B**

0cm 2cm 4cm 6cm

Copyright mbooth design. All dimensions in millimeters unless otherwise stated. Dimensions for setting out in existing buildings are to be checked and verified on site.