


PLAN AS EXISTNG SCALE 1:100



Ordnance Survey (c) Crown Copyright 2012. All rights reserved. Licence number 100020449

SITE LOCATION PLAN
SCALE 1:1000

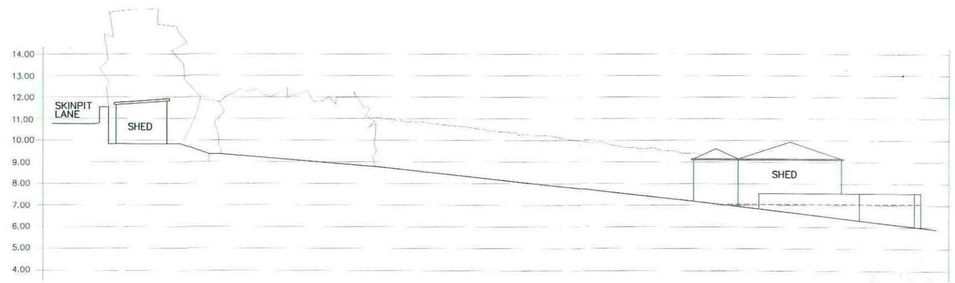

SITE SECTION A-A SCALE 1:100

ARCHITECTS
BARNSLEY BURLEY-IN-WHARFEDALE

1. THIS DRAWING AND THE COPYRIGHTS AND PATENTS THEREIN ARE THE PROPERTY OF NUTTALL YARWOOD & PARTNERS LIMITED REGISTERED IN ENGLAND AND WALES No. 4531338 AND MAY BE USED OR REPRODUCED ONLY UNDER CONTRACT.
2. CONTRACTORS AND SUB-CONTRACTORS MUST CHECK AND AGREE ALL DIMENSIONS BEFORE PREPARING SHOP DRAWINGS OR COMMENCING WORK ON SITE.
3. CONTRACTORS ARE RESPONSIBLE FOR INFORMING THE ARCHITECT OF ANY DISCREPANCY DISCOVERED ON THIS DRAWING OR BETWEEN SUIS DRAWING AND ANY OTHER RELATED DOCUMENT ISSUED UNDER THE STANDARD FORM OF CONTRACT IN RESPECT OF THE WORK.
4. WRITTEN DIMENSIONS ONLY ARE TO BE USED FROM THIS DRAWING IF IN ANY DOUBT ASK FOR CLARIFICATION.


Notes.


Revisions.

Date	Suffix	Description	Date	Suffix	Description

NUTTALL YARWOOD & PARTNERS LIMITED
CHARTERED ARCHITECTS
The Grove, High Street, Dodworth, Barnsley, S75 3RS. Tel: 01226 206771. Fax: 01226 200989. E-mail: nyp.barnsley@btconnect.com
120 Main Street, Burley-in-Wharfedale, LS29 7JX. Tel: 01943 862441. Fax: 01943 862300. E-mail: nyp.bradford@btconnect.com

Project. PROPOSED DWELLING 286 BARNSLEY ROAD, HOYLANDSWAINE SHEFFIELD		Client. MR P KENNWORTHY		
Drawing Title. SURVEY AS EXISTING	Date. AUGUST 2012	Scale. 1:100		
	Ref. 43/25	Dwg. No. 01	Rev.	

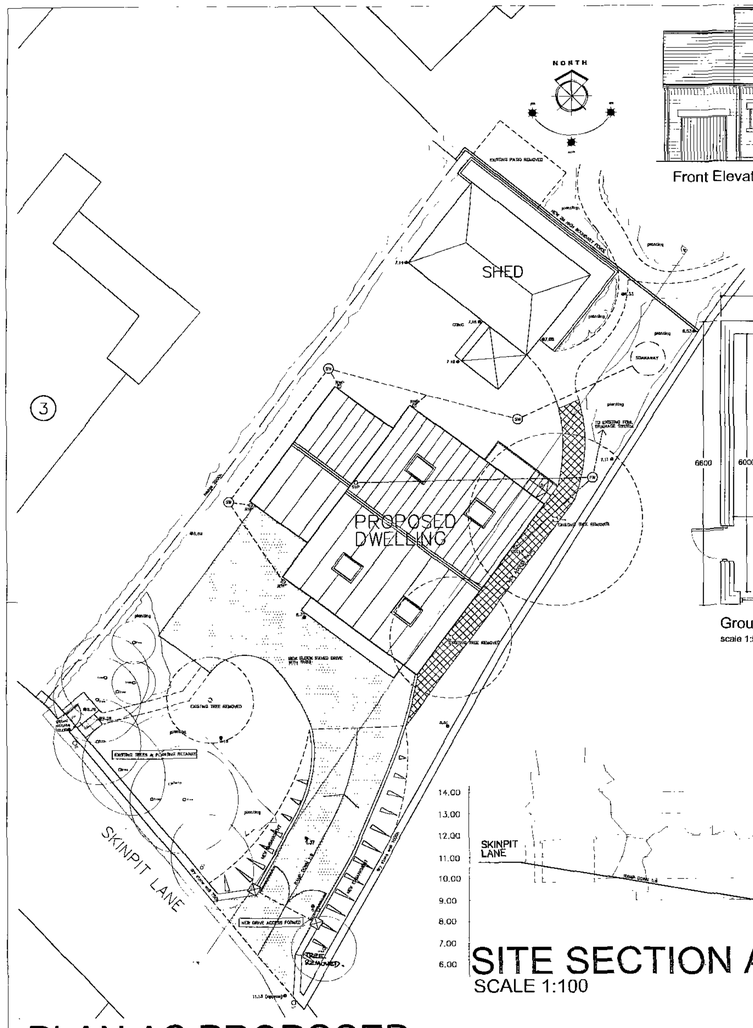


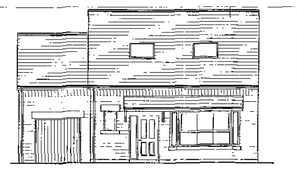


Front Elevation Scale 1:100




Rear Elevation Scale 1:100

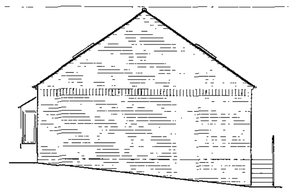


Typical Side Elevation 1 Scale 1:100

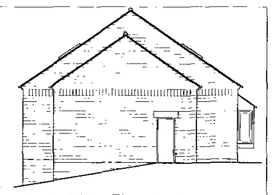


Typical Side Elevation 2 Scale 1:100

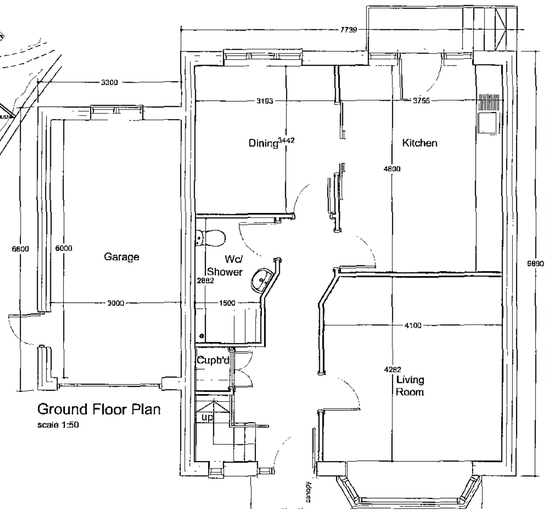


Ground Floor Plan
scale 1:50

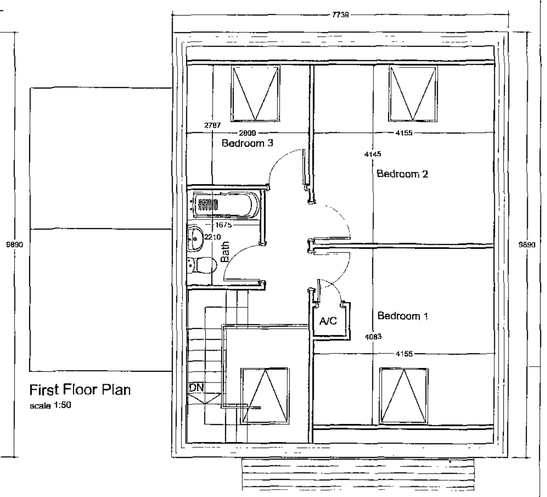

First Floor Plan
scale 1:50

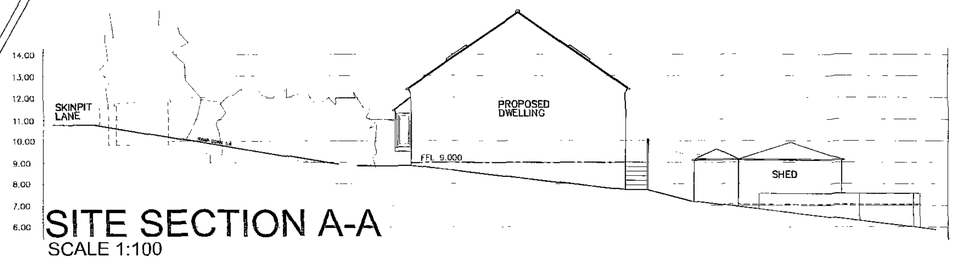

SITE SECTION A-A
SCALE 1:100

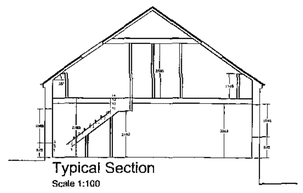

Typical Section
Scale 1:100

PLAN AS PROPOSED SCALE 1:100

ARCHITECTS
BARNSLEY BURLEY-IN-WHARFEDALE

1. THIS DRAWING AND THE COPYRIGHTS AND RIGHTS THEREIN ARE THE PROPERTY OF NUTTALL YARWOOD & PARTNERS LIMITED REGISTERED IN ENGLAND AND WALES NO. 4331233 AND MAY BE USED OR REPRODUCED ONLY UNDER CONTRACT.
2. CONTRACTORS AND SUB-CONTRACTORS MUST CHECK AND ZONE ALL DIMENSIONS BEFORE PREPARING SHOP DRAWINGS OR COMMENCING WORK ON SITE.
3. CONTRACTORS ARE RESPONSIBLE FOR INFORMING THE ARCHITECT OF ANY DISCREPANCY DISCOVERED ON THIS DRAWING OR BETWEEN THIS DRAWING AND ANY OTHER RELEVANT DOCUMENT ISSUED UNDER THE STANDARD FORM OF CONTRACT IN RESPECT OF THE WORK.
4. WRITTEN DIMENSIONS ONLY ARE TO BE USED FROM THIS DRAWING. IF IN ANY DOUBT ASK FOR CLARIFICATION.

Notes.
MATERIALS:
EXTERNAL WALLS (NATURAL COURSED STONE/ ARTIFICIAL STONE HEADS & CILLS
ROOF (ARTIFICIAL STONE SLATES
WINDOWS & DOORS (WOOD EFFECT UPVC
EXTERNAL BOUNDARIES (NATURAL STONE/ TIMBER FENCING
EXTERNAL PARKING AREA/ DRIVE (BLOCK PAVING (SUDS)

Revisions.					
Date	Suffix	Description	Date	Suffix	Description

NUTTALL YARWOOD & PARTNERS LIMITED
CHARTERED ARCHITECTS
The Grove, High Street, Dodworth, Barnsley, S75 3RD. Tel: 01226 206771. Fax: 01226 206868. E-mail: nyp.barnsley@btconnect.com
123 Main Street, Burley-in-Wharfedale, LS29 7JX. Tel: 01943 864441. Fax: 01943 862300. E-mail: nyp.burley@btconnect.com

Project.	PROPOSED DWELLING 286 BARNSLEY ROAD, HOYLANDSWAINE SHEFFIELD	Client.	MR P KENWORTHY
Drawing Title.	SKETCH SCHEME PROPOSAL	Date. AUGUST 2012	Scale. 1:100
		Ref. 43/25	Dwg. No. 03 Rev.