




SCALE 1:100
BATHROOM
BEDROOM
BATH/n
UP
BEDROOM
BEDROOM
BEDROOM
EXISTING
28 SHELLEY CLOSE
1ST FLOOR
KEY WINDOW =


SCALE 1:100
BEDROOM
BATHROOM
BEDROOM
UP
BEDROOM
BATHROOM
BEDROOM
PROPOSED 1ST FLOOR
28 SHELLEY CLOSE
1ST FLOOR
KEY WINDOW =

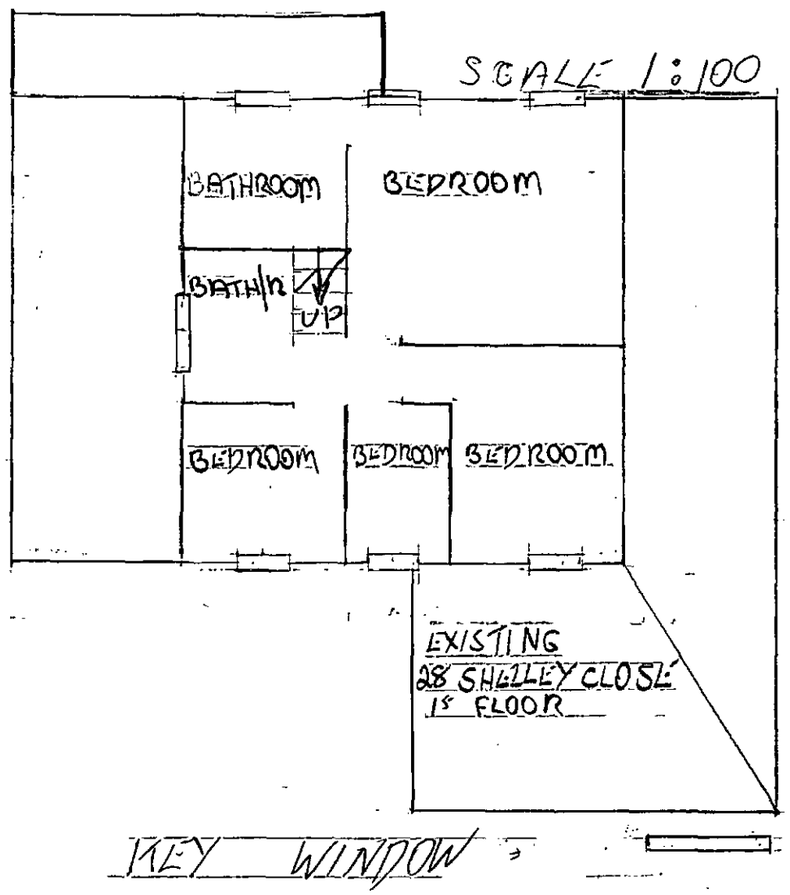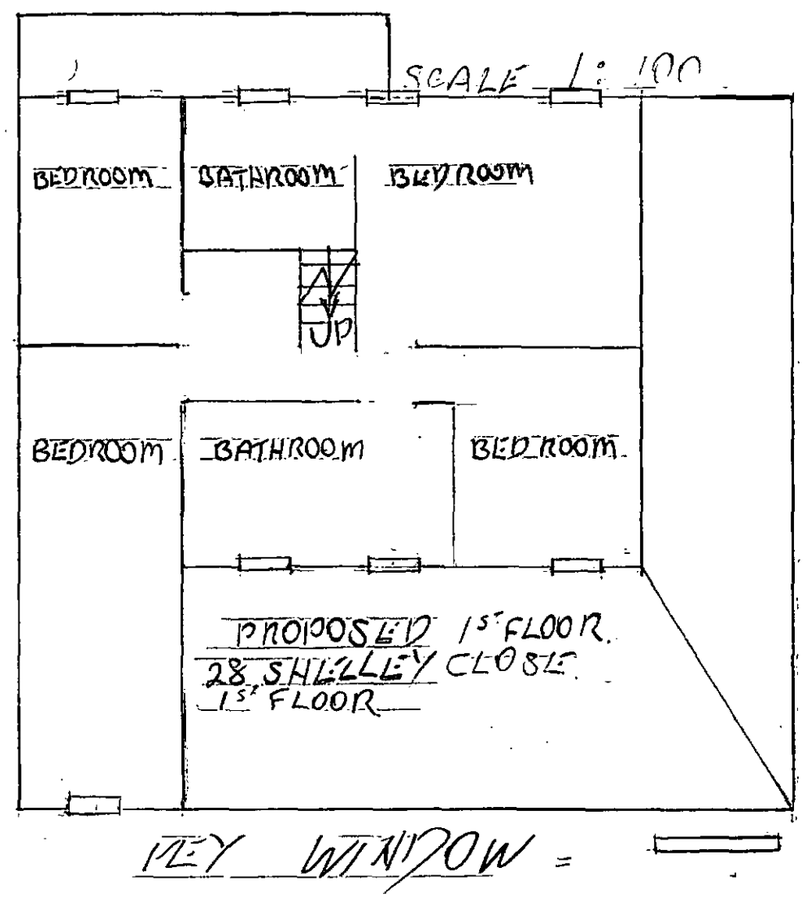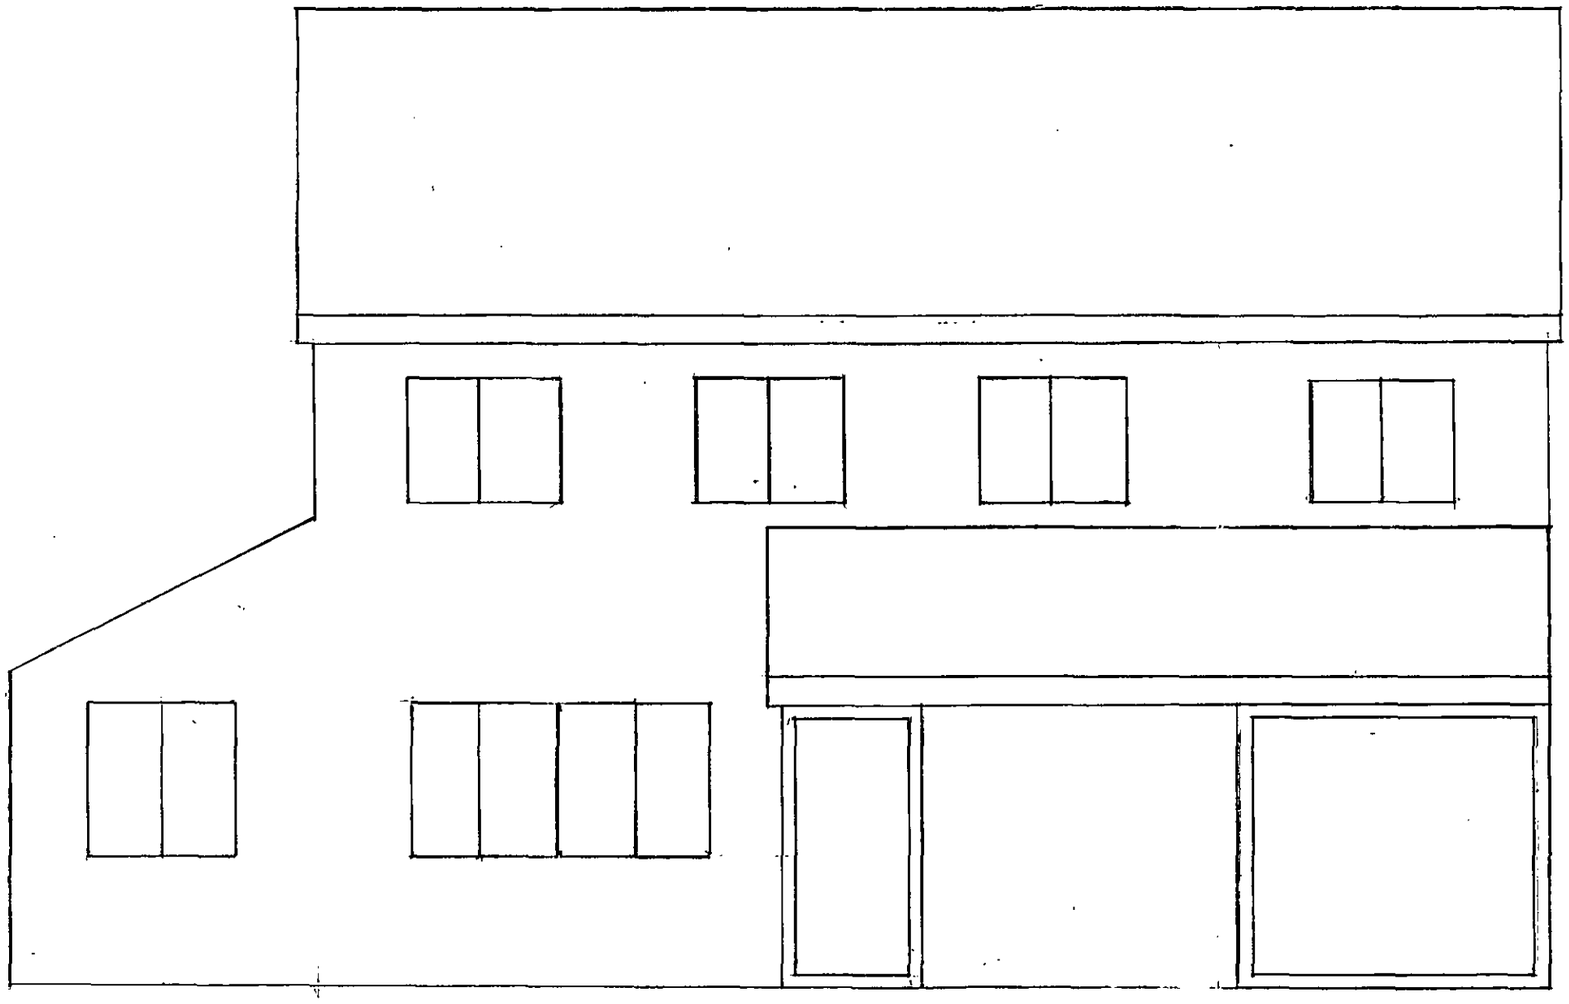


28 SHELLEY CLOSE POLNISTONE FRONT ELLEVATION PROPOSED
SCALE 1:50

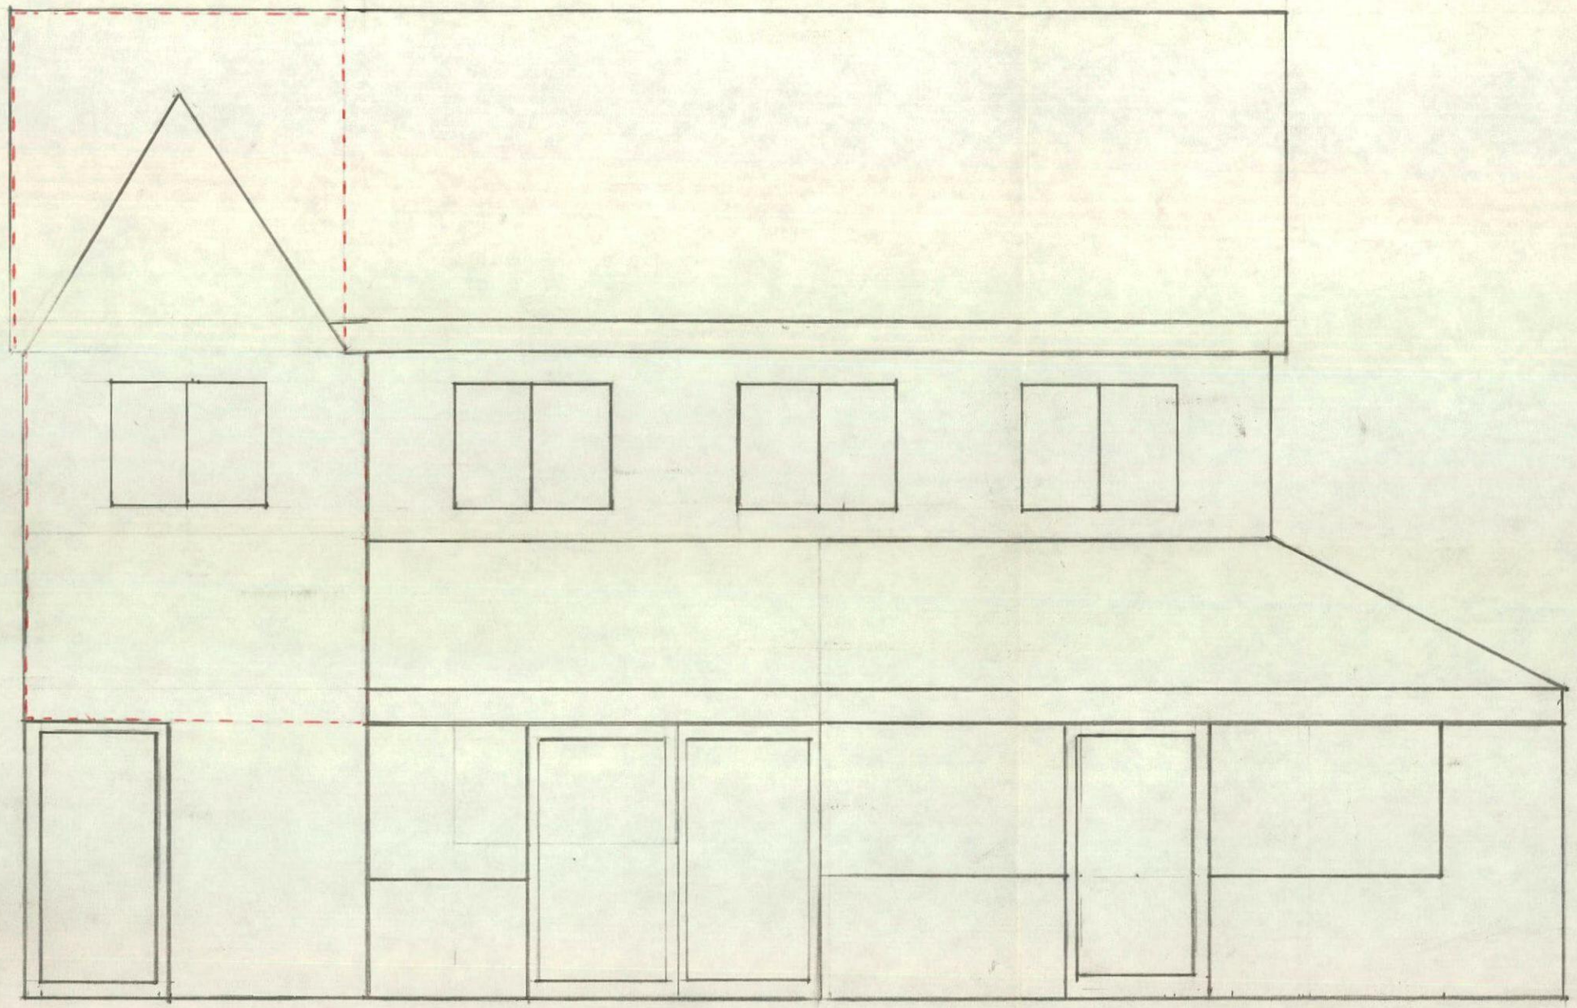


28 SHELLEY CLOSE PENISTONE. REAR ELEVATION PROPOSED


SCALE 1:50

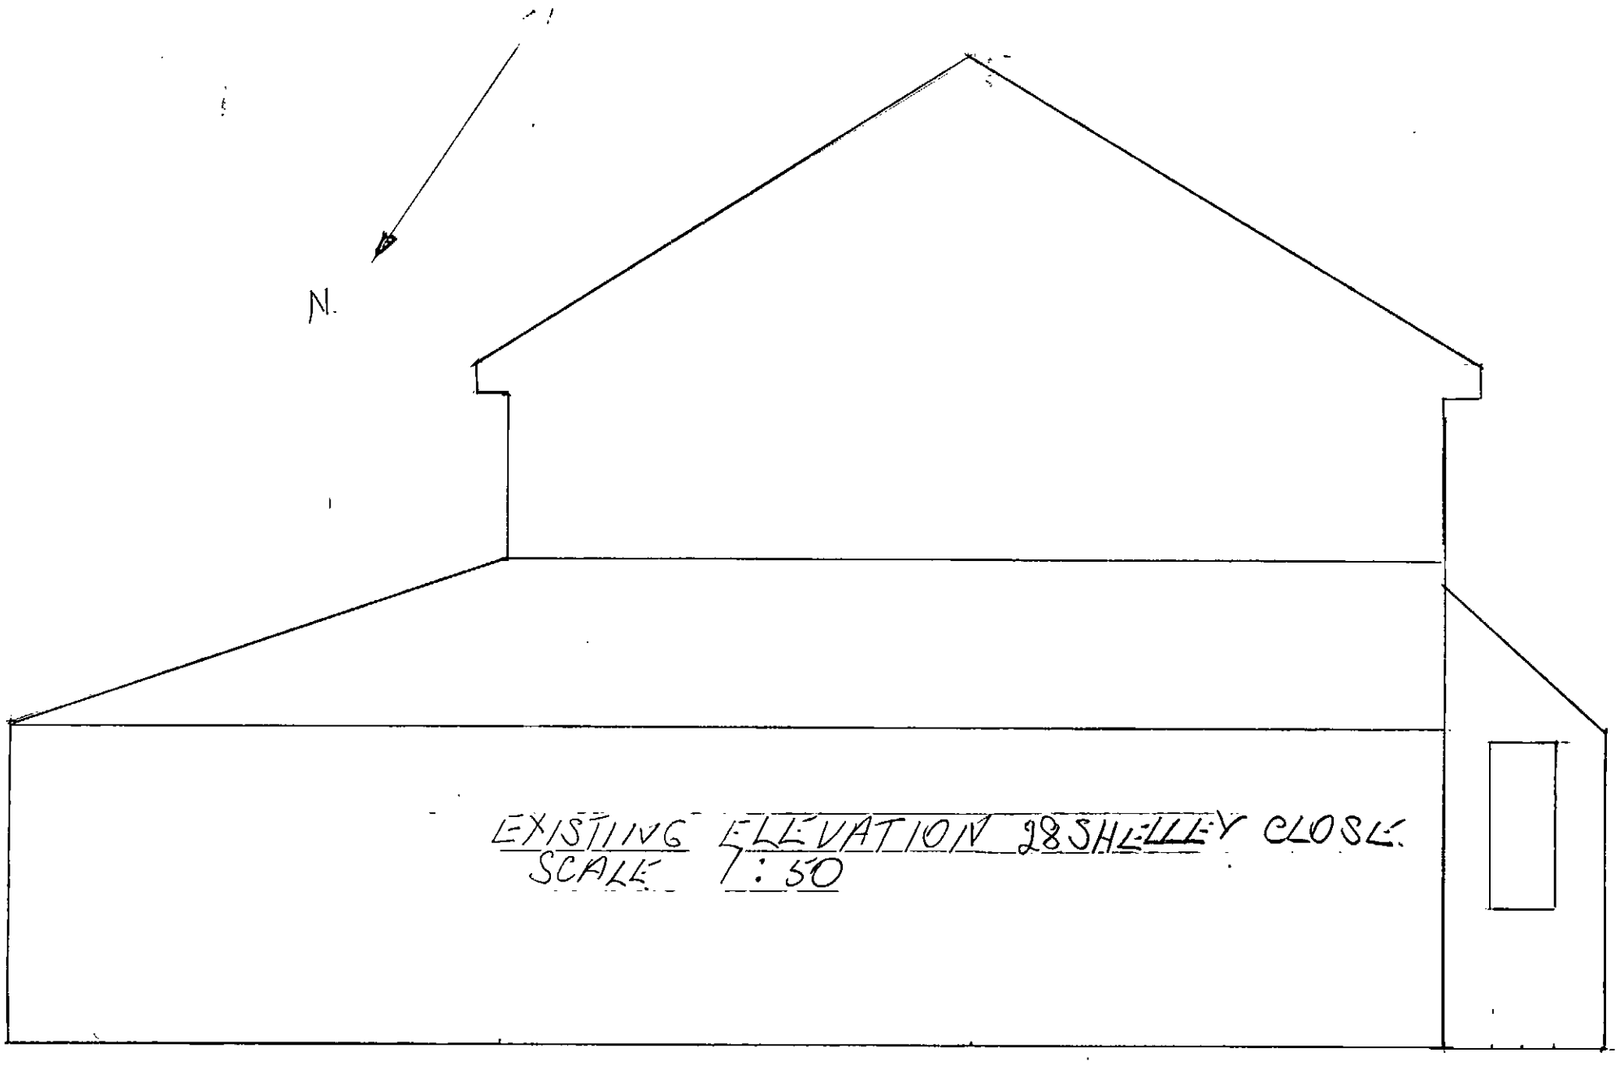


EXISTING ELEVATION 28 SHELLEY CLOSE
SCALE 1:50

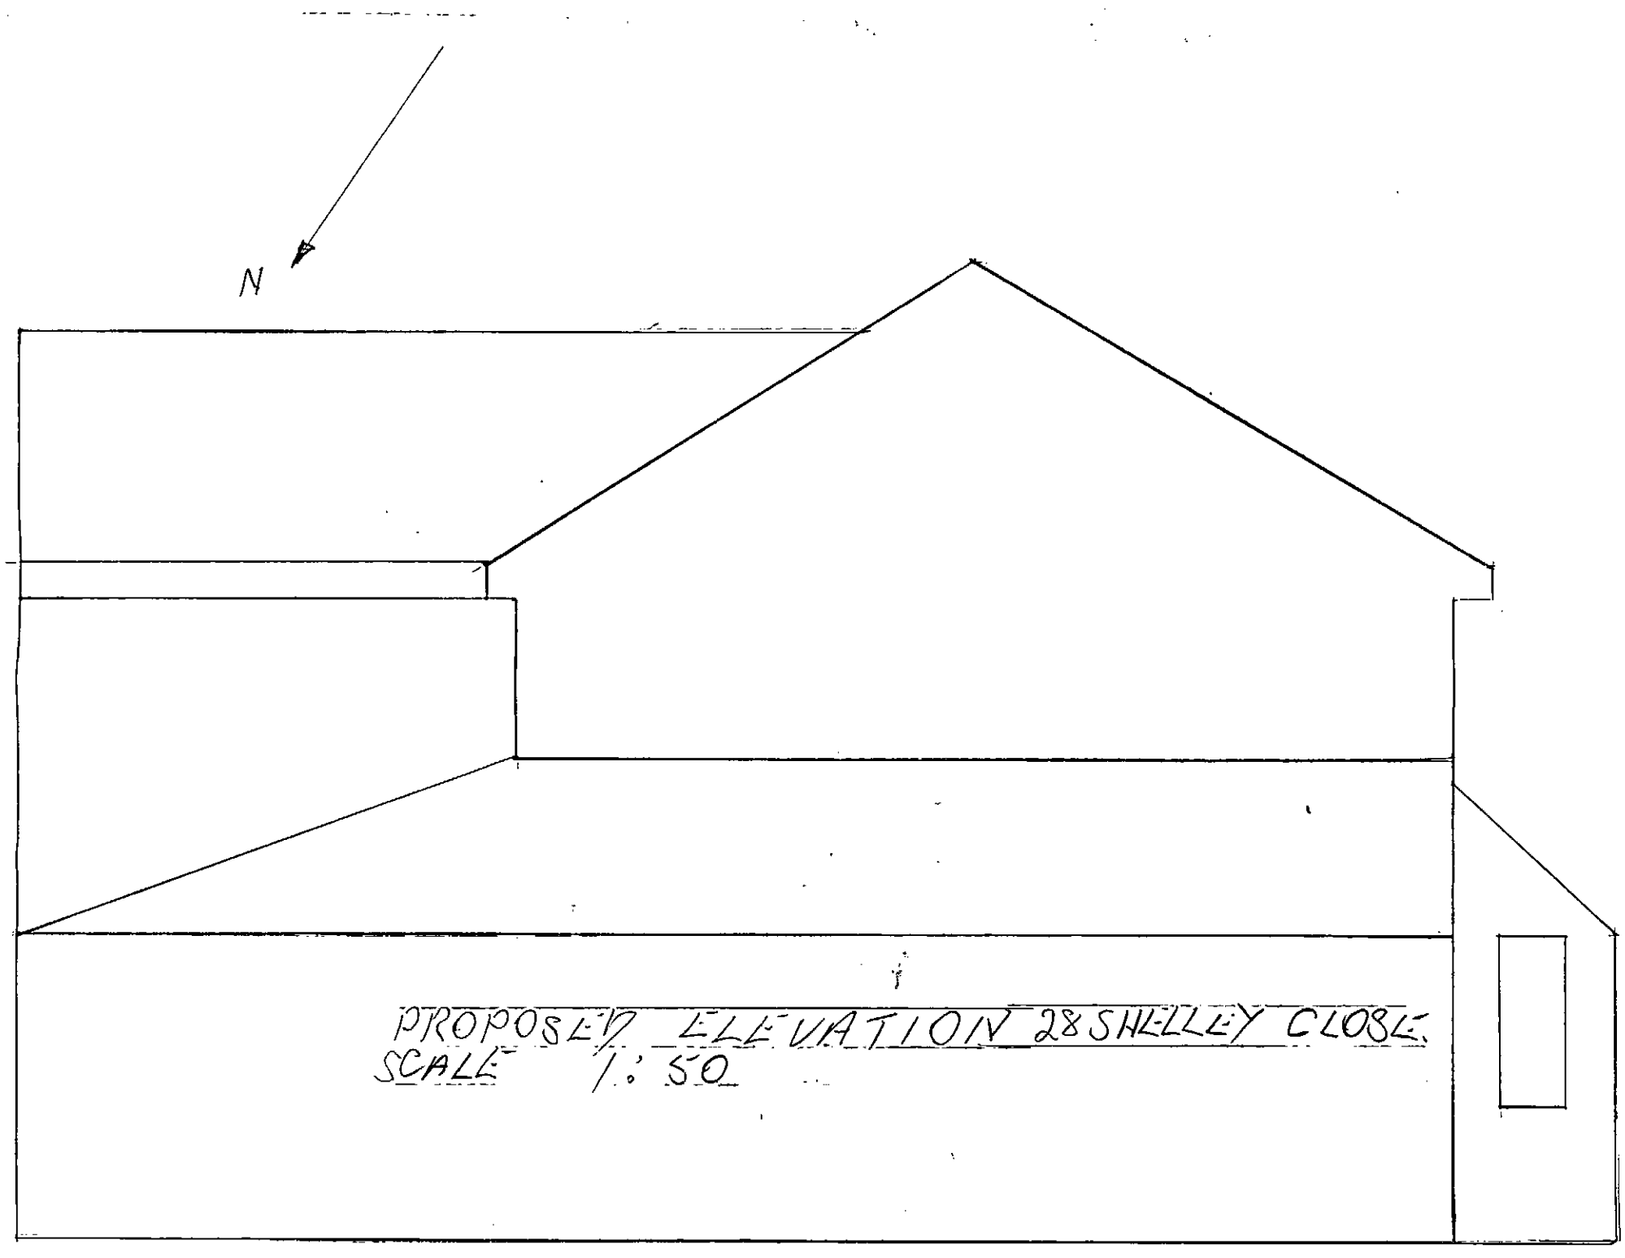



PROPOSED ELEVATION 28 SHELLEY CLOSE
SCALE 1:50

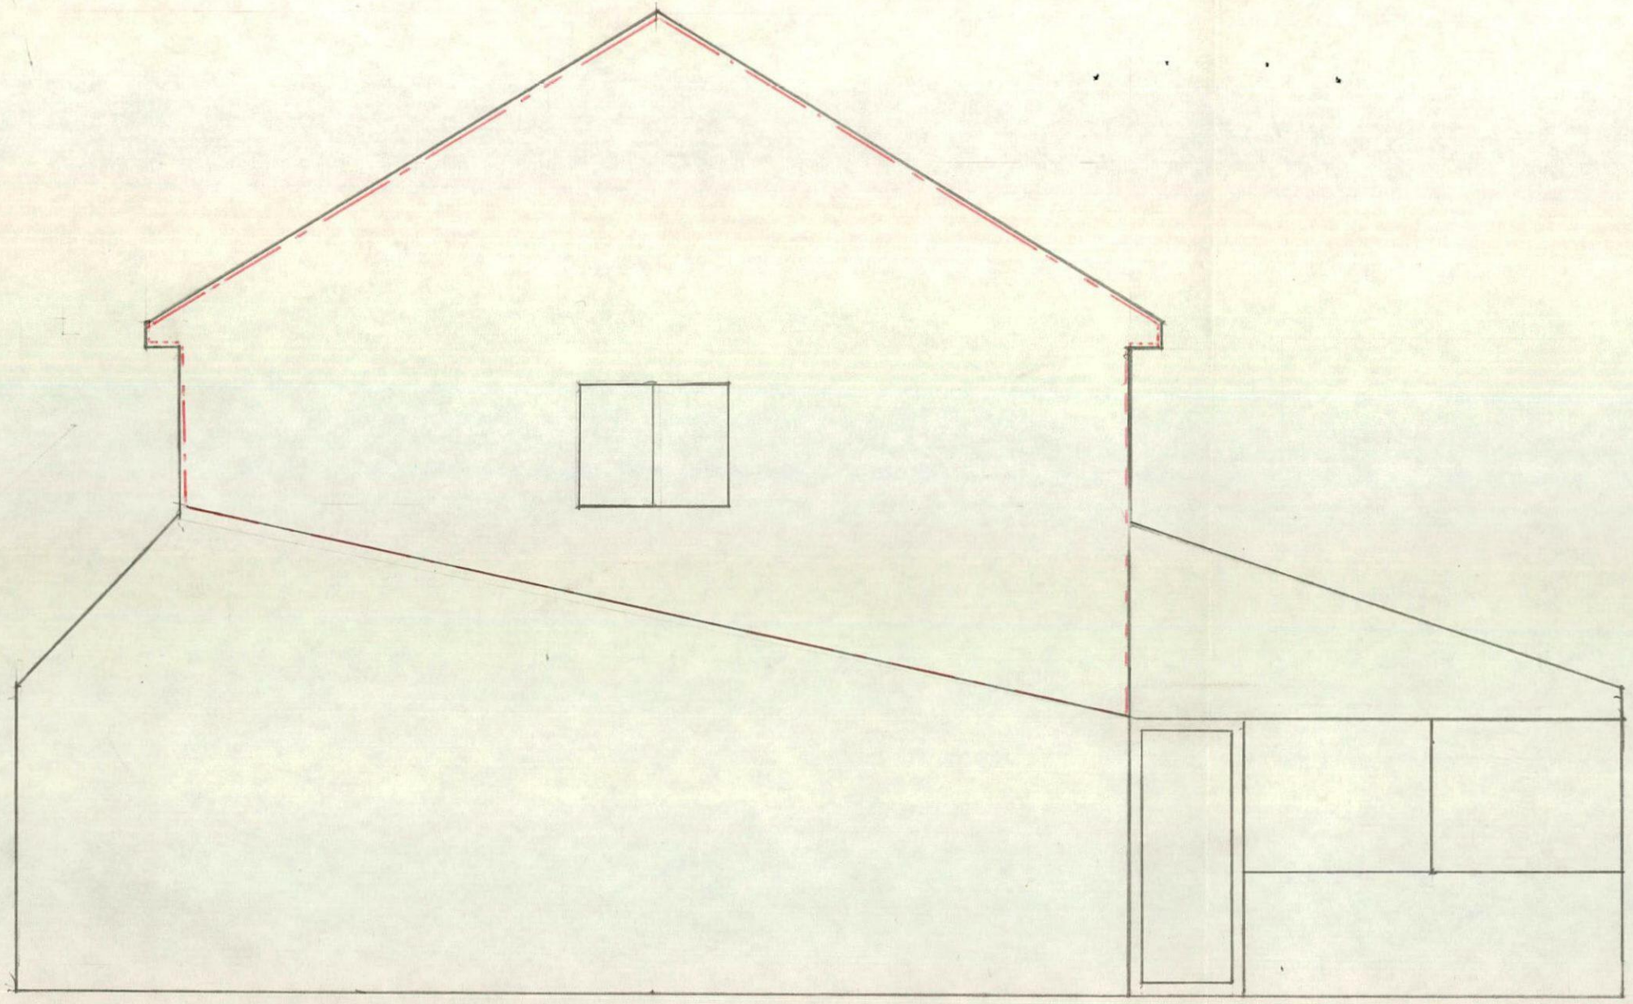

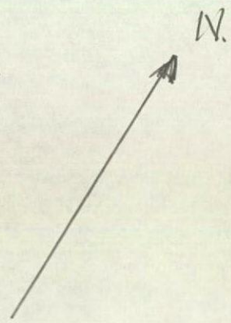



28 SHELLEY CLOSE PENISTONE
EXISTING END ELLEVATION. SCALE 1:50

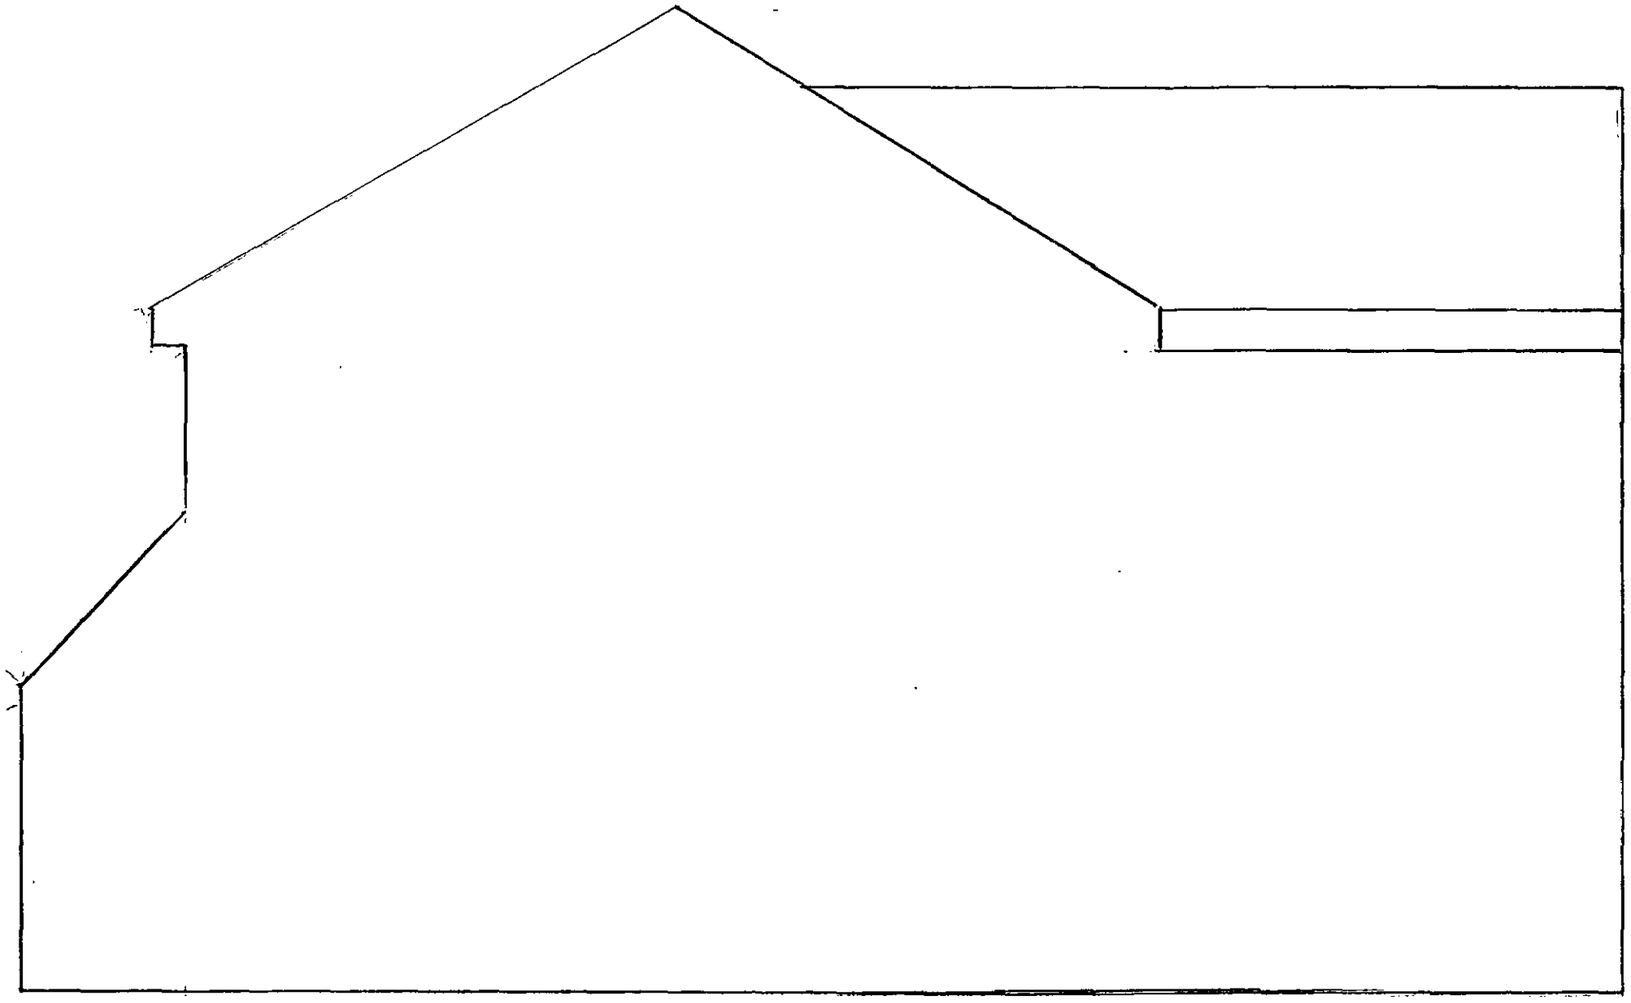

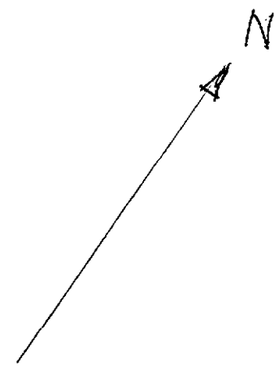

28 SHELLEY CLOSE END ELEVATION PROPOSED
SCALE 1:50

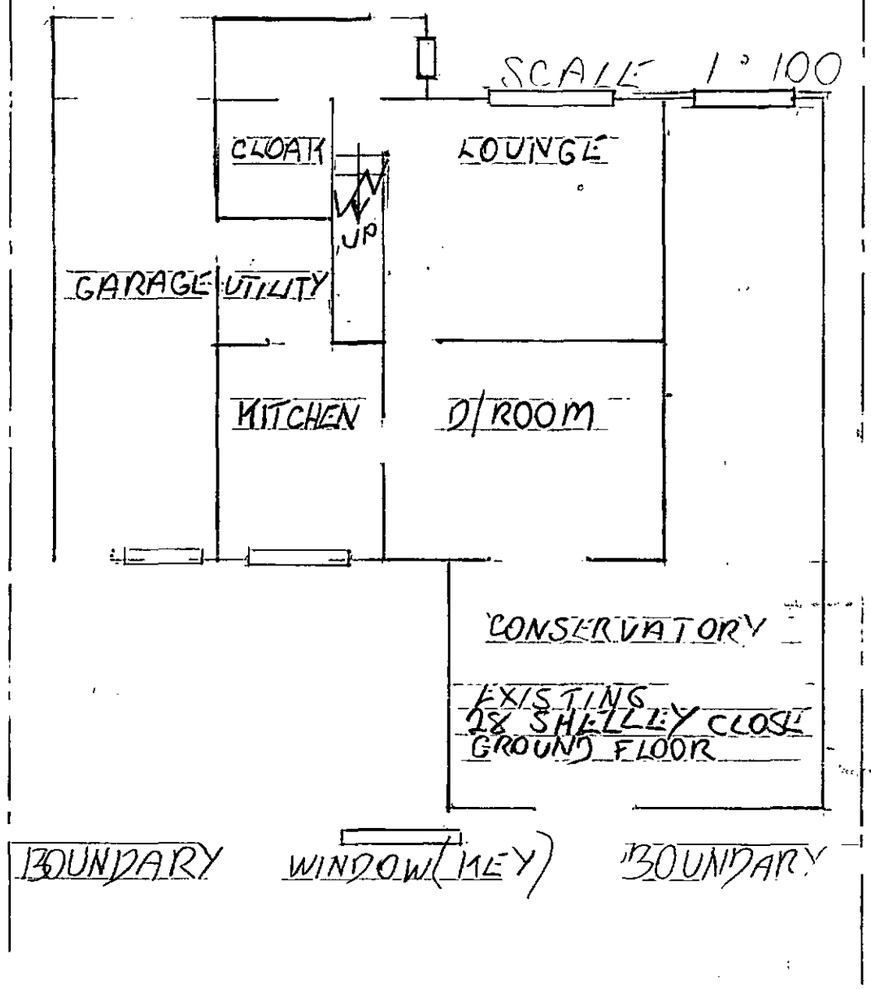
SCALE 1:100
CLOAK
LOUNGE
UP
GARAGE
UTILITY
KITCHEN
D/ROOM
CONSERVATORY
EXISTING
28 SHELLEY CLOSE
GROUND FLOOR
BOUNDARY
WINDOW (MEY)
BOUNDARY

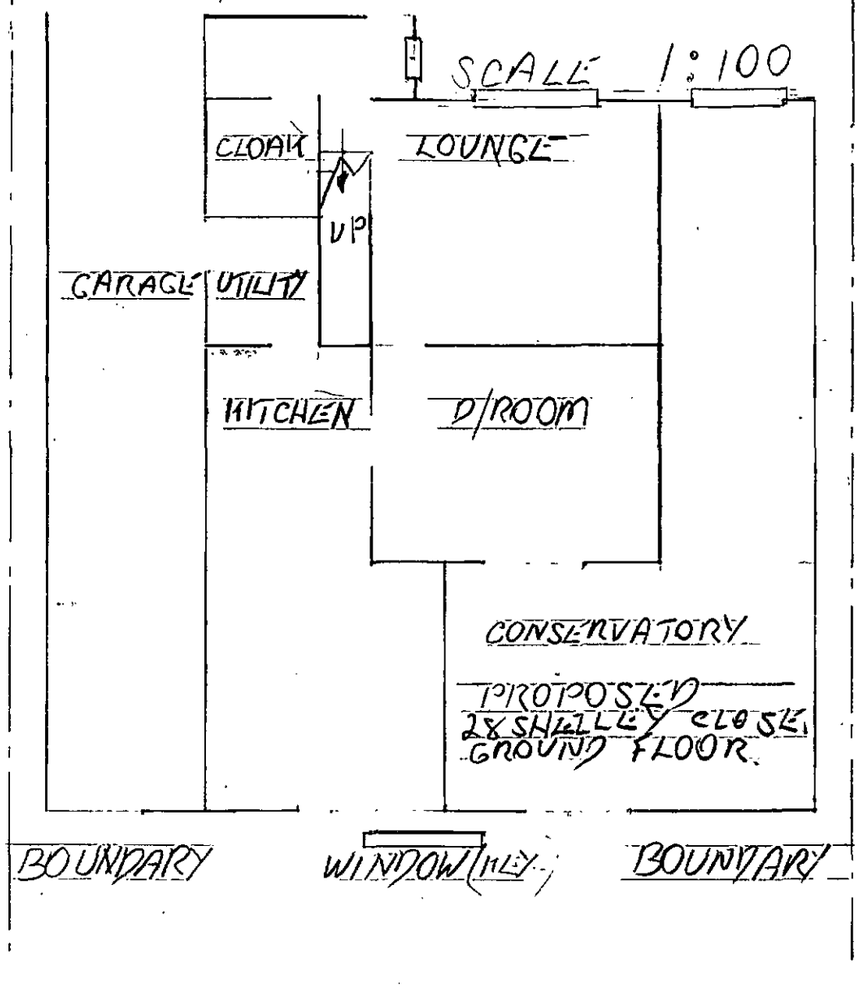
SCALE 1:100
CLOAK
LOUNGE
UP
GARAGE
UTILITY
KITCHEN
D/ROOM
CONSERVATORY
PROPOSED
28 SHELLEY CLOSE
GROUND FLOOR
BOUNDARY
WINDOW (MEY)
BOUNDARY