
Drawing No.	Rev No.
MDT001 -004	

SURFACE WATER IS TO BE DIRECTED IN THE FIRST INSTANCE TO A EXISTING SOAK AWAYS

FOUL WASTE FROM KITCHEN AND UTILITY IS TO BE PUMPED THROUGH SMALL BORE PIPEWORK TO EXISTING SOIL STACK USING A SUITABLY SIZED MACERATOR.

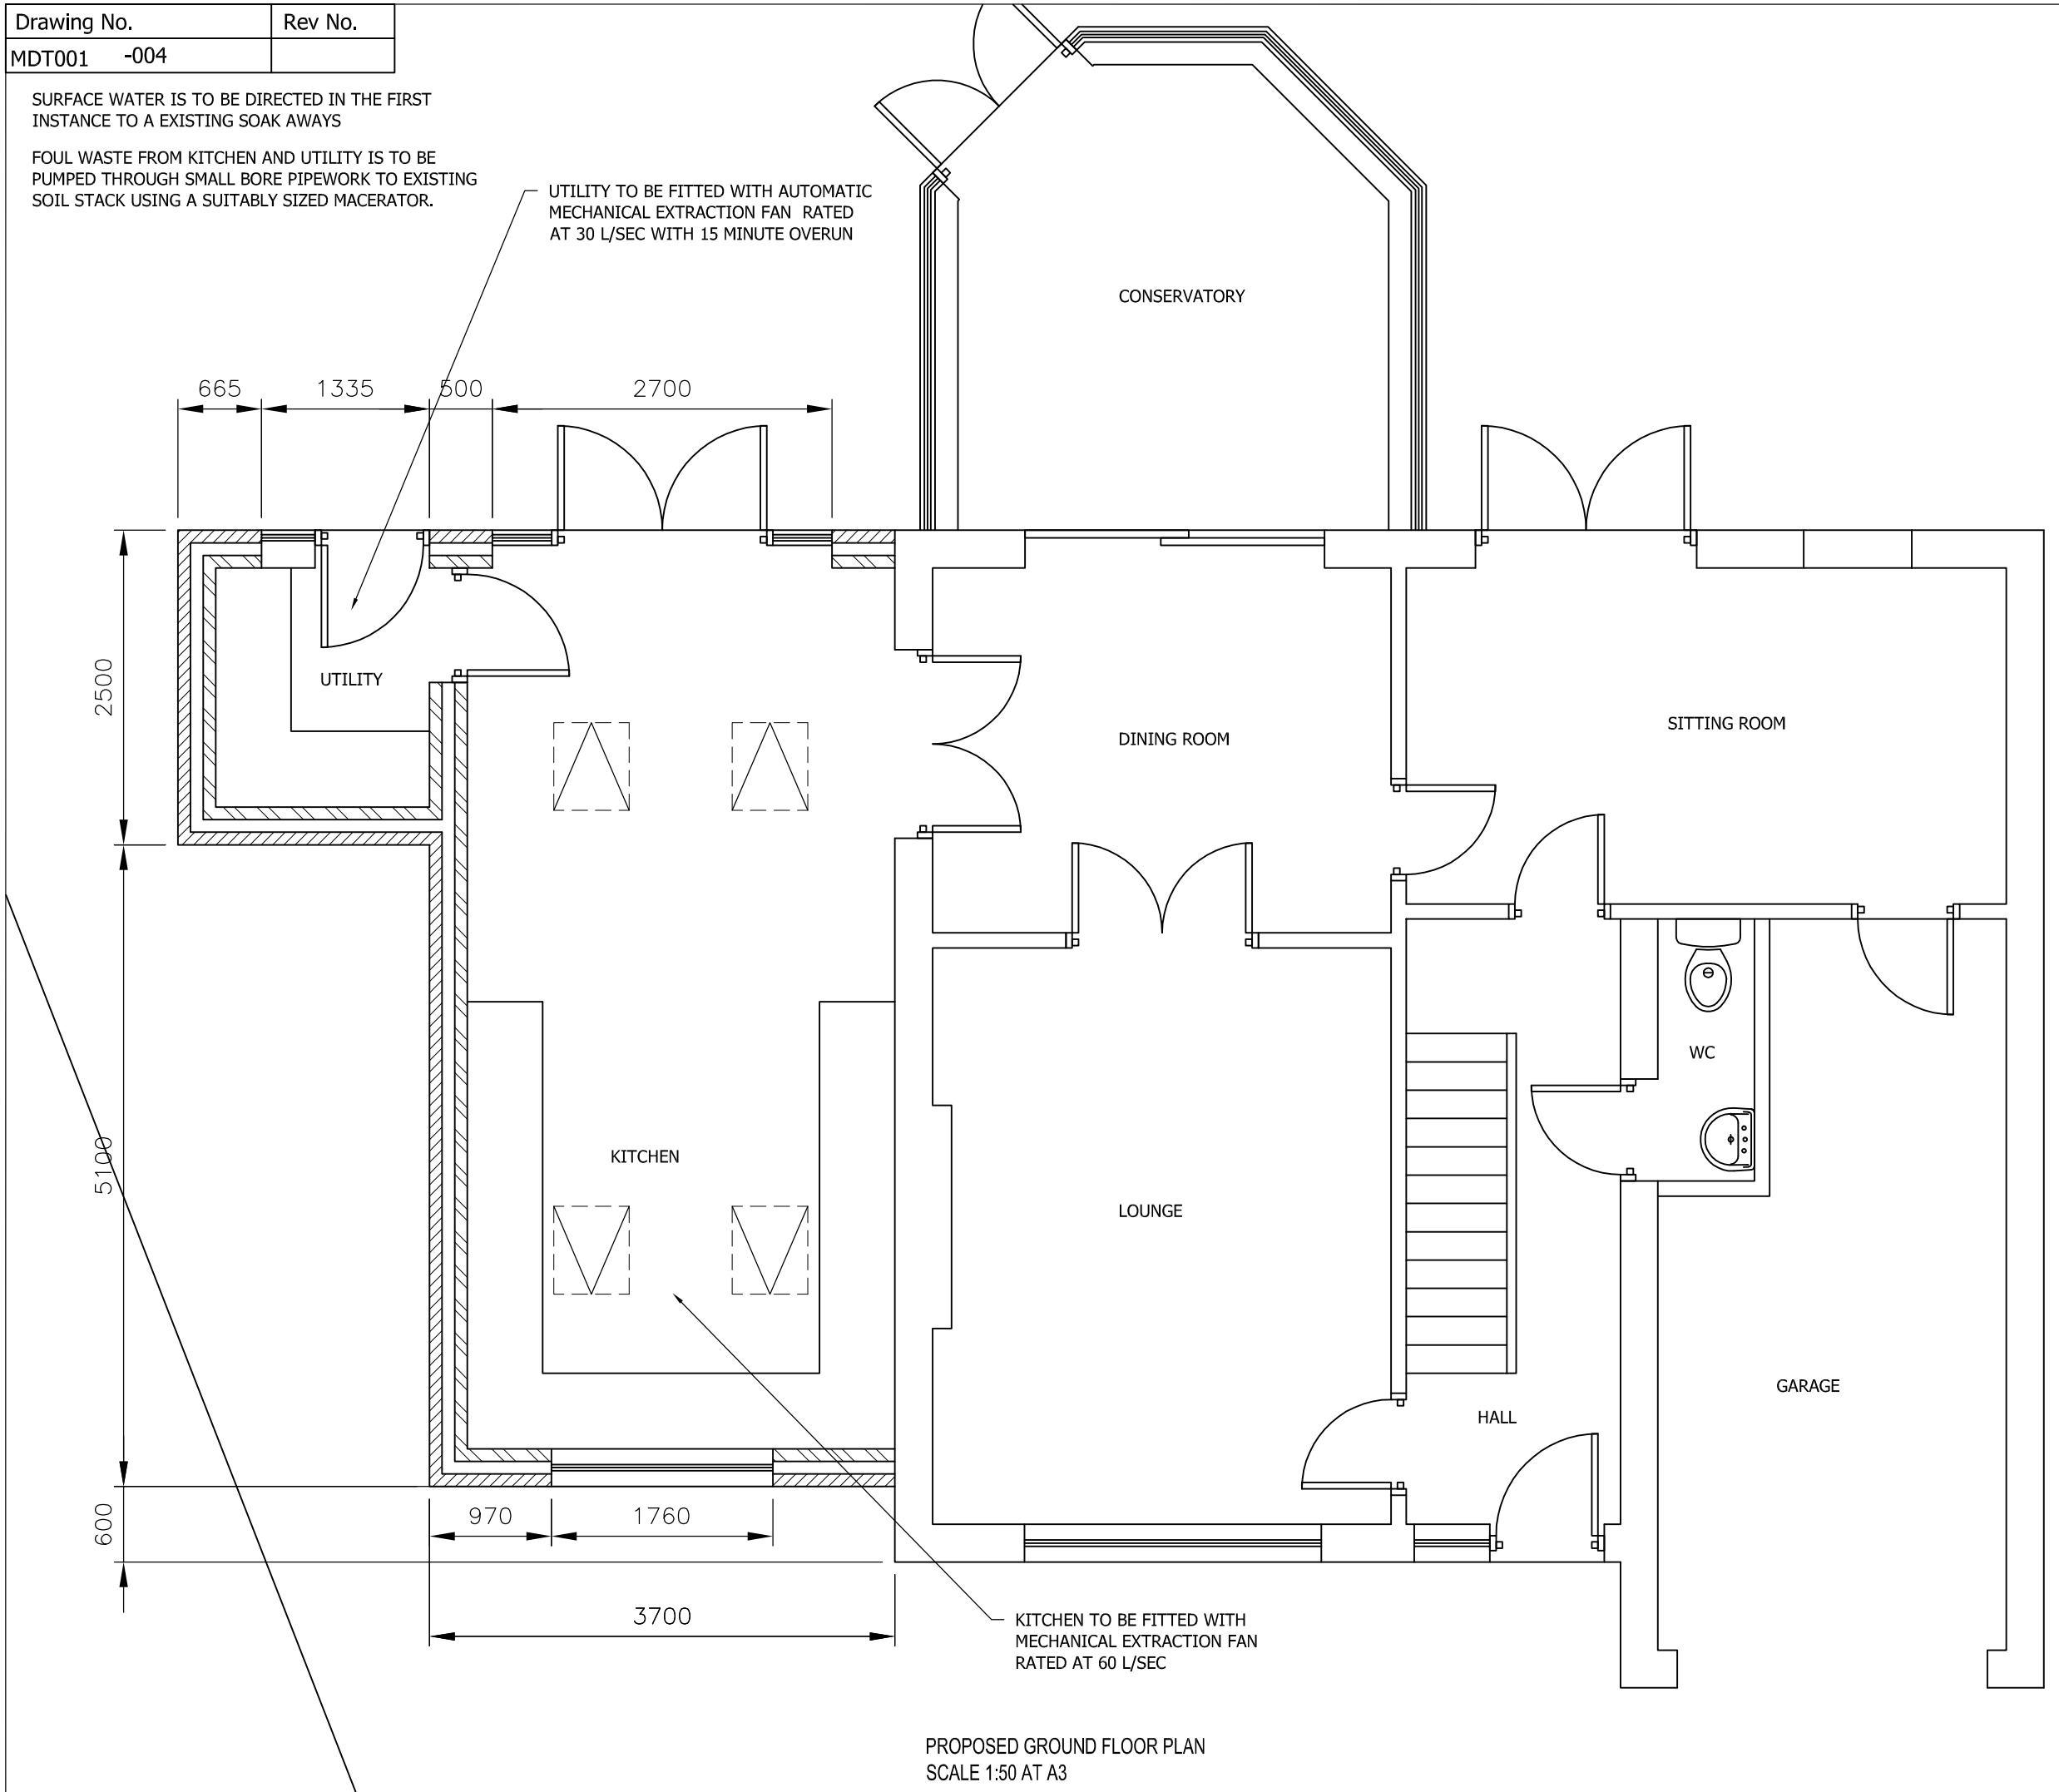

PROPOSED GROUND FLOOR PLAN
SCALE 1:50 AT A3

DO NOT SCALE: Contractor to check all dimensions and report any omissions or errors

NOTES

Rev	Description	By	Chk	App	Date

JRB DESIGNS Ltd
1 Saville Road
Cudworth
Barnsley
S72 8LT
Tel: 01226 383542
Fax: 01226 380078
Mob: 07970 541192
Email: john@jrbdesigns.co.uk

This drawing is copyright. © jrbdesigns Ltd.

Client
MR D THOMAS

Drawing Title
PROPOSED PLAN GF

Address
9 CRONKHILL LANE
CARLTON
BARNSLEY
S71 3ET

Project Title:
PROPOSED SINGLE STOREY SIDE EXTENSION

Purpose of Issue:
CONSTRUCTION

Drawing Status
FIRST ISSUE

Scale at A3	Drawn By	Date	
AS SHOWN	JRB	15/01/2012	
Checked By	Date	Approved By	Date
DT	15/01/2012	DT	15/01/2012
Project No.	Drawing No.		Revision
MDT001	004		-

APPROVAL [X] INFORMATION [ ] TENDER [ ] CONTRACT [ ] CONSTRUCTION [ ]