




FRONT ELEVATION SCALE 1:100

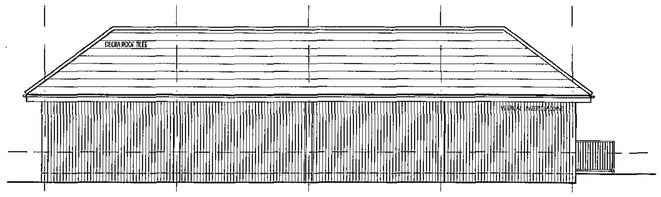


REAR ELEVATION SCALE 1:100

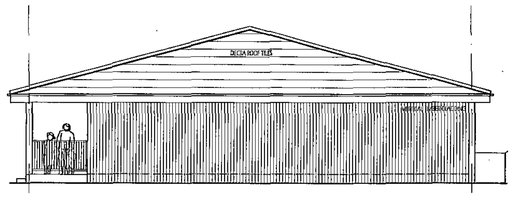


SIDE ELEVATION SCALE 1:100

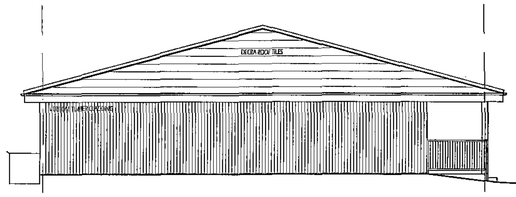


SIDE ELEVATION SCALE 1:100

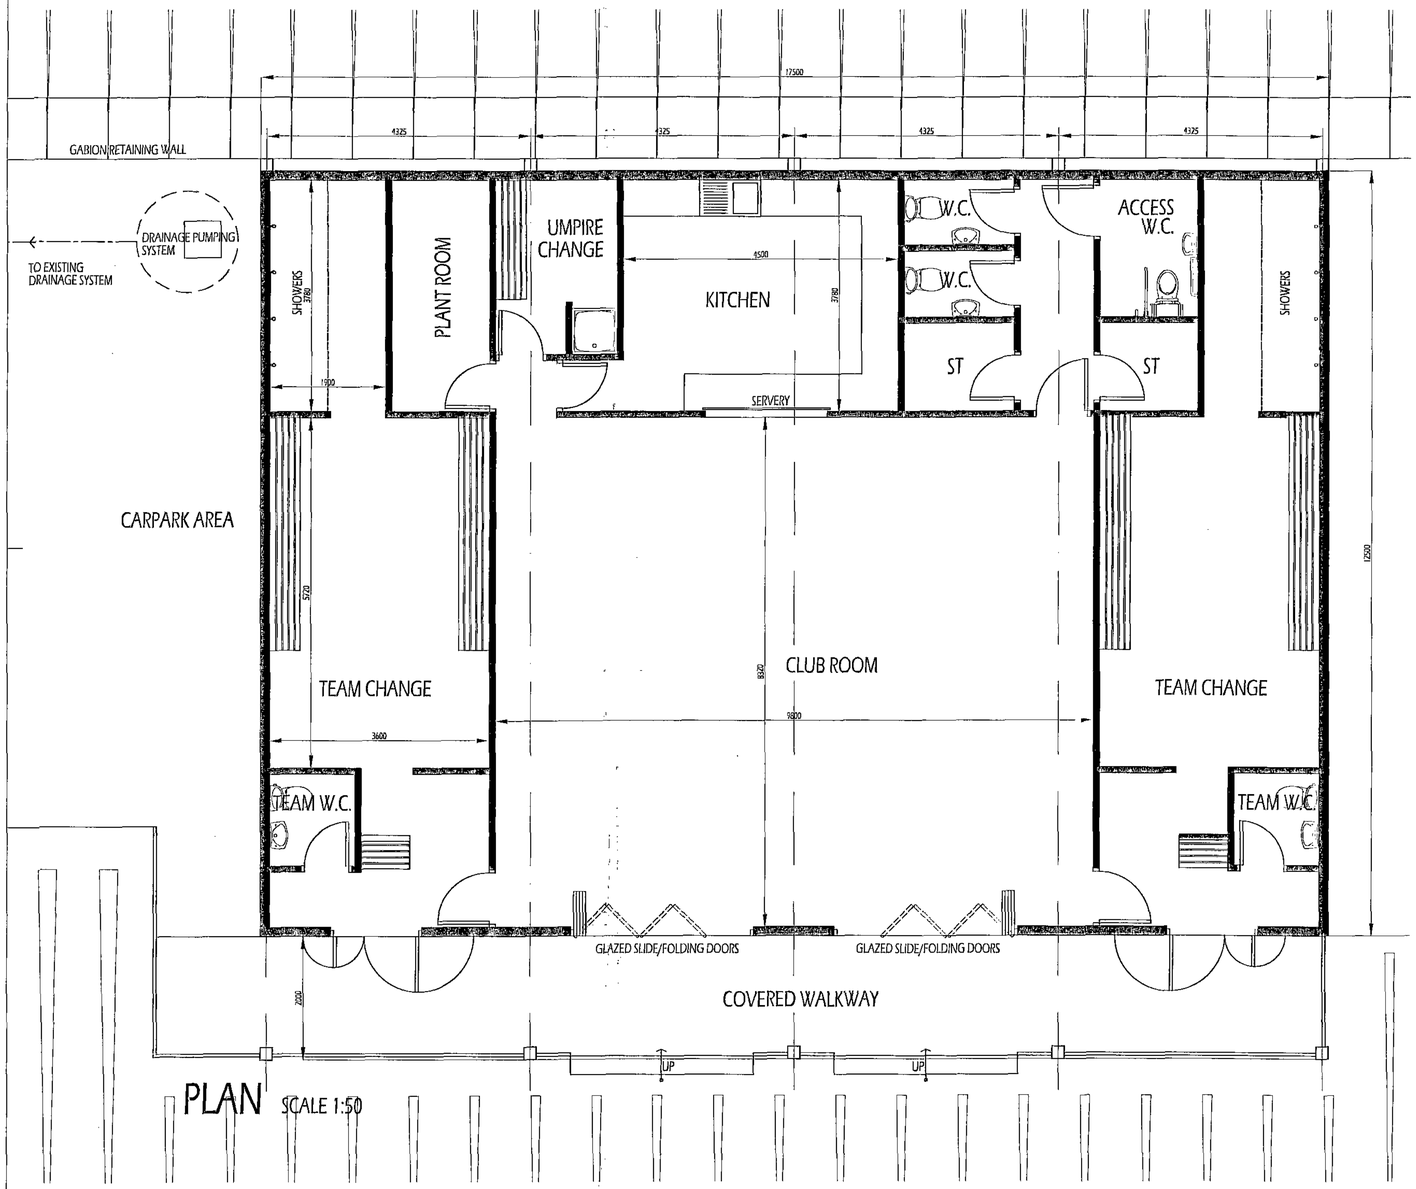

PLAN SCALE 1:50

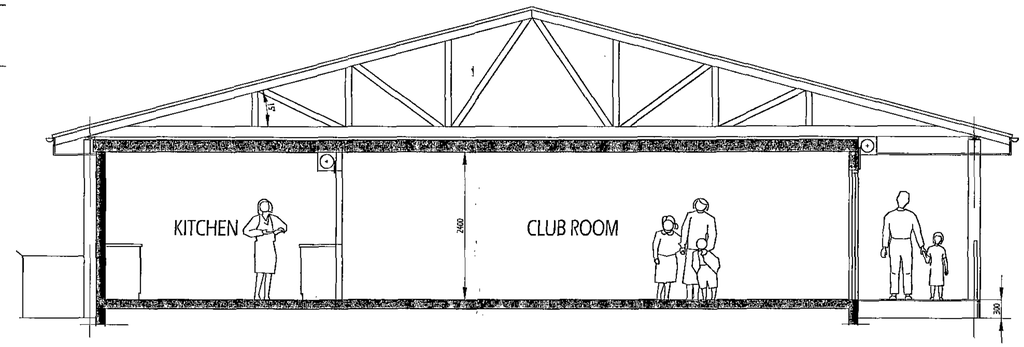

SECTION SCALE 1:50

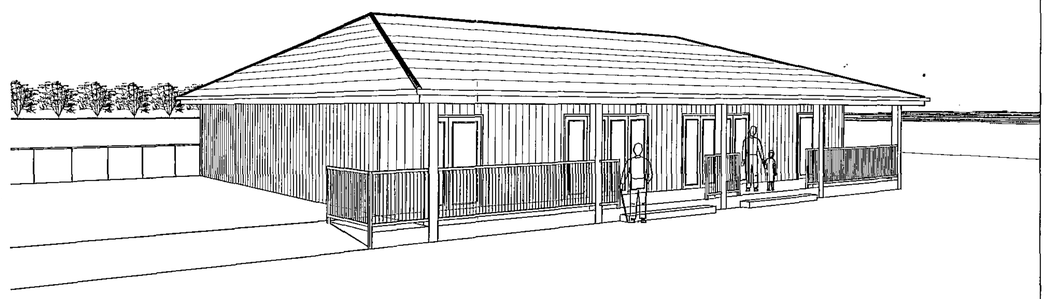

3D VIEW

ARCHITECTS
BARNSLEY BURLEY-IN-WHARFEDALE

1. THIS DRAWING AND THE COPYRIGHTS AND PATENTS THEREIN ARE THE PROPERTY OF NUTTALL YARWOOD & PARTNERS LIMITED REGISTERED IN ENGLAND AND WALES No. 4511338 AND MAY BE USED OR REPRODUCED ONLY UNDER CONTRACT.

2. CONTRACTORS AND SUB-CONTRACTORS MUST CHECK AND AGREE ALL DIMENSIONS BEFORE PREPARING SHOP DRAWINGS OR COMMENCING WORK ON SITE

3. CONTRACTORS ARE RESPONSIBLE FOR INFORMING THE ARCHITECT OF ANY DISCREPANCY DISCOVERED ON THIS DRAWING OR BETWEEN THIS DRAWING AND ANY OTHER RELATED DOCUMENT ISSUED UNDER THE STANDARD FORM OF CONTRACT IN RESPECT OF THE WORK.

4. WRITTEN DIMENSIONS ONLY ARE TO BE USED FROM THIS DRAWING. IF IN ANY DOUBT ASK FOR CLARIFICATION.

Notes.


MATERIALS
ROOF: DECRA ROOF TILES. COLOUR ANTHRACITE
WALLS: TIMBER BOARDING STAINED LIGHT OAK
DOORS: ALUMINIUM POWDER COATED WHITE.
EXPOSED STEELWORK: PAINTED WHITE.
GUTTERS, FASCIA, SOFFIT & RWP: WHITE.
GUARDRAILS ETC : WHITE
ROLLER SHUTTERS: POWDER COATED WHITE.

Revisions.


Date	Suffix	Description	Date	Suffix	Description

NUTTALL YARWOOD & PARTNERS LIMITED
CHARTERED ARCHITECTS
The Grove, High Street, Dodworth, Barnsley, S75 3RQ. Tel: 01226 206771. Fax: 01226 200389. E-mail: nyp.barnsley@btconnect.com
120 Main Street, Burley-in-Wharfedale, LS29 7JX. Tel: 01943 864441. Fax: 01943 862300. E-mail: nyp.bradford@btconnect.com


Project. NEW PAVILION HIGHAM CRICKET CLUB	Client. HIGHAM CRICKET CLUB		
Drawing Title. SKETCH SCHEME PLAN, SECTION & ELEVATIONS	Date. DEC 2011	Scale. A1.	
	Ref. 42/07	Dwg. No. SK02	Rev.

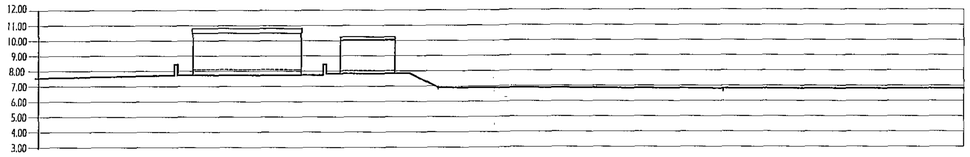


TYPICAL CROSS SECTION 1-1

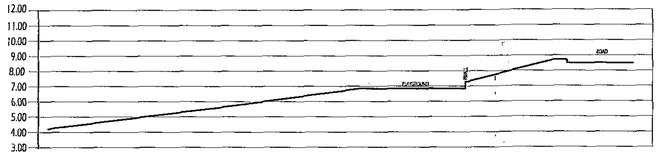


TYPICAL CROSS SECTION 2-2

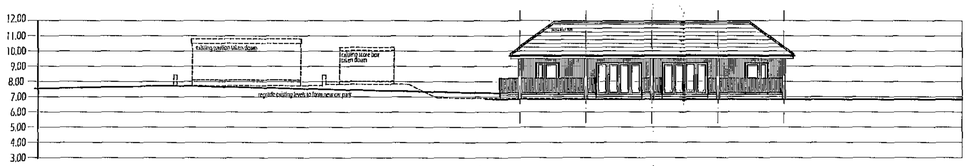


TYPICAL CROSS SECTION 3-3

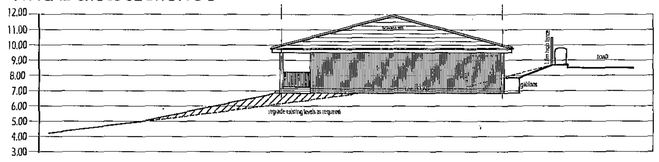

TYPICAL CROSS SECTION 4-4

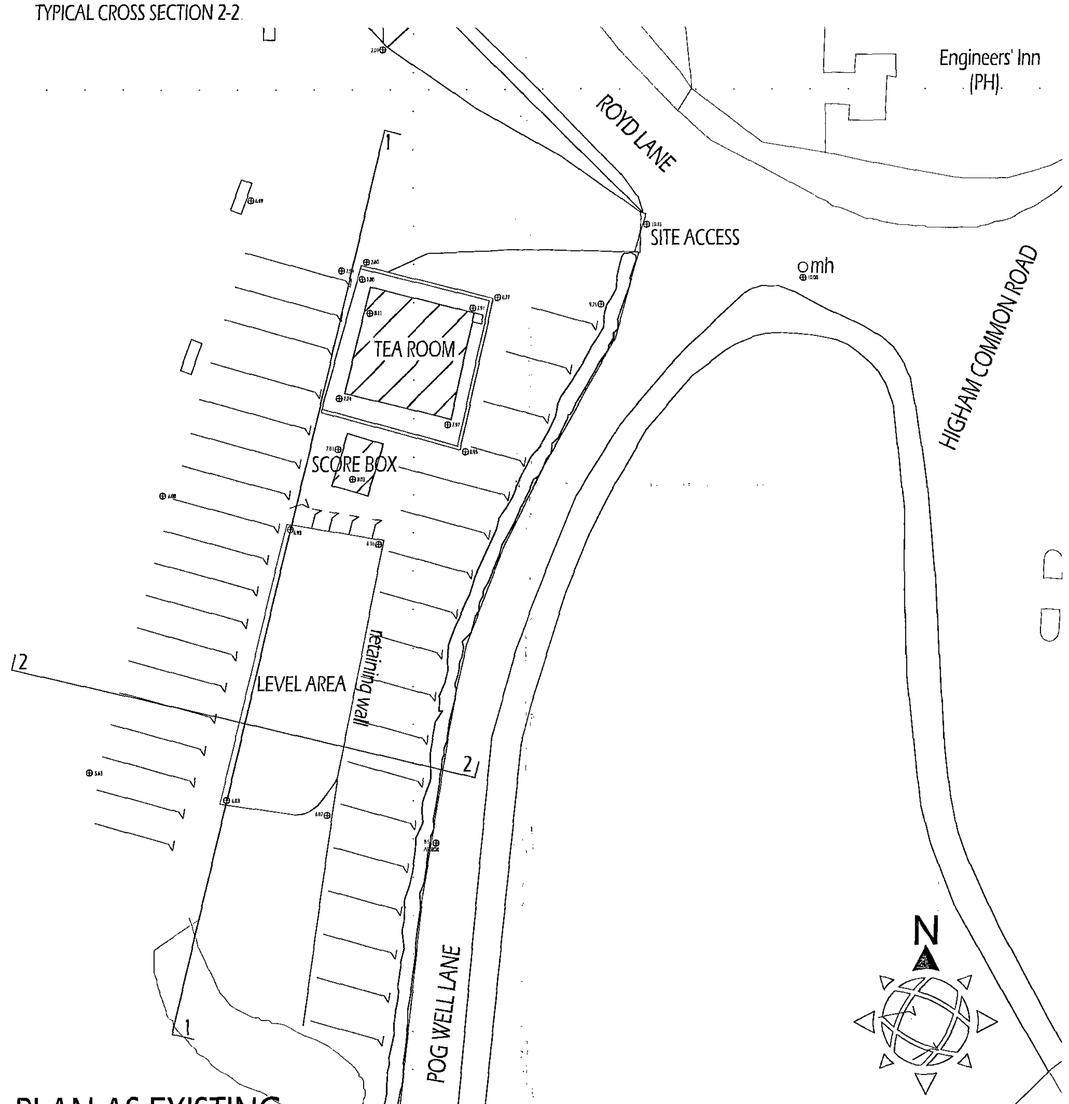

PLAN AS EXISTING

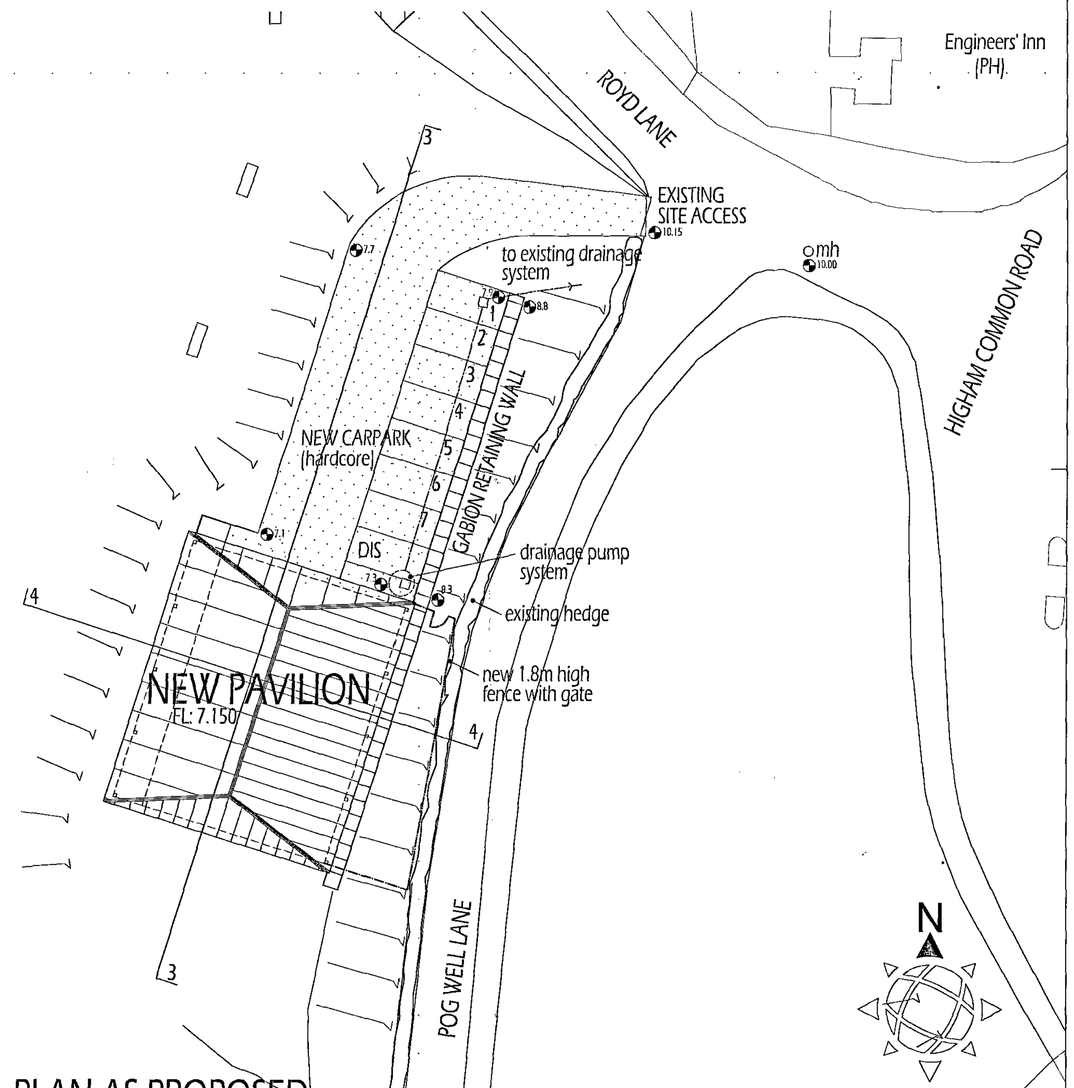

PLAN AS PROPOSED

ARCHITECTS
BARNSLEY BURLEY-IN-WHARFEDALE

1. THIS DRAWING AND THE COPYRIGHTS AND PATENTS THEREIN ARE THE PROPERTY OF NUTTALL YARWOOD & PARTNERS LIMITED REGISTERED IN ENGLAND AND WALES No. 4631338 AND MAY BE USED OR REPRODUCED ONLY UNDER CONTRACT.

2. CONTRACTORS AND SUB-CONTRACTORS MUST CHECK AND AGREE ALL DIMENSIONS BEFORE PREPARING SHOP DRAWINGS OR COMMENCING WORK ON SITE

3. CONTRACTORS ARE RESPONSIBLE FOR INFORMING THE ARCHITECT OF ANY DISCREPANCY DISCOVERED ON THIS DRAWING OR BETWEEN THIS DRAWING AND ANY OTHER RELATED DOCUMENT ISSUED UNDER THE STANDARD FORM OF CONTRACT IN RESPECT OF THE WORK.

4. WRITTEN DIMENSIONS ONLY ARE TO BE USED FROM THIS DRAWING. IF IN ANY DOUBT ASK FOR CLARIFICATION.

Notes.

Revisions.

Date	Suffix	Description	Date	Suffix	Description

NUTTALL YARWOOD & PARTNERS LIMITED
CHARTERED ARCHITECTS
The Grove, High Street, Dodworth, Barnsley, S75 3RD. Tel: 01226 206771. Fax: 01226 200989. E-mail: nyp.barnsley@btconnect.com
120 Main Street, Burley-in-Wharfedale, LS29 7JX. Tel: 01943 864441. Fax: 01943 862300. E-mail: nyp.bradford@btconnect.com

Project. NEW PAVILION HIGHAM CRICKET CLUB		Client. HIGHAM CRICKET CLUB	
Drawing Title. SKETCH SCHEME SITE PLAN & TYPICAL SECTIONS AS EXISTING & PROPOSED	Date. NOV 2011	Scale. 1:200	
	Ref. 42/07	Dwg. No. SK03	Rev.