

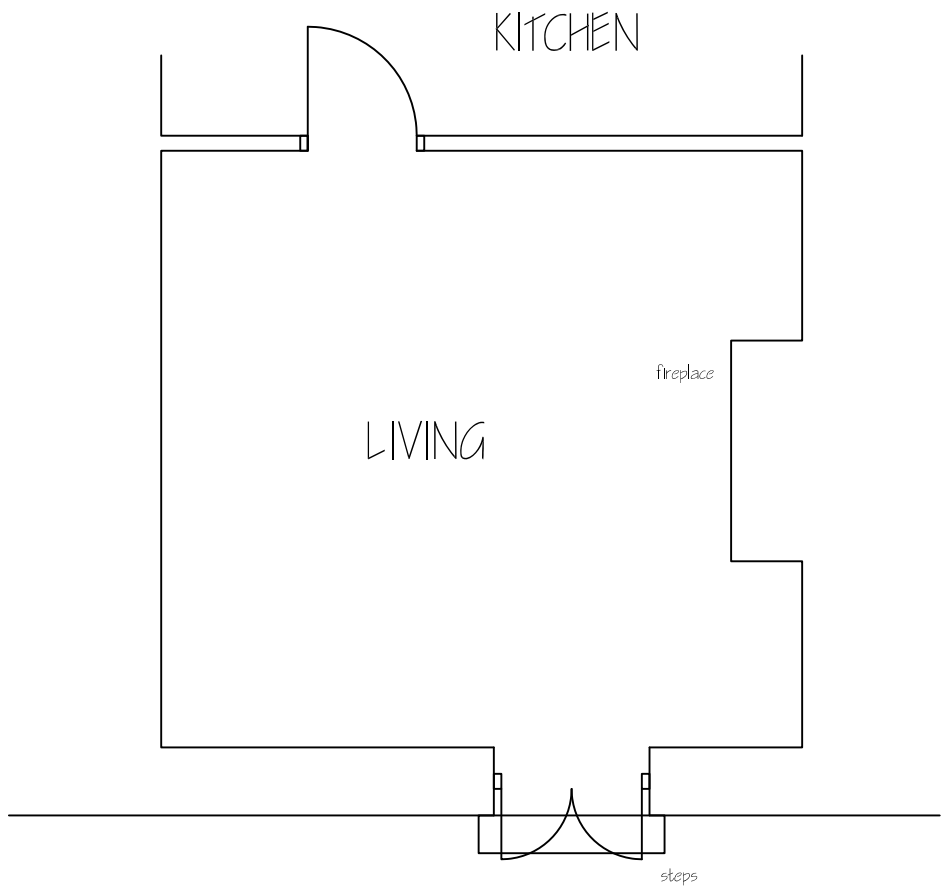


EXISTING PLAN 1:50

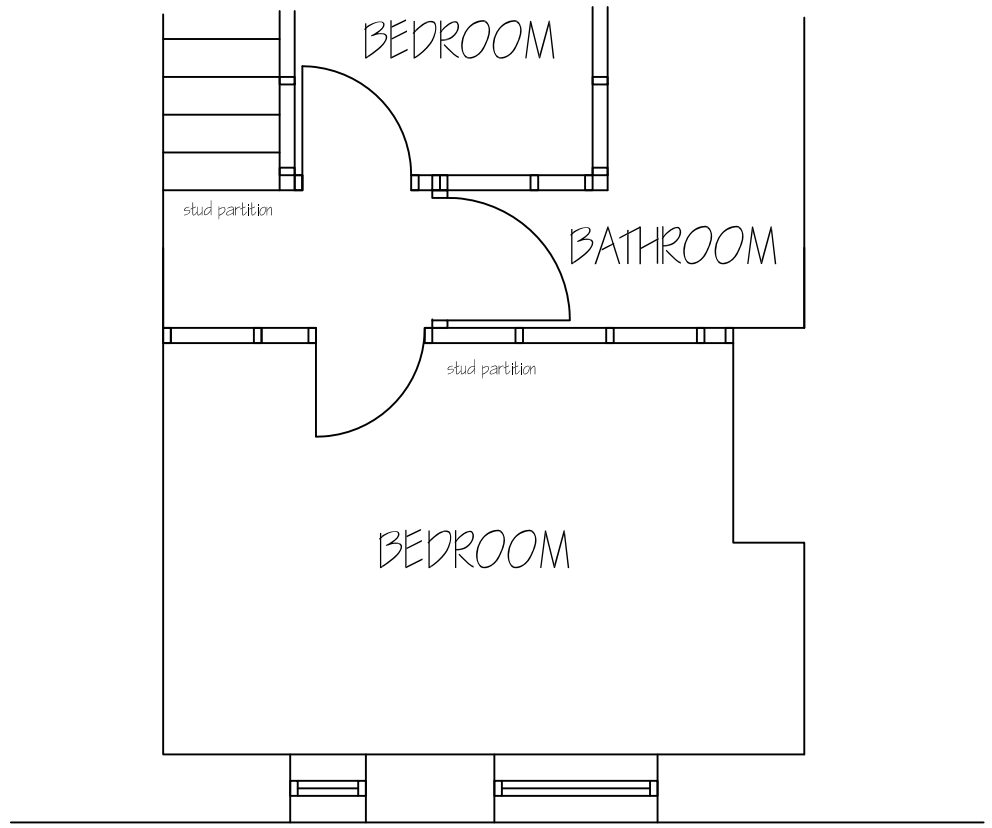


EXISTING FIRST FLOOR
1:50

Revisions	A. A-----		00-00-00
This drawing is for planning permission only and is not a construction drawing.			
Drawing Title	EXISTING-PLANS		
Job No. - Dwg No.	SR/2010/1	.	-
Client:	MR SIMON RUSHBY 103 ASH ROW HOYLE MILL BARNSLEY S71 1HS		
Scale.	1:50		

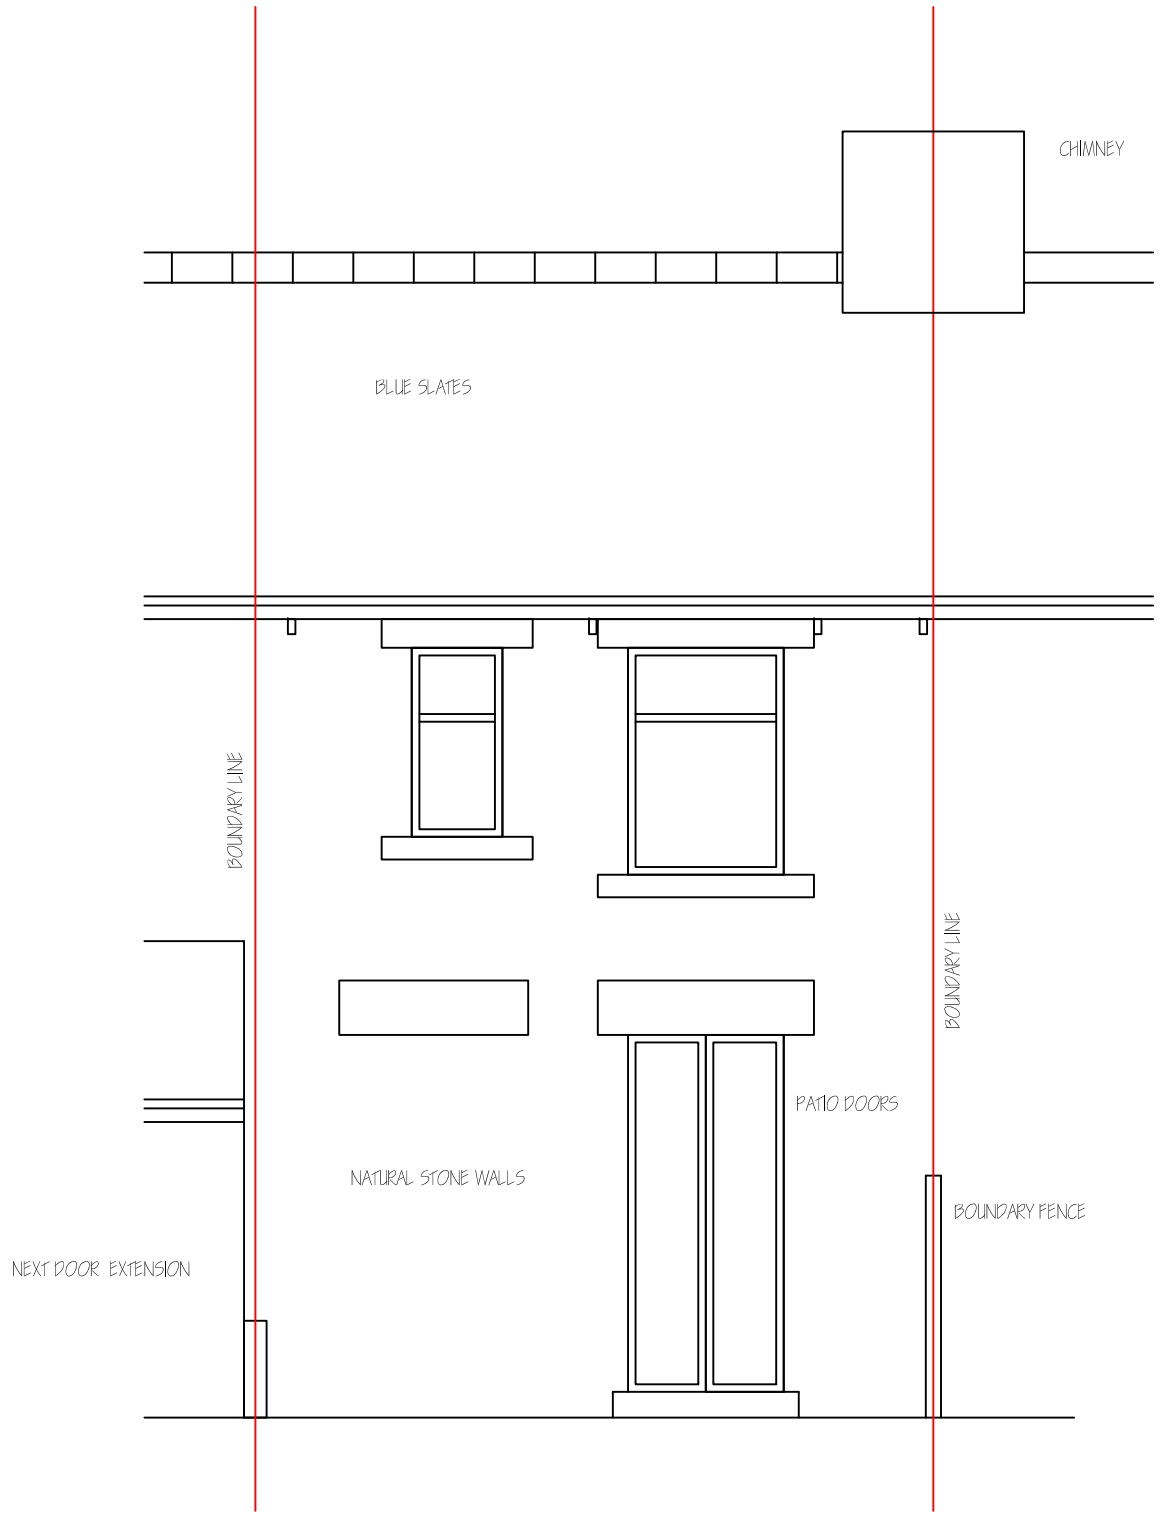


EXISTING ELEVATION
1:50

Revisions	A. A-----	00-00-00
This drawing is for planning permission only and is not a construction drawing.		
Drawing Title	EXISTING-ELEVATION	
Job No. - Dwg No.	SR/2010/2 .	-
Client:	MR SIMON RUSHBY 103 ASH ROW HOYLE MILL BARNSLEY S71 1HS	
Scale.	1:50	

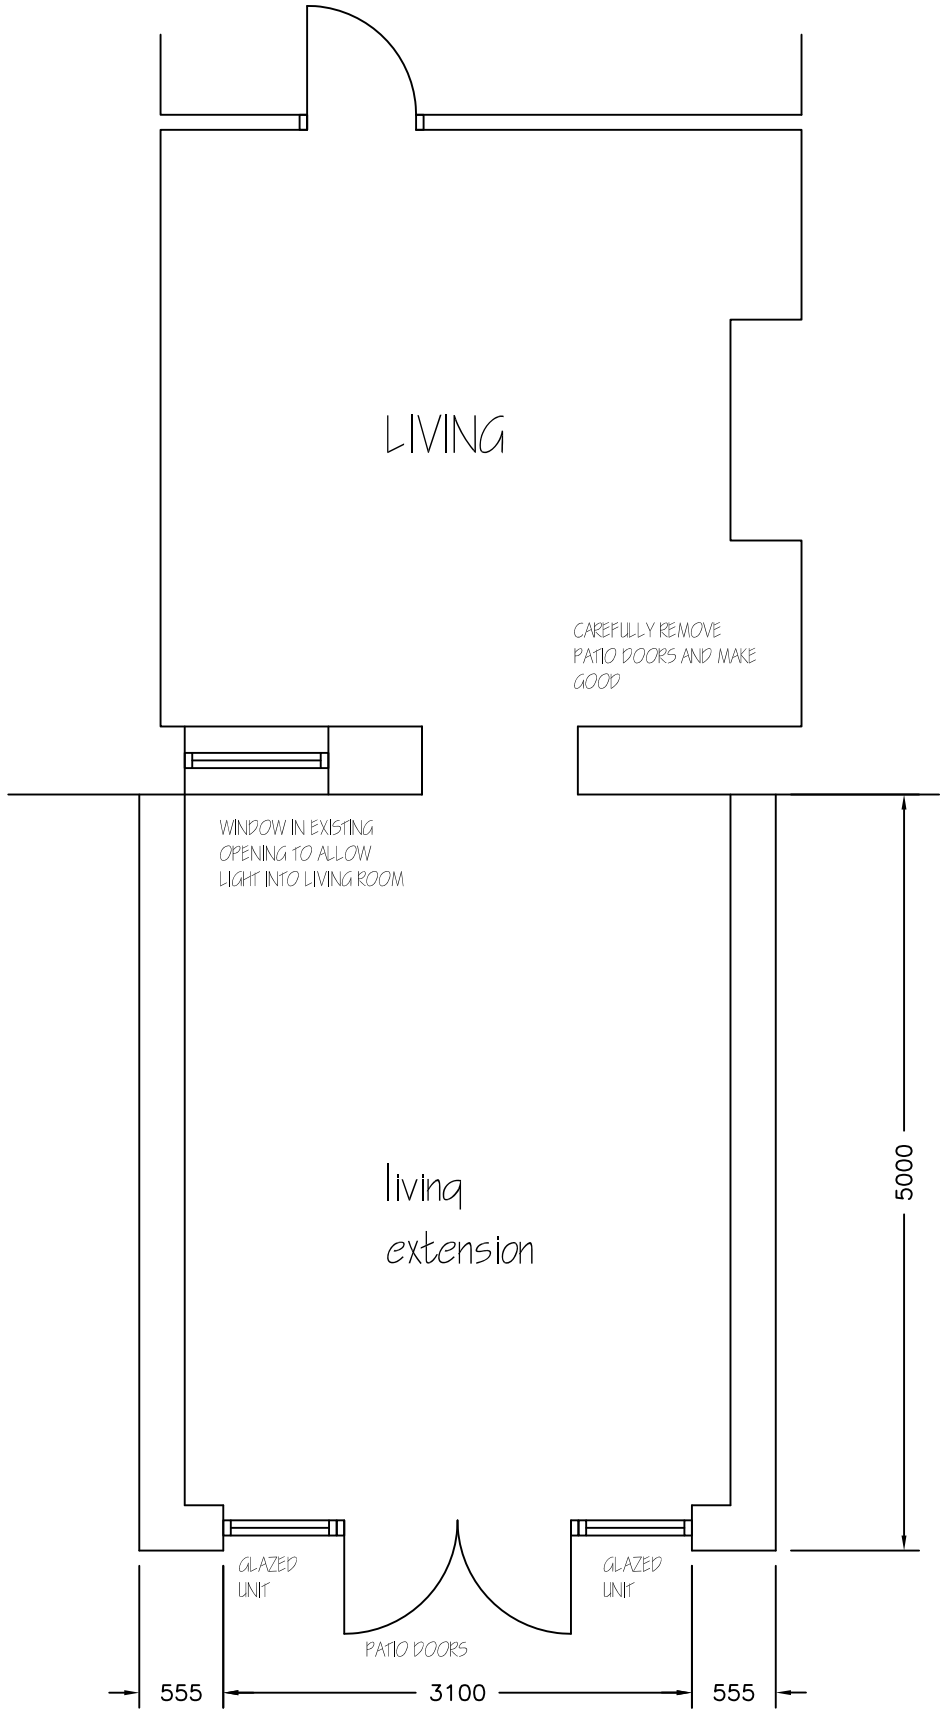


PROPOSED GROUND FLOOR PLAN 1:50

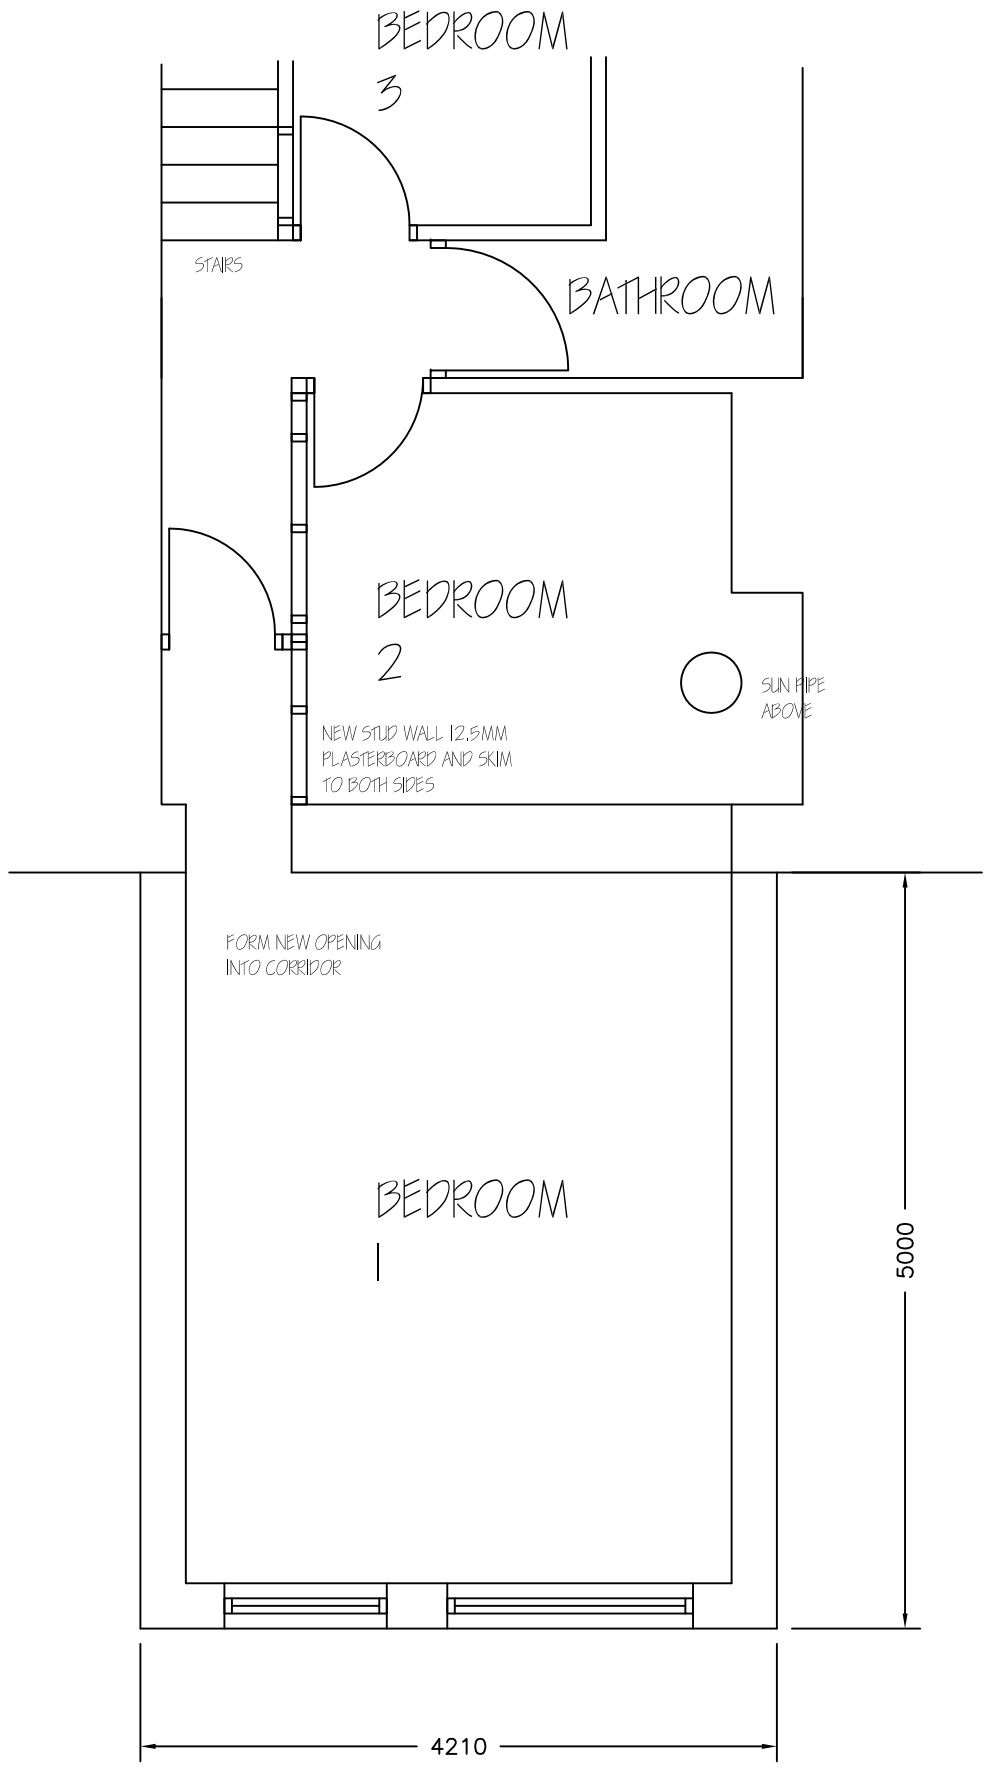


PROPOSED FIRST FLOOR PLAN 1:50

Revisions	A. A-----	00-00-00
This drawing is for planning permission only and is not a construction drawing.		
Drawing Title	PROPOSED-PLANS	
Job No. - Dwg No.	SR/2010/3 . –	
Client:	MR SIMON RUSHBY 103 ASH ROW HOYLE MILL BARNSLEY S71 1HS	
Scale.	1:50	

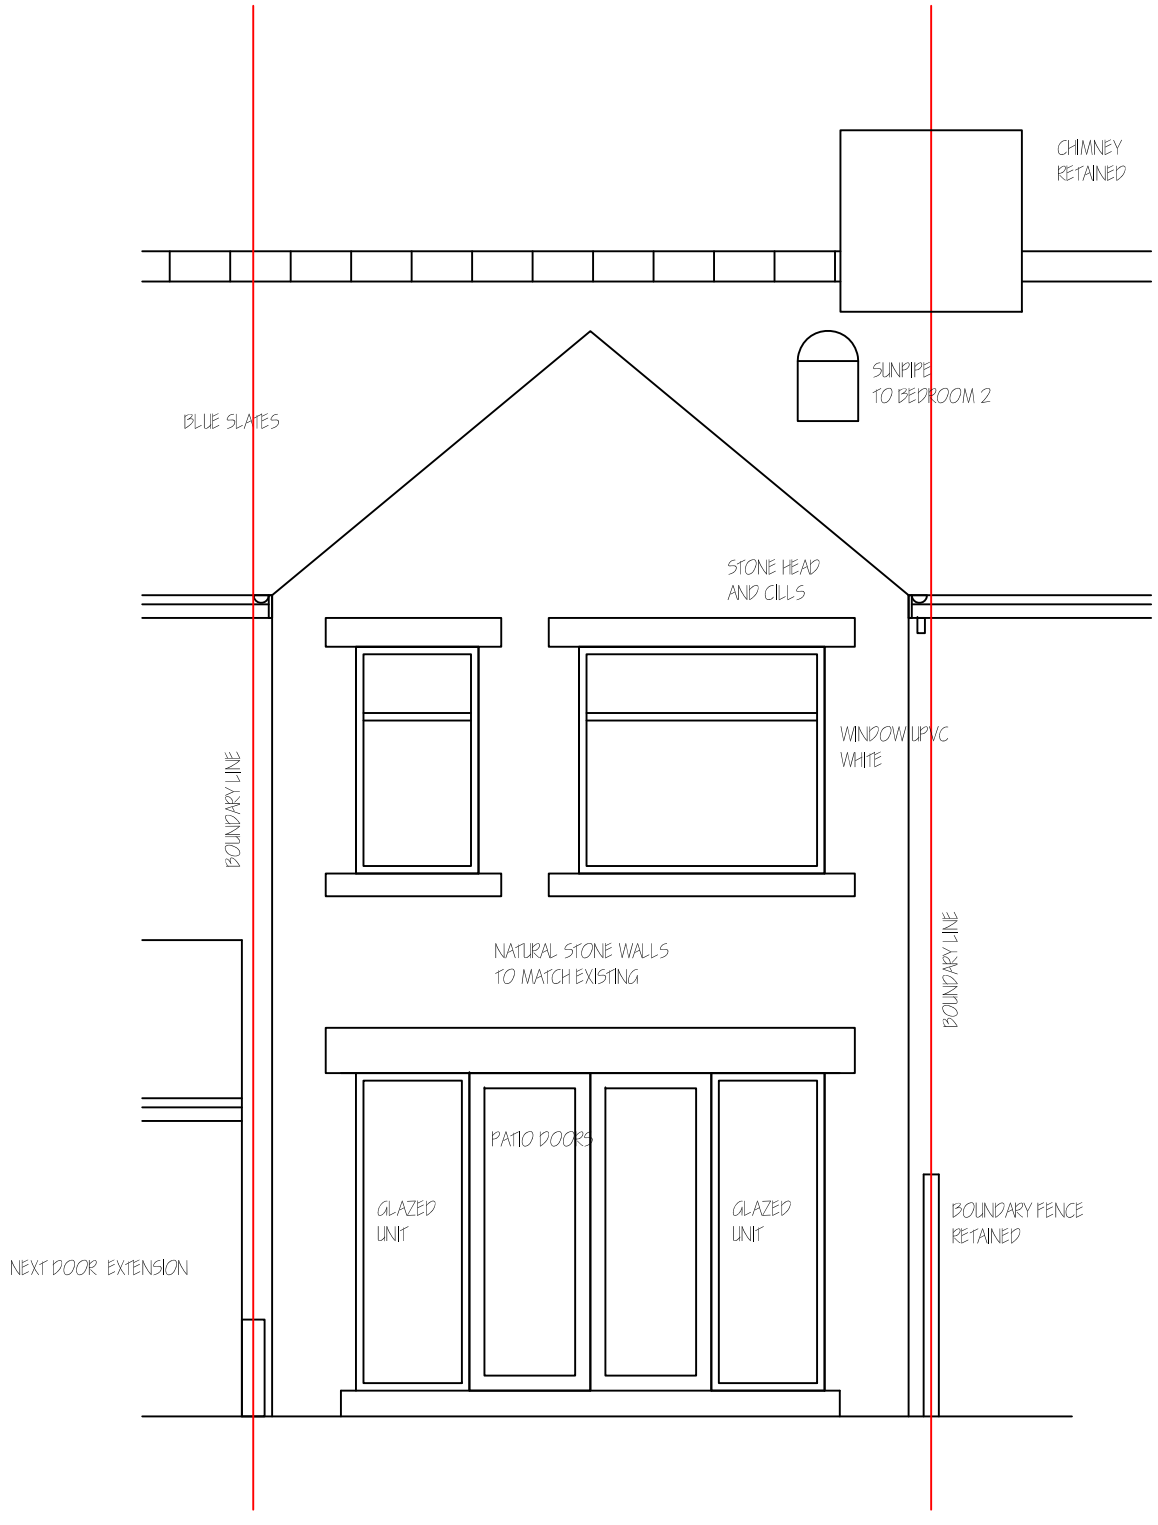


PROPOSED
ELEVATION 1:50

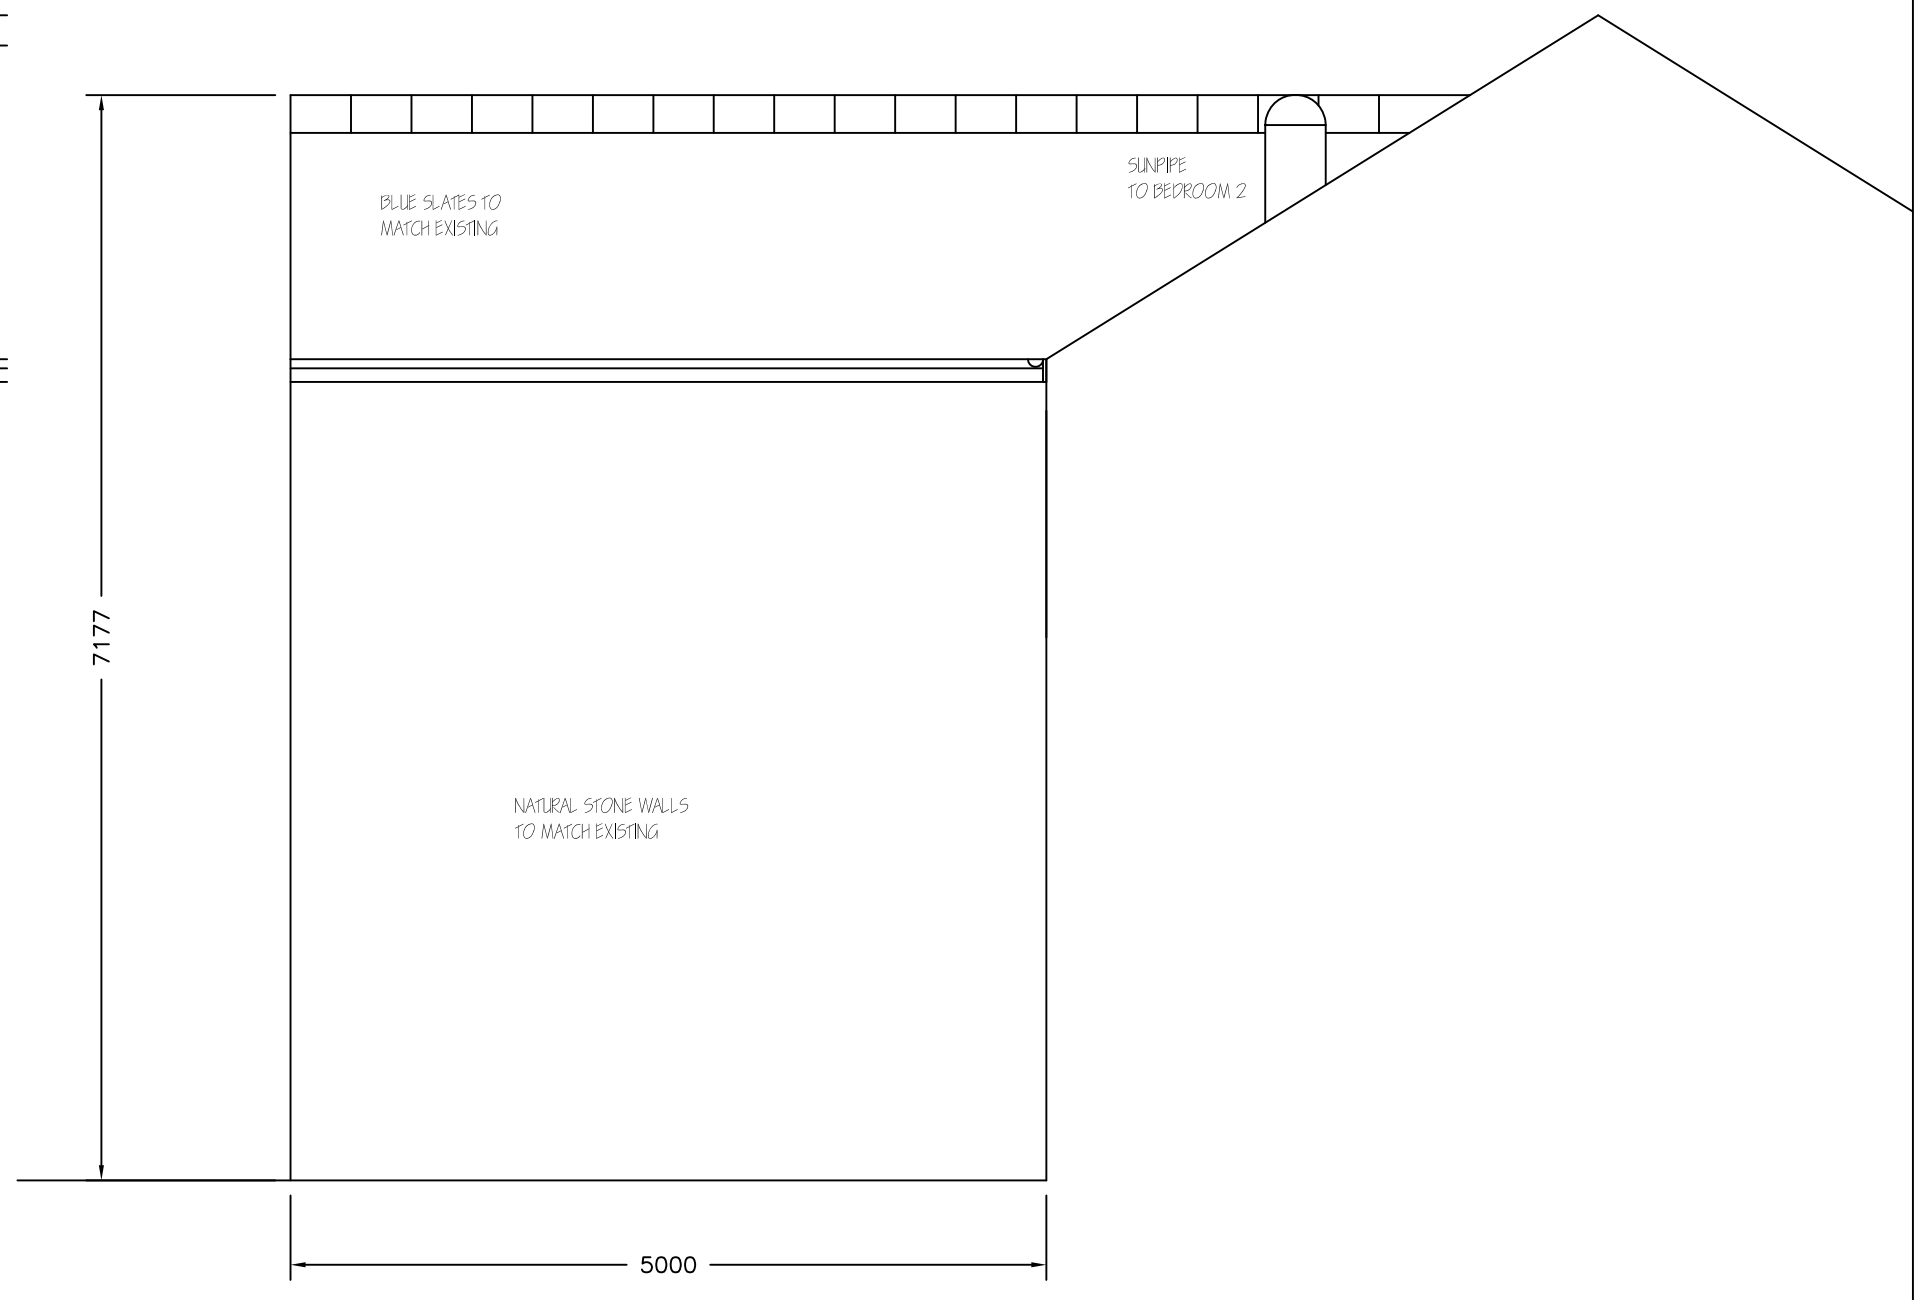


PROPOSED SIDE
ELEVATION 1:50

Revisions	A. A-----	00-00-00
This drawing is for planning permission only and is not a construction drawing.		
Drawing Title	PROPOSED-ELEVATIONS	
Job No. - Dwg No.	SR/2010/4 . –	
Client:	MR SIMON RUSHBY 103 ASH ROW HOYLE MILL BARNSLEY S71 1HS	
Scale.	1:50	

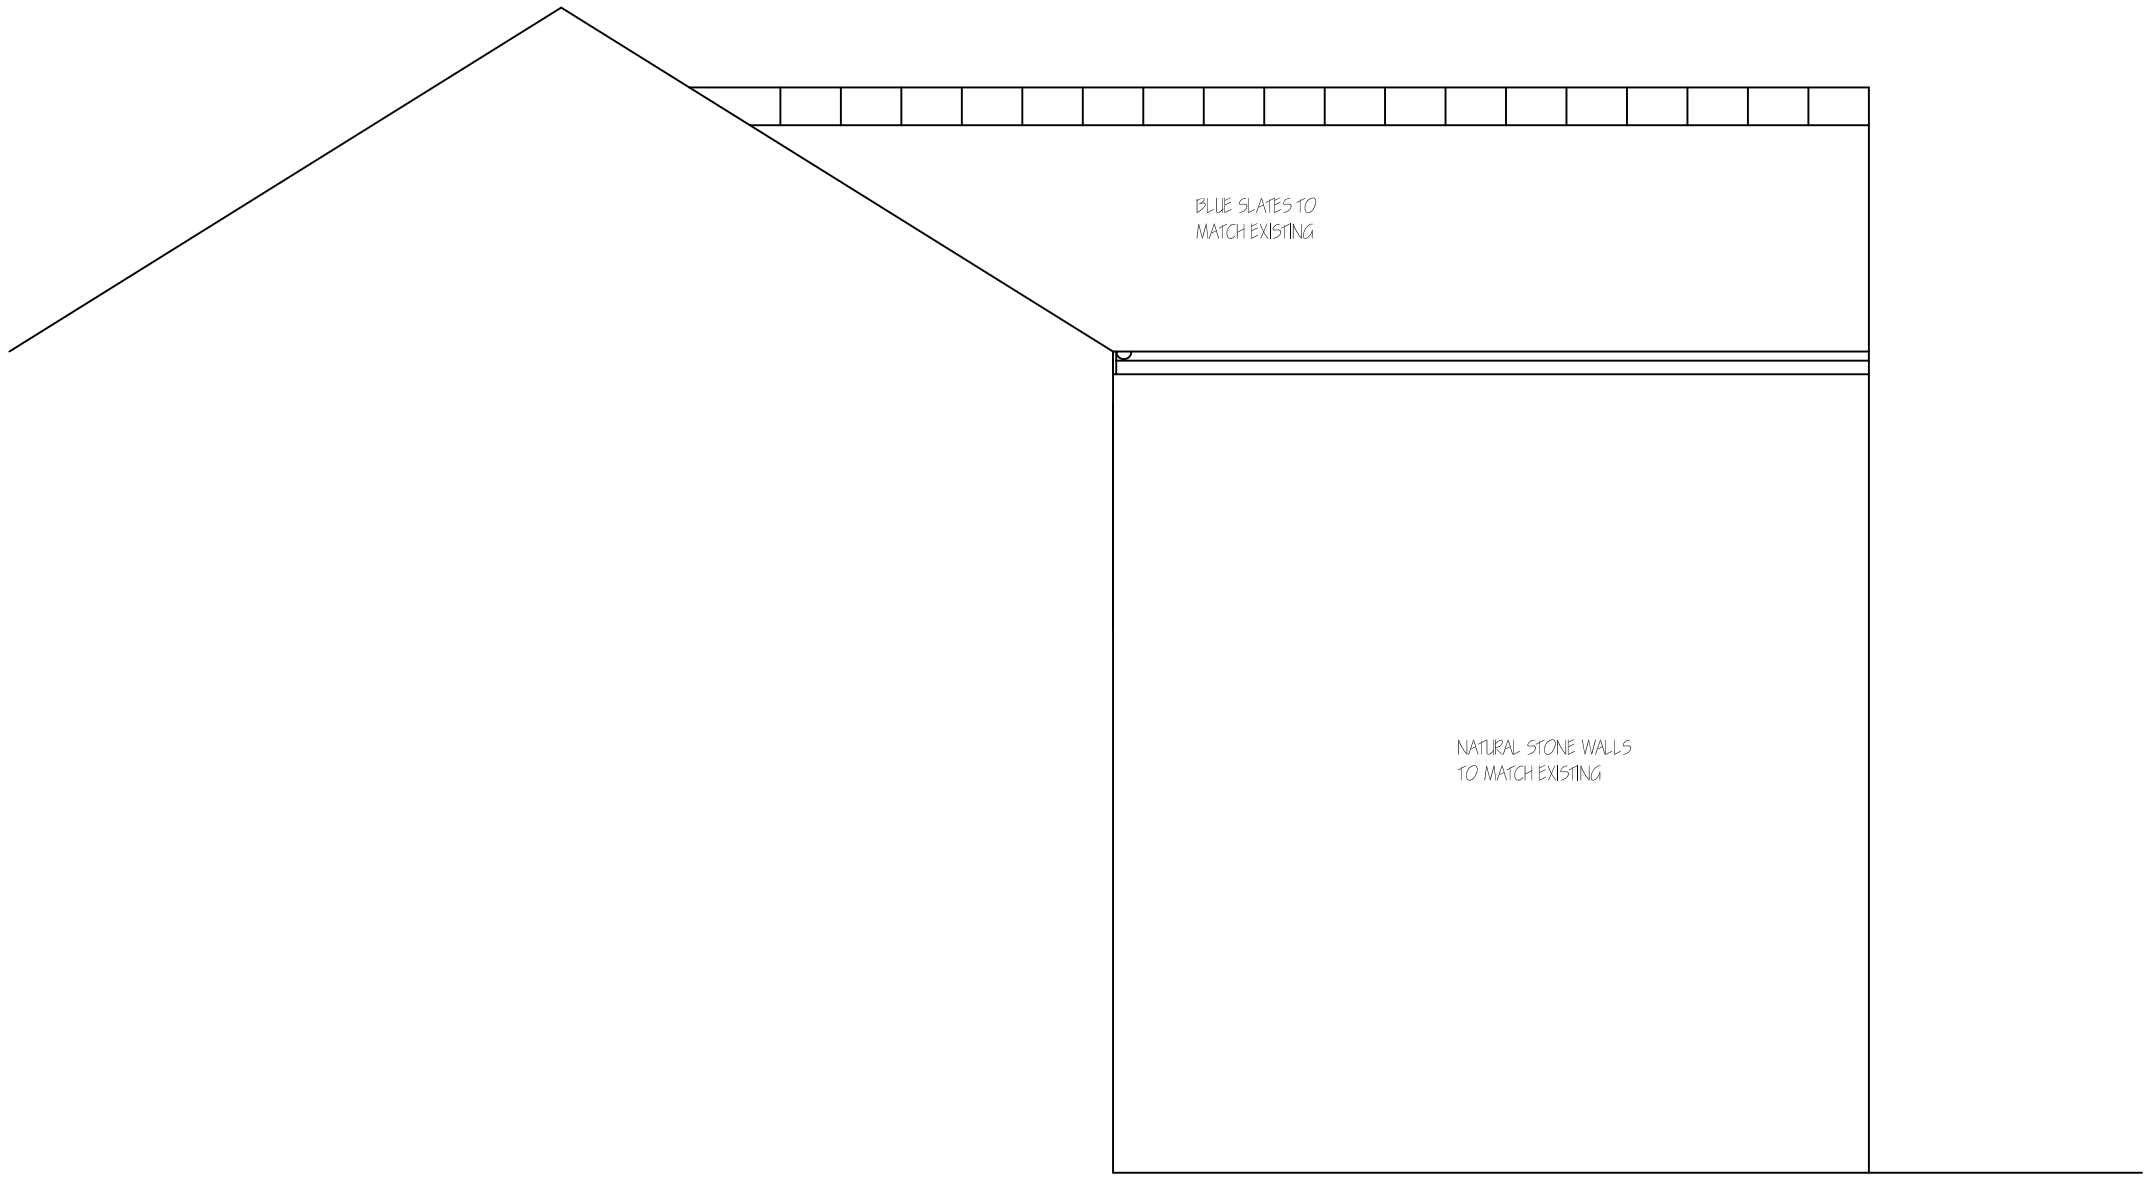


PROPOSED SIDE
ELEVATION 1:50

Revisions	A. A-----	00-00-00
This drawing is for planning permission only and is not a construction drawing.		
Drawing Title	PROPOSED-ELEVATIONS	
Job No. - Dwg No.	SR/2010/5 .	-
Client:	MR SIMON RUSHBY 103 ASH ROW HOYLE MILL BARNSLEY S71 1HS	
Scale.	1:50	

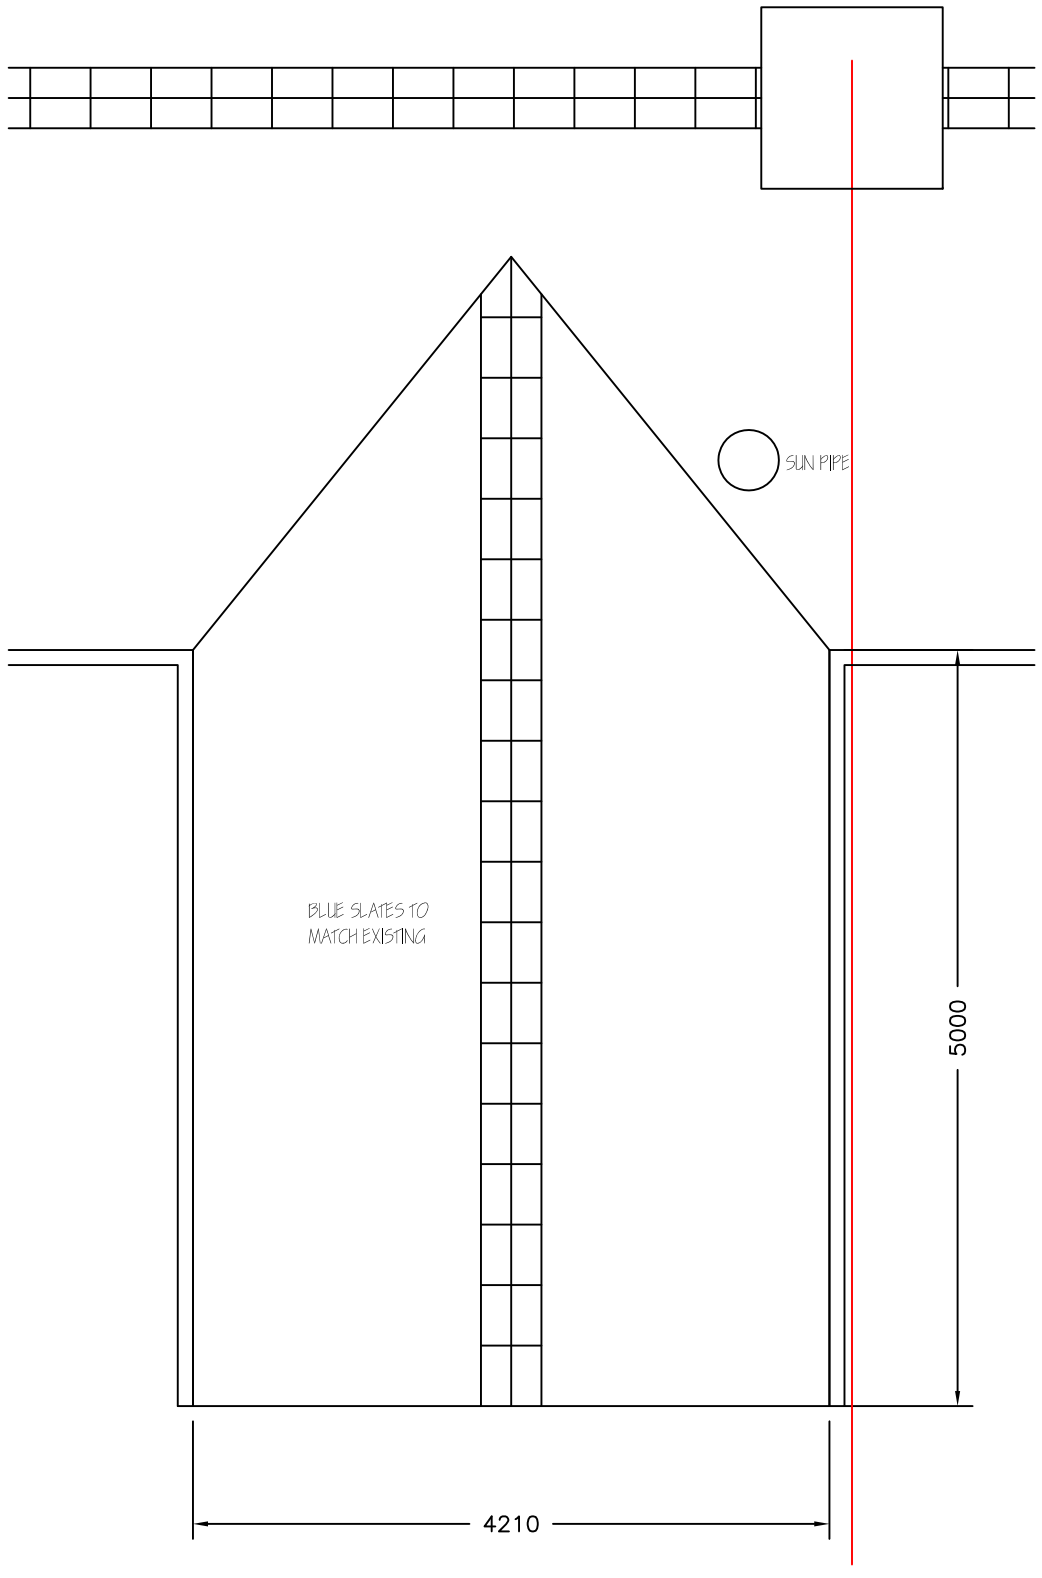


PROPOSED ROOF
PLAN 1:50

Revisions	A. A-----	00-00-00
This drawing is for planning permission only and is not a construction drawing.		
Drawing Title	PROPOSED-ROOF-PLAN	
Job No. - Dwg No.	SR/2010/6 .	-
Client:	MR SIMON RUSHBY 103 ASH ROW HOYLE MILL BARNSLEY S71 1HS	
Scale.	1:50	

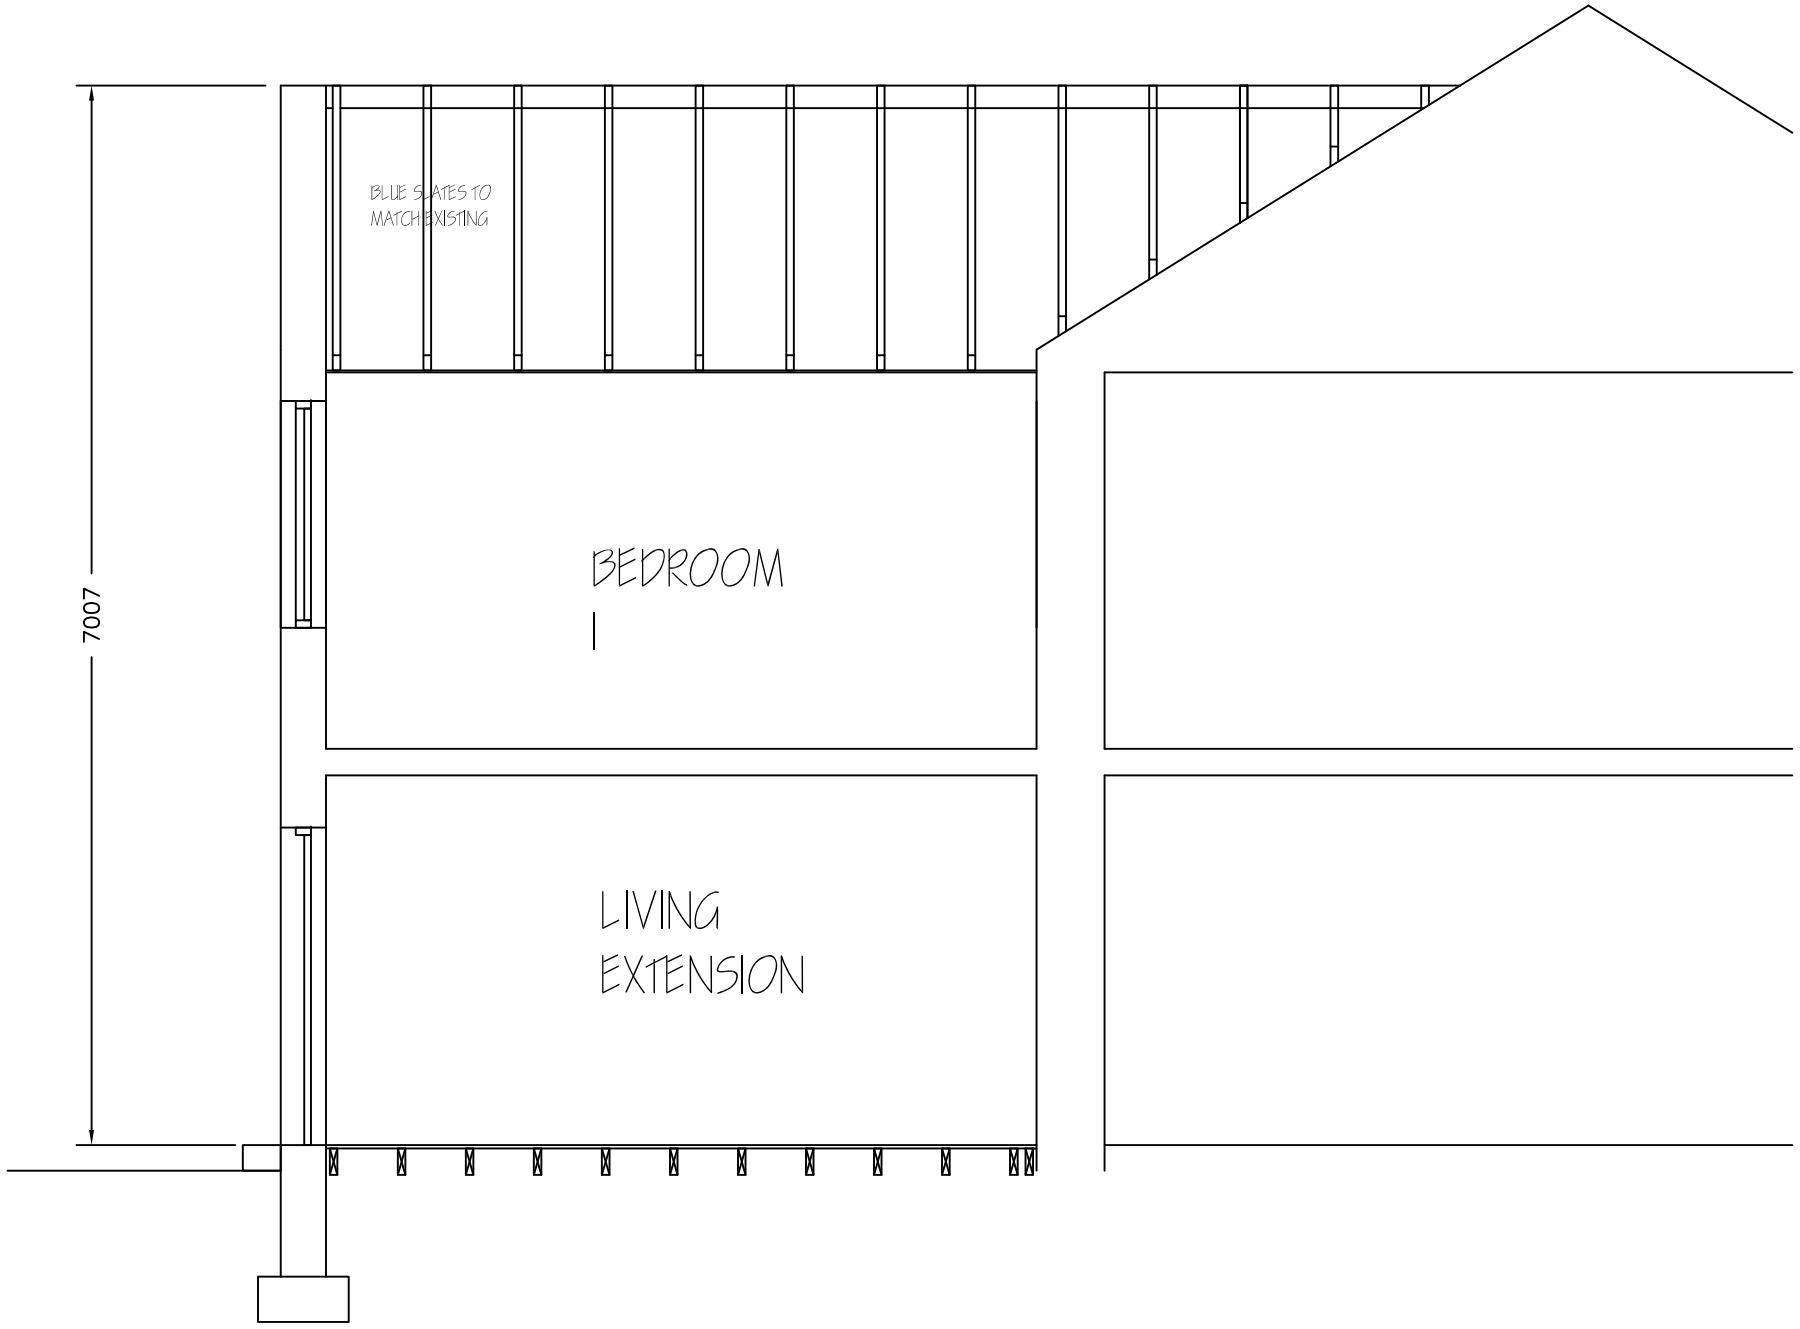


TYPICAL SECTION 1:50

Revisions	A. A-----	00-00-00
This drawing is for planning permission only and is not a construction drawing.		
Drawing Title	PROPOSED-SECTION	
Job No. - Dwg No.	SR/2010/7 .	-
Client:	MR SIMON RUSHBY 103 ASH ROW HOYLE MILL BARNSLEY S71 1HS	
Scale.	1:50	

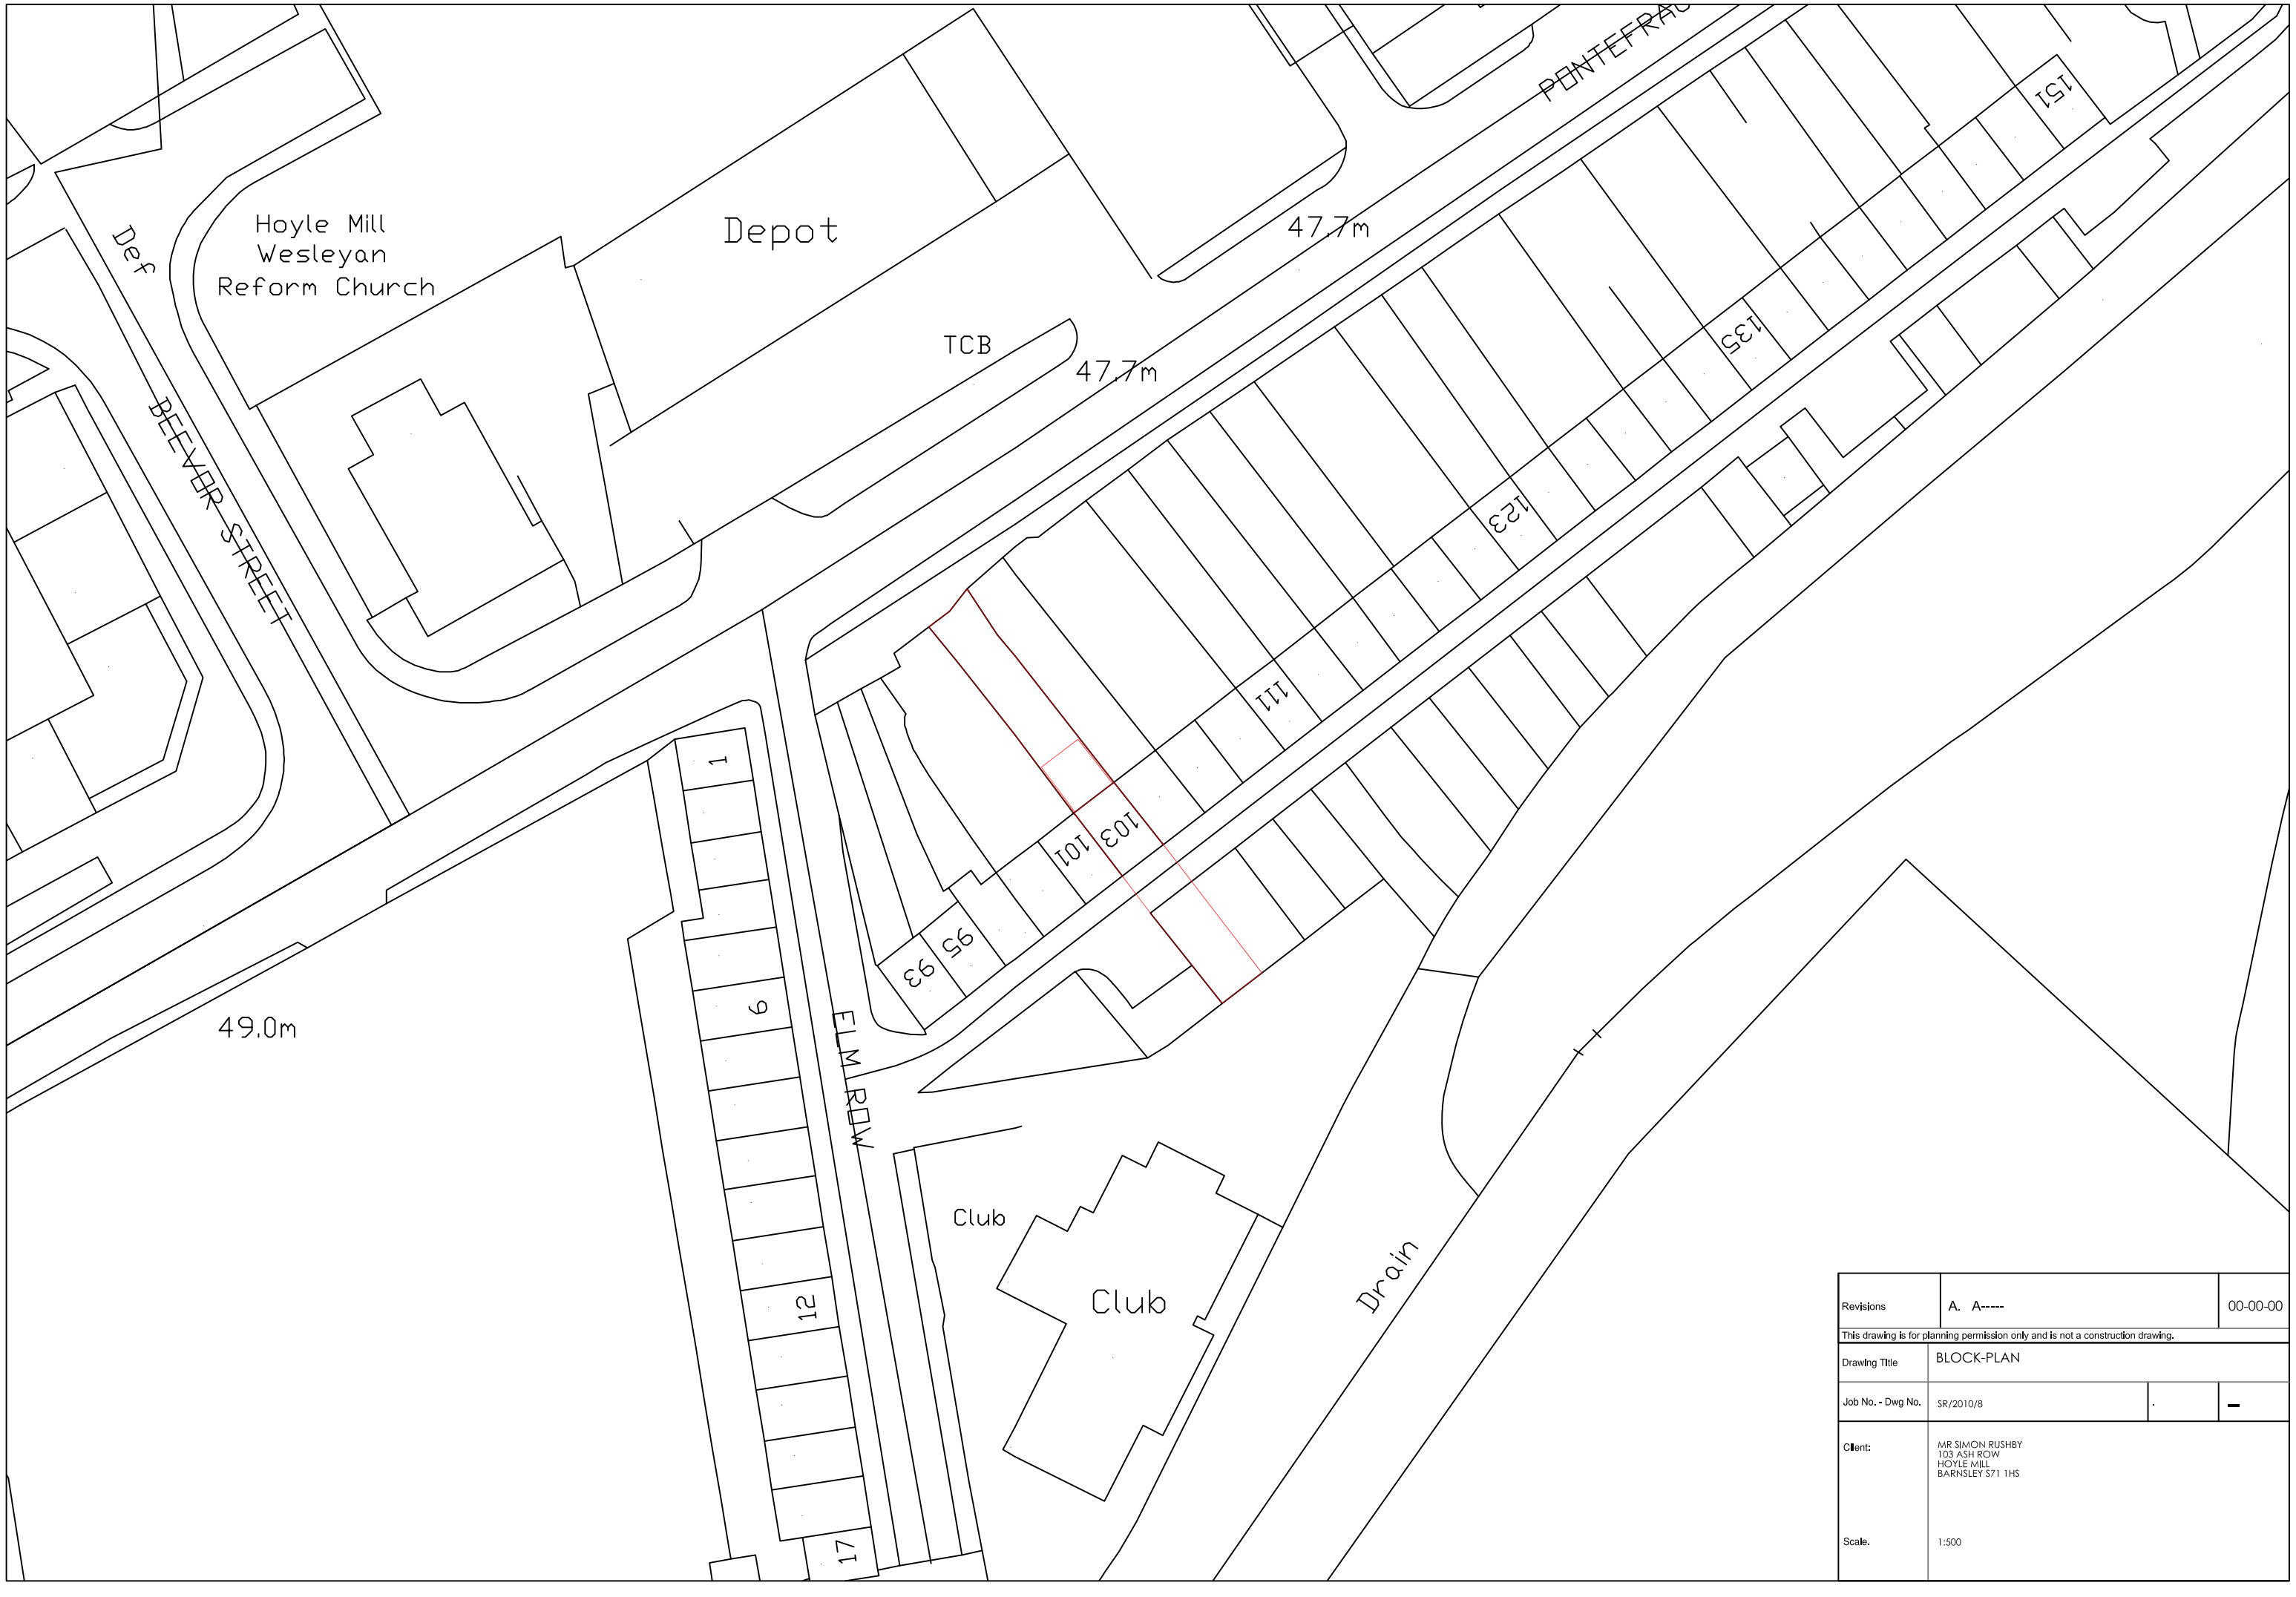

Revisions	A. A-----	00-00-00
This drawing is for planning permission only and is not a construction drawing.		
Drawing Title	BLOCK-PLAN	
Job No. - Dwg No.	SR/2010/8 . –	
Client:	MR SIMON RUSHBY 103 ASH ROW HOYLE MILL BARNSLEY S71 1HS	
Scale.	1:500	

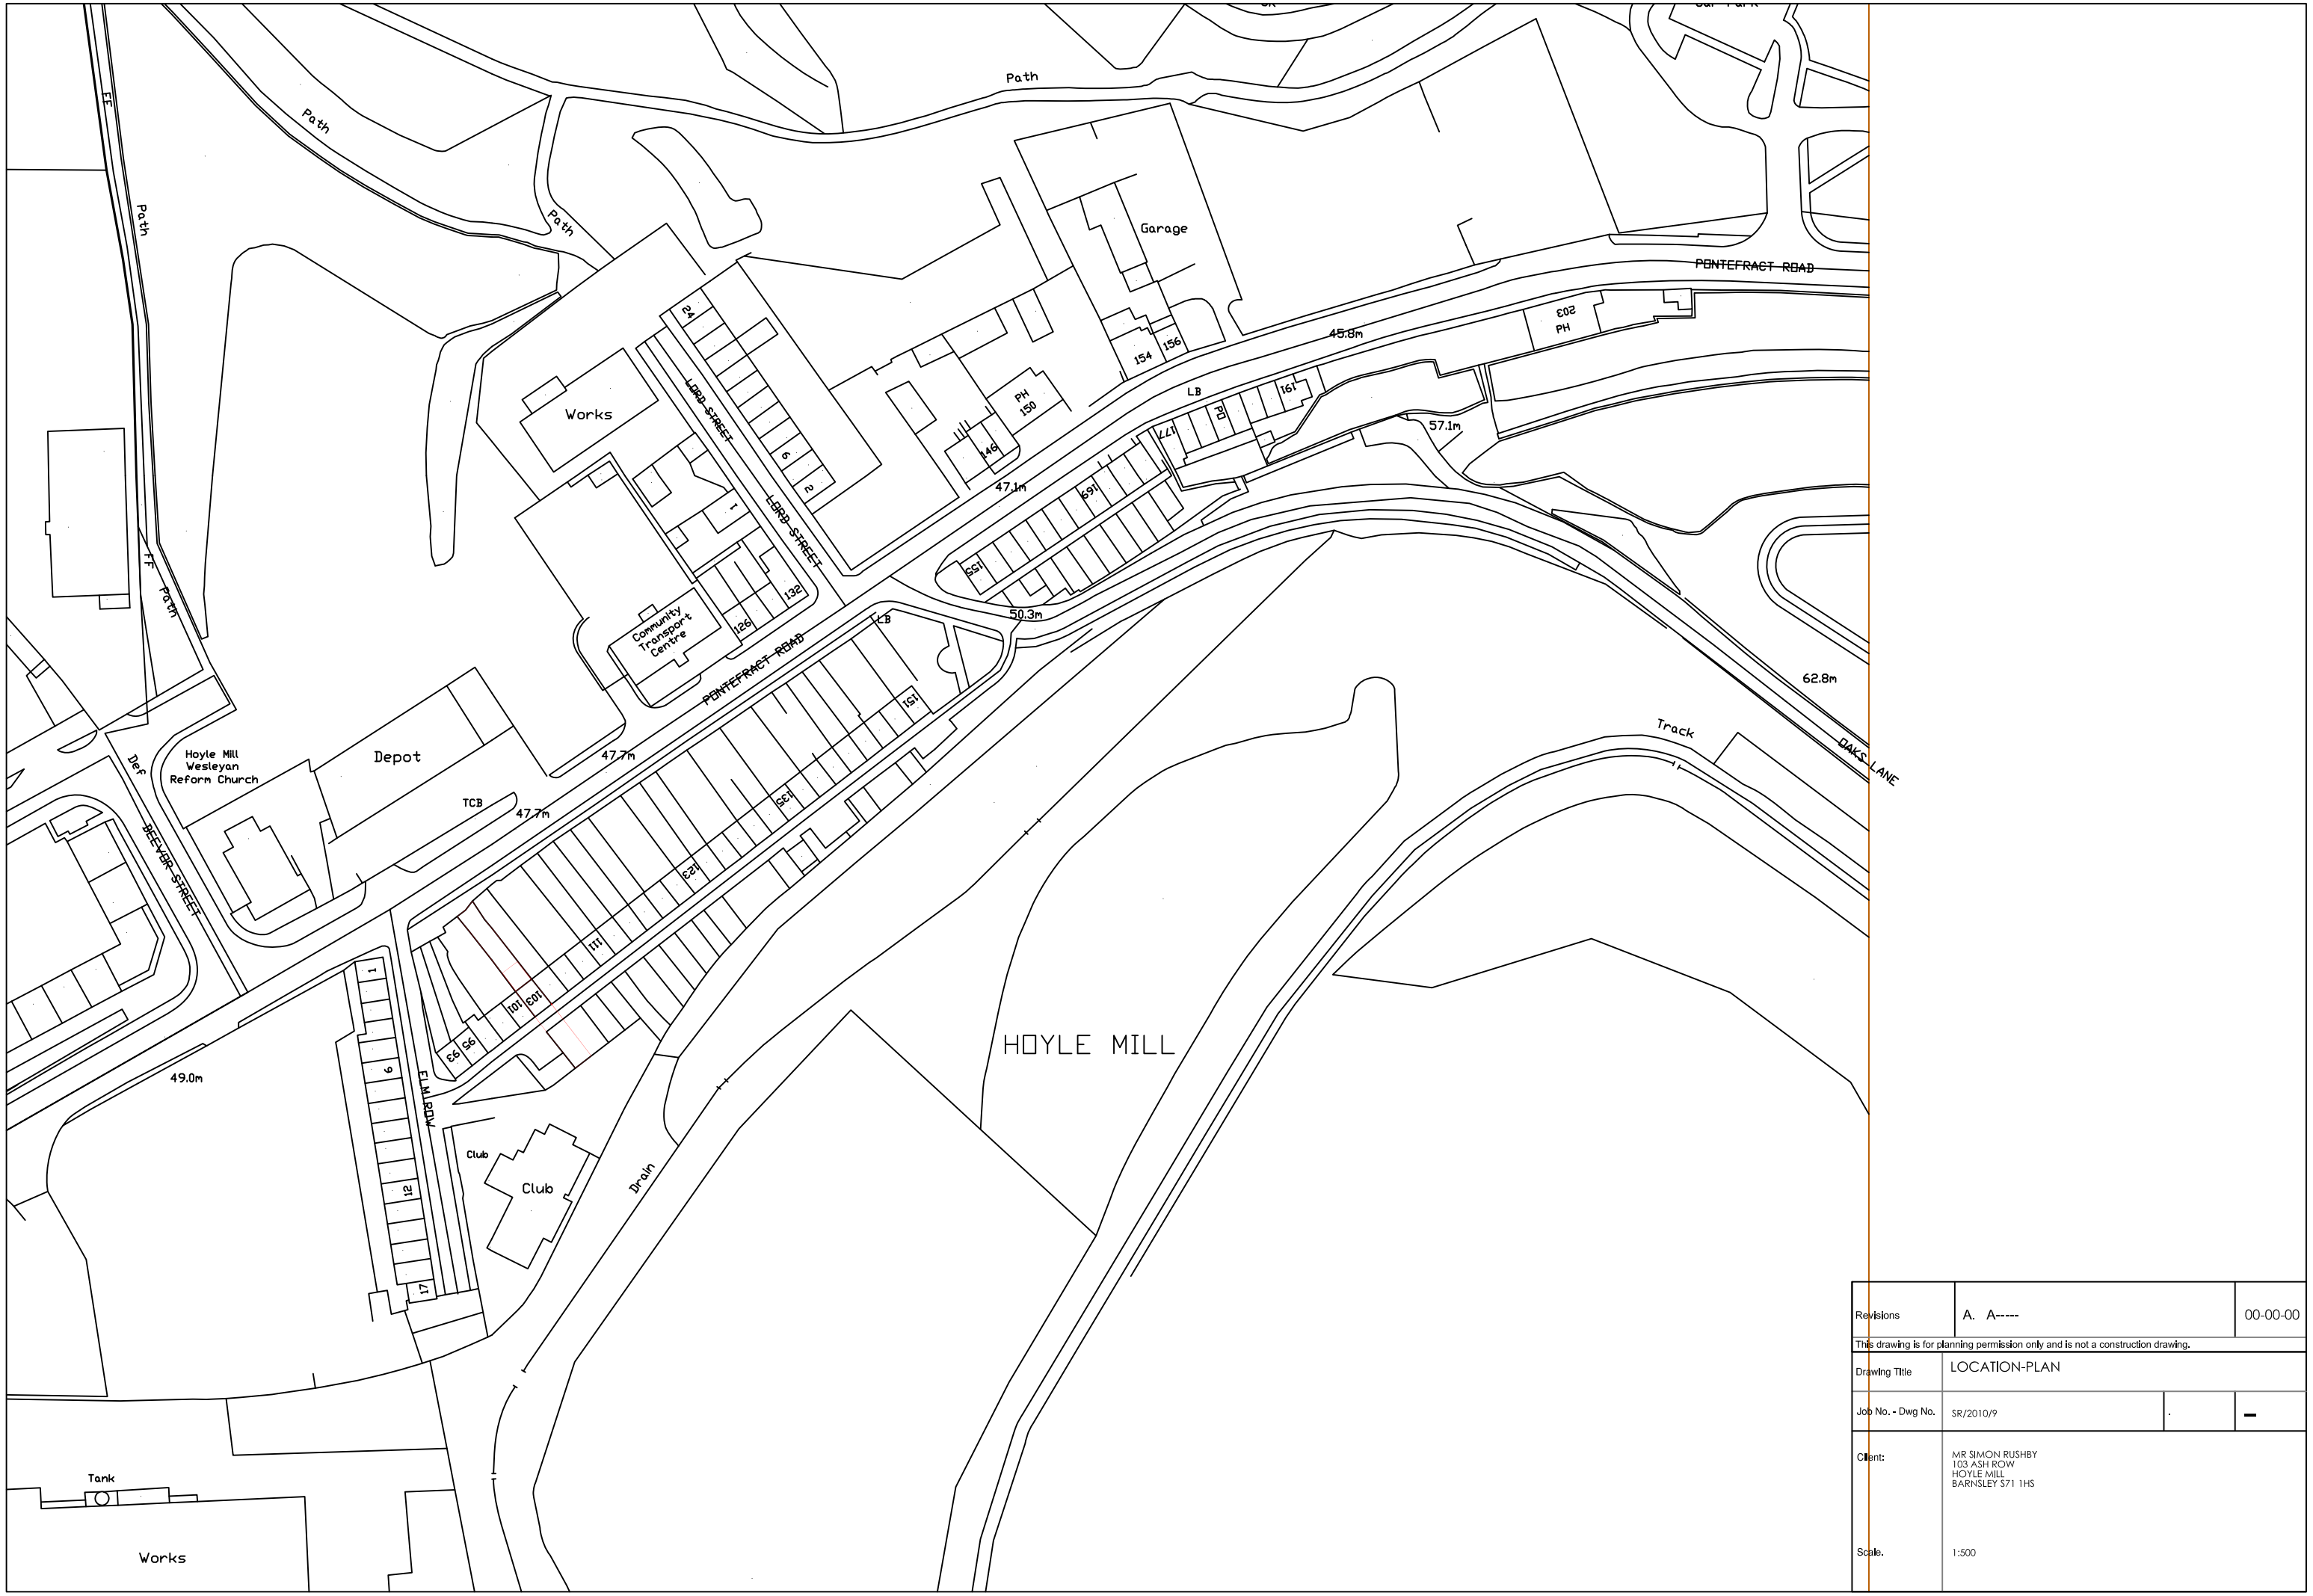

Revisions	A. A-----	00-00-00
This drawing is for planning permission only and is not a construction drawing.		
Drawing Title	LOCATION-PLAN	
Job No. - Dwg No.	SR/2010/9 . –	
Client:	MR SIMON RUSHBY 103 ASH ROW HOYLE MILL BARNSLEY S71 1HS	
Scale.	1:500	