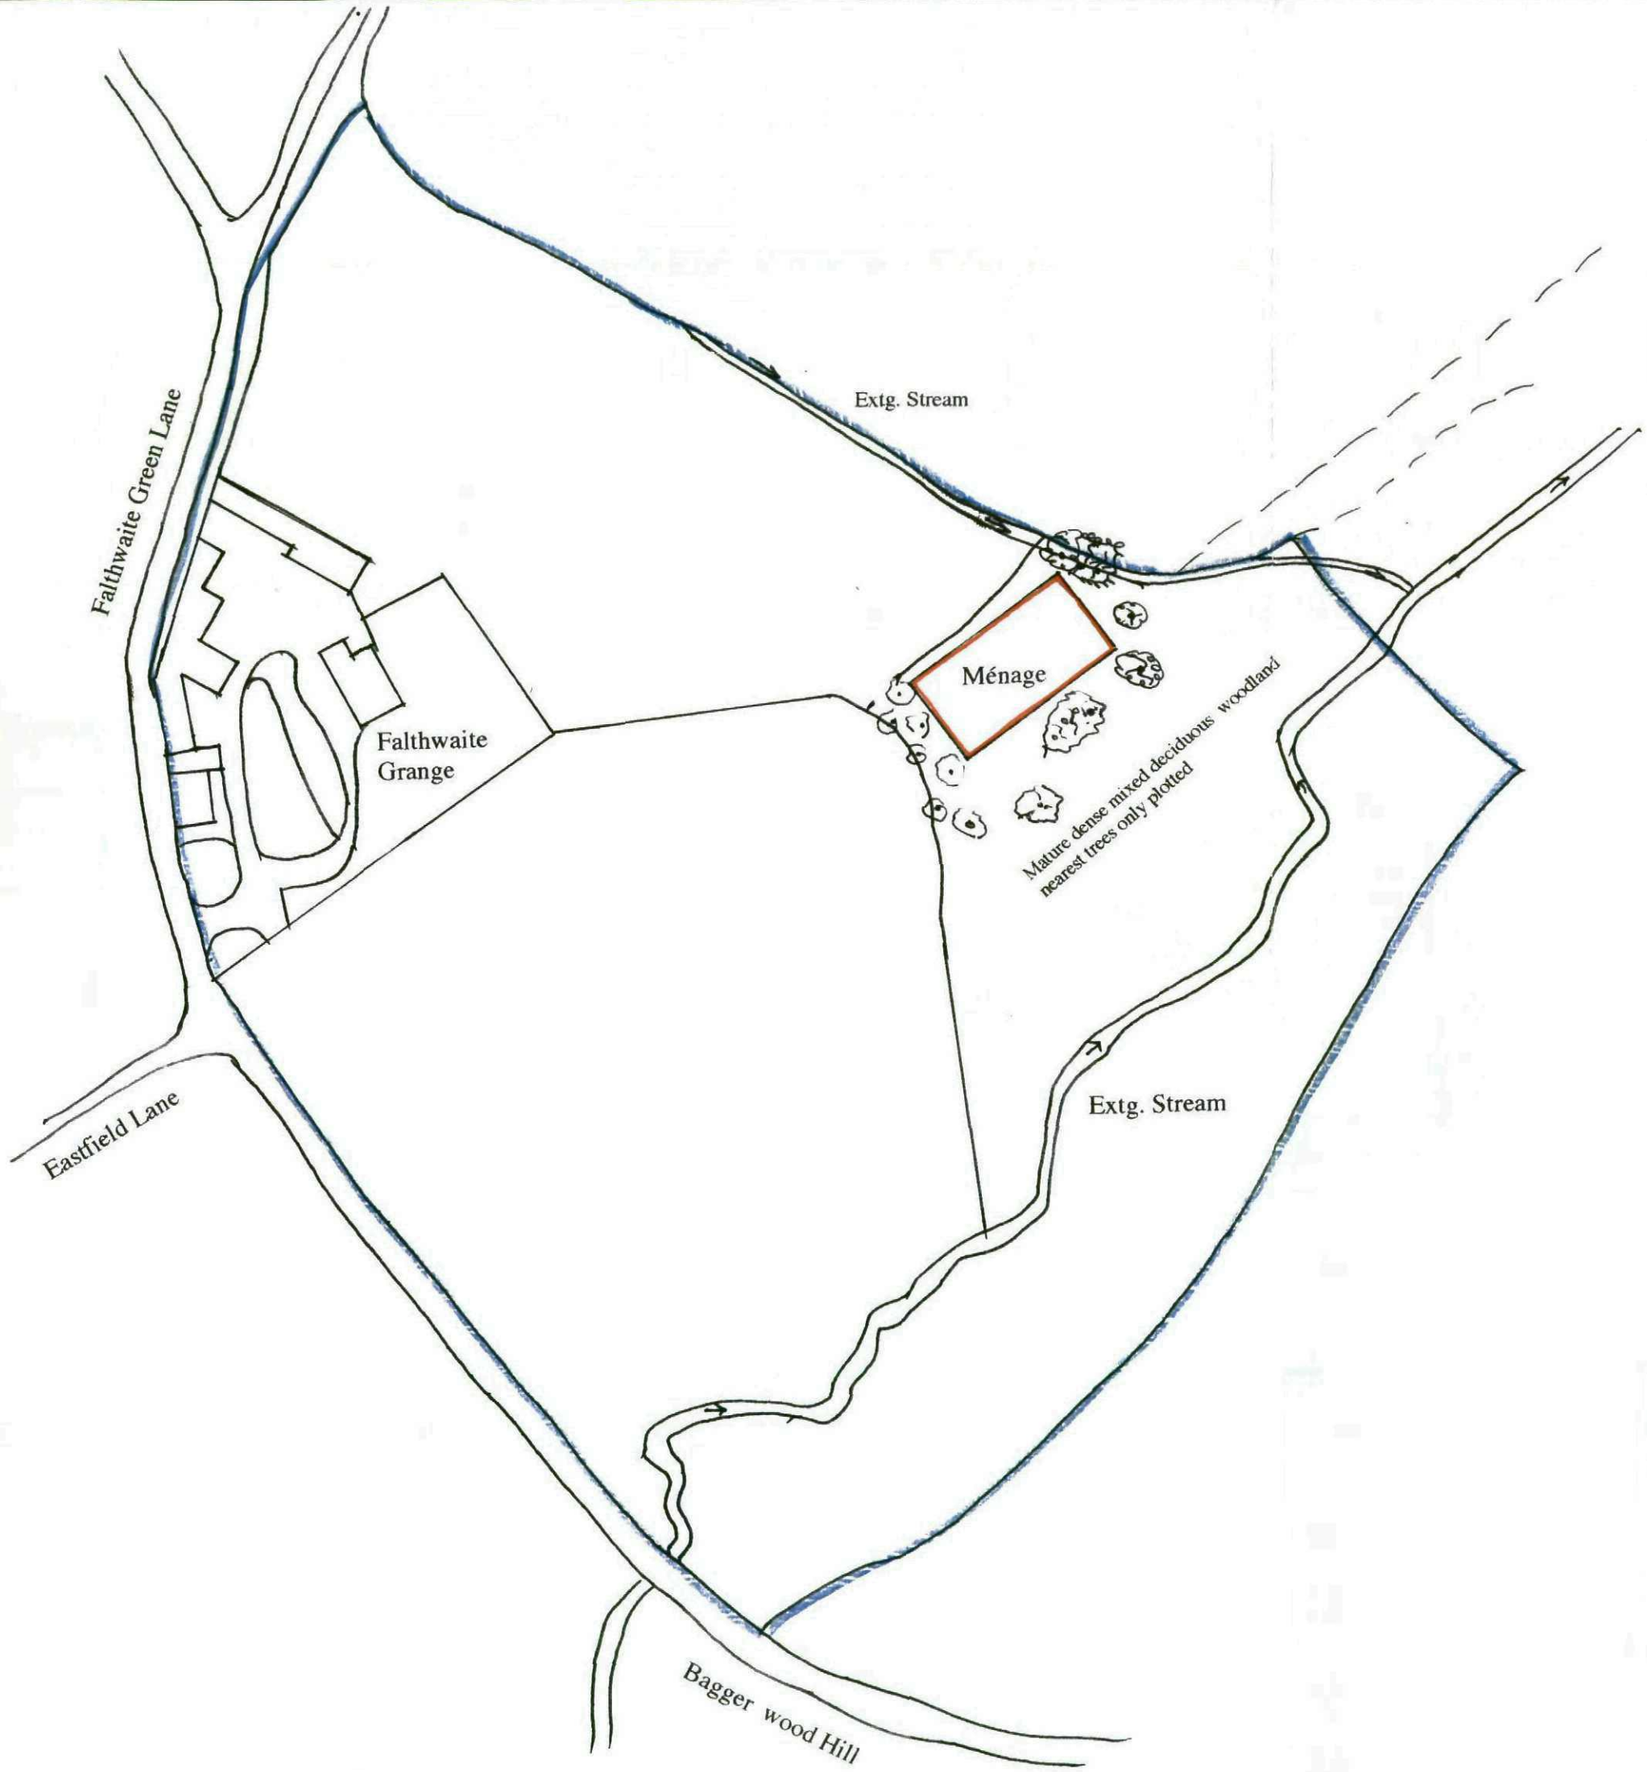


N

Proposed Ménage at
Falthwaite Grange
Hood Green
For
Mr.G.N.Wright

Site Location

Scale 1:1250
May 2011

Extg. Stream

Riding surface of sand/fibre mix to be retained at edges by timber boarding.

Extg. 3M farm gate

Mixed hedgerow approx. 1.2M wide x 2.5M high

38M

mature pollarded willows.

Areas where filled to be ramped down at a shallow gradient

Retained banking to be faced by timber boarding.

21M

Mixed hedgerow approx. 2M wide x 3M high

Ornamental trees Approx. 10yrs old

Run off water draining through an outfall into the existing stream.

Extg. Stream

Willow

Ménage area to be drained with 100 dia. perforated P.V.C. pipe work bedded and surrounded with free draining stone fill.

Silver Birch

Oak Oak

Silver Birch

Silver Birch


Oak

Mature dense mixed deciduous woodland nearest trees only plotted


Proposed Ménage at
Falthwaite Grange
Hood Green
For
Mr.G.N.Wright

Site Layout/Drainage Plan

Scale 1:200
May 2011

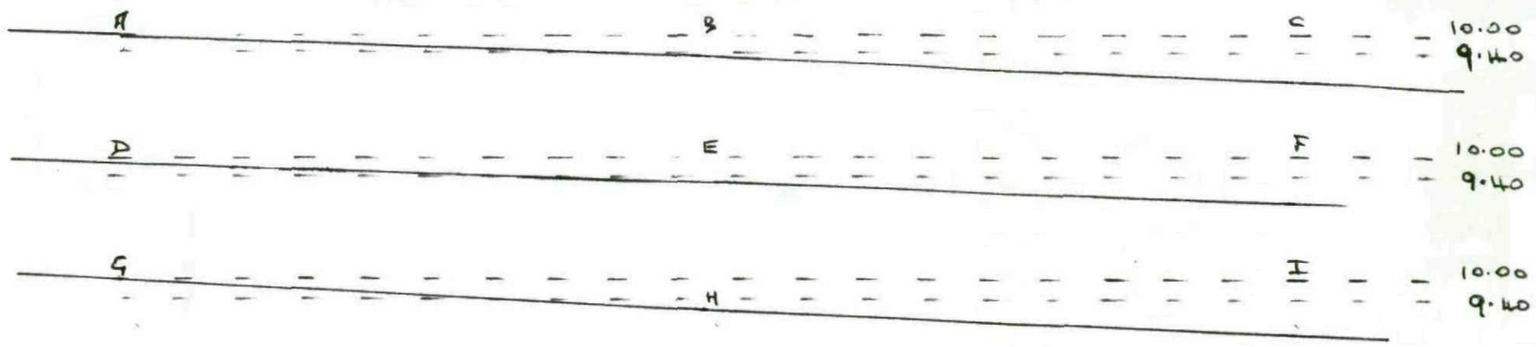

Gate

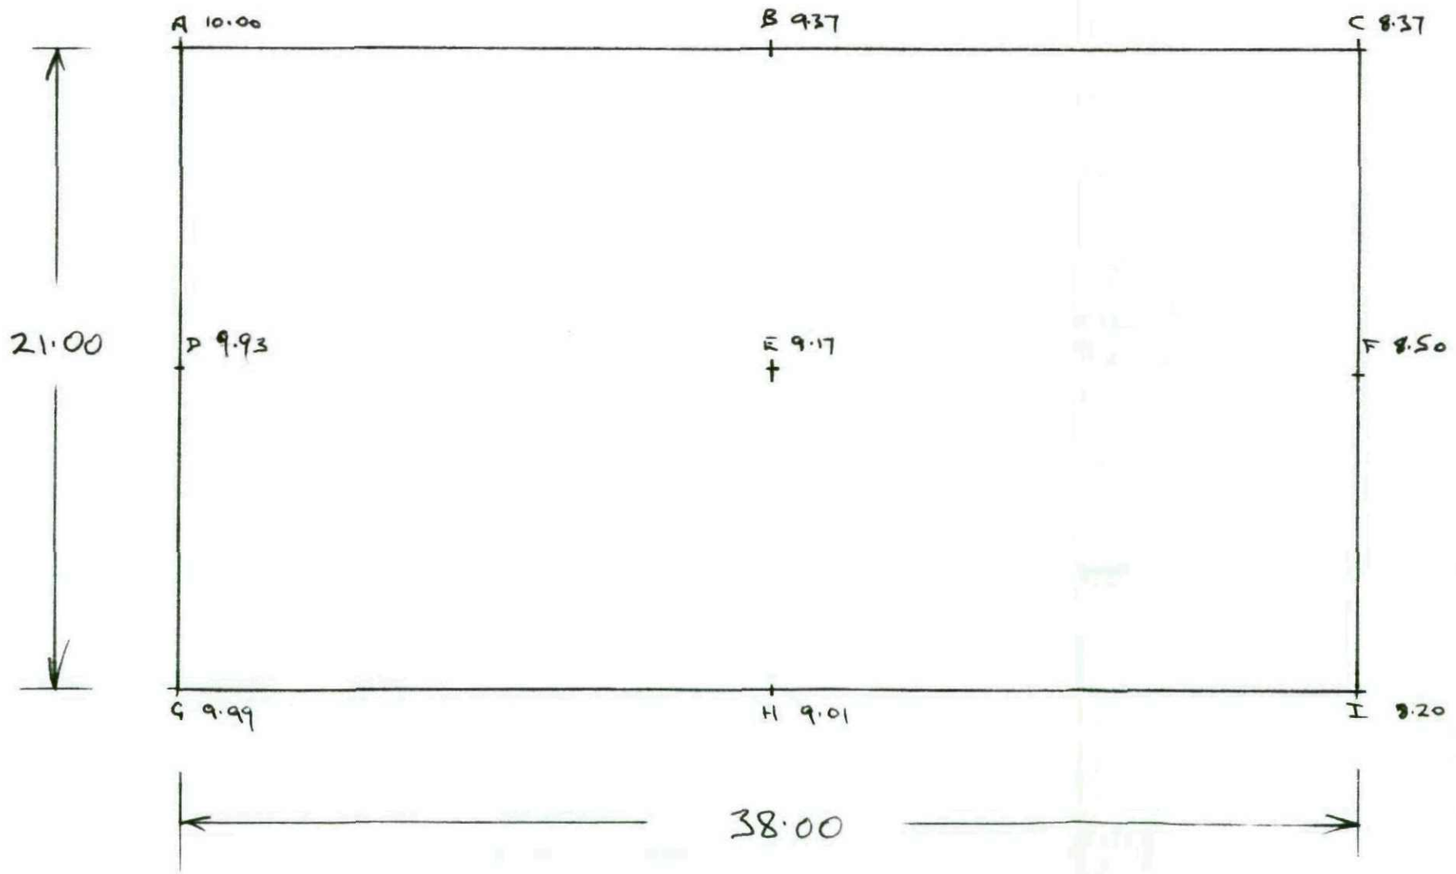

Ref.	Existing Level	Proposed level	Difference
A	10.00	9.40	-0.60
B	9.37	9.40	+0.03
C	8.37	9.40	+1.03
D	9.93	9.40	-0.53
E	9.17	9.40	+0.23
F	8.50	9.40	+0.90
G	9.99	9.40	-0.59
H	9.01	9.40	+0.39
I	8.20	9.40	+1.20

Proposed Ménage at
Falthwaite Grange
Hood Green
For
Mr.G.N.Wright

Levels and Sections

Scale 1:200
May 2011