this drawing remains the property of fisch design limited and duplication of this drawing in whole or any part is strictly forbidden without prior written permission from fisch design ltd

all structural alterations are to be approved by a structural engineer

do not scale from this drawing, all dimensions to be checked on site




## PROPOSED SHOPFRONT LAYOUT
Scale 1:20 @ A1




## PROPOSED SHOPFRONT LAYOUT
Scale 1:20 @ A1

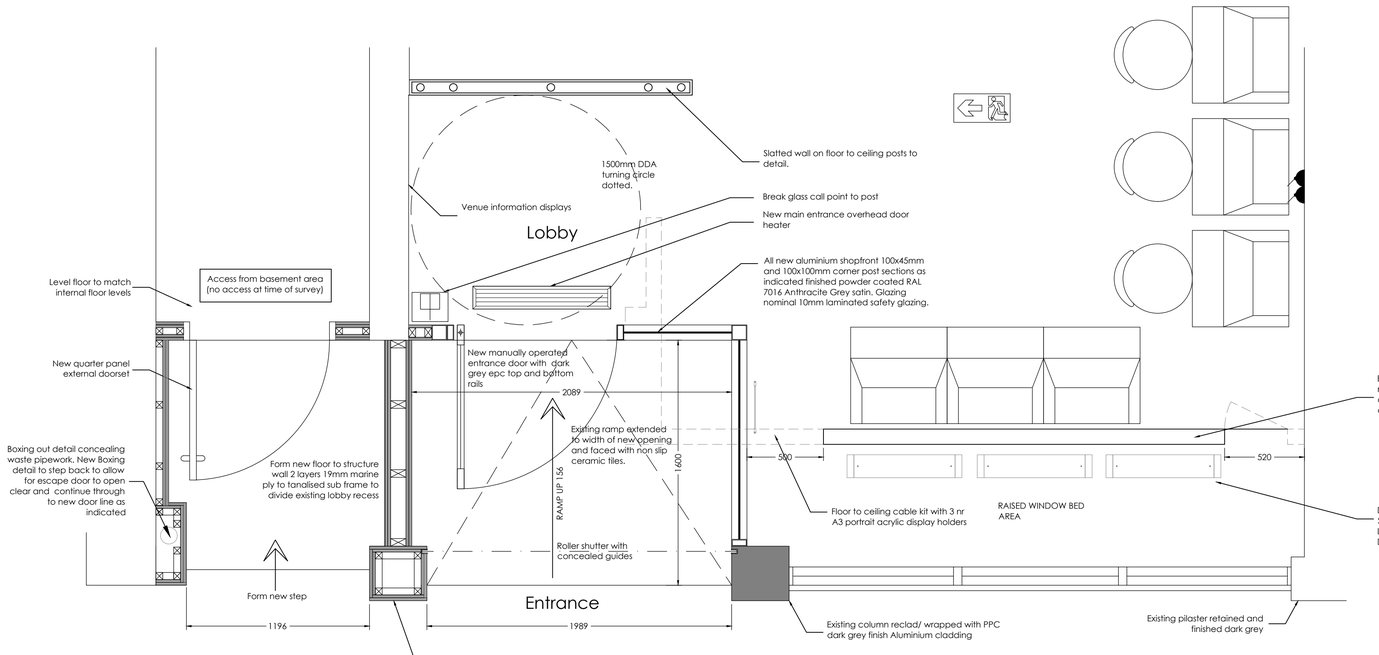


PROJECTING SIGN
Elevation & Section
Scale 1-20 @ A1

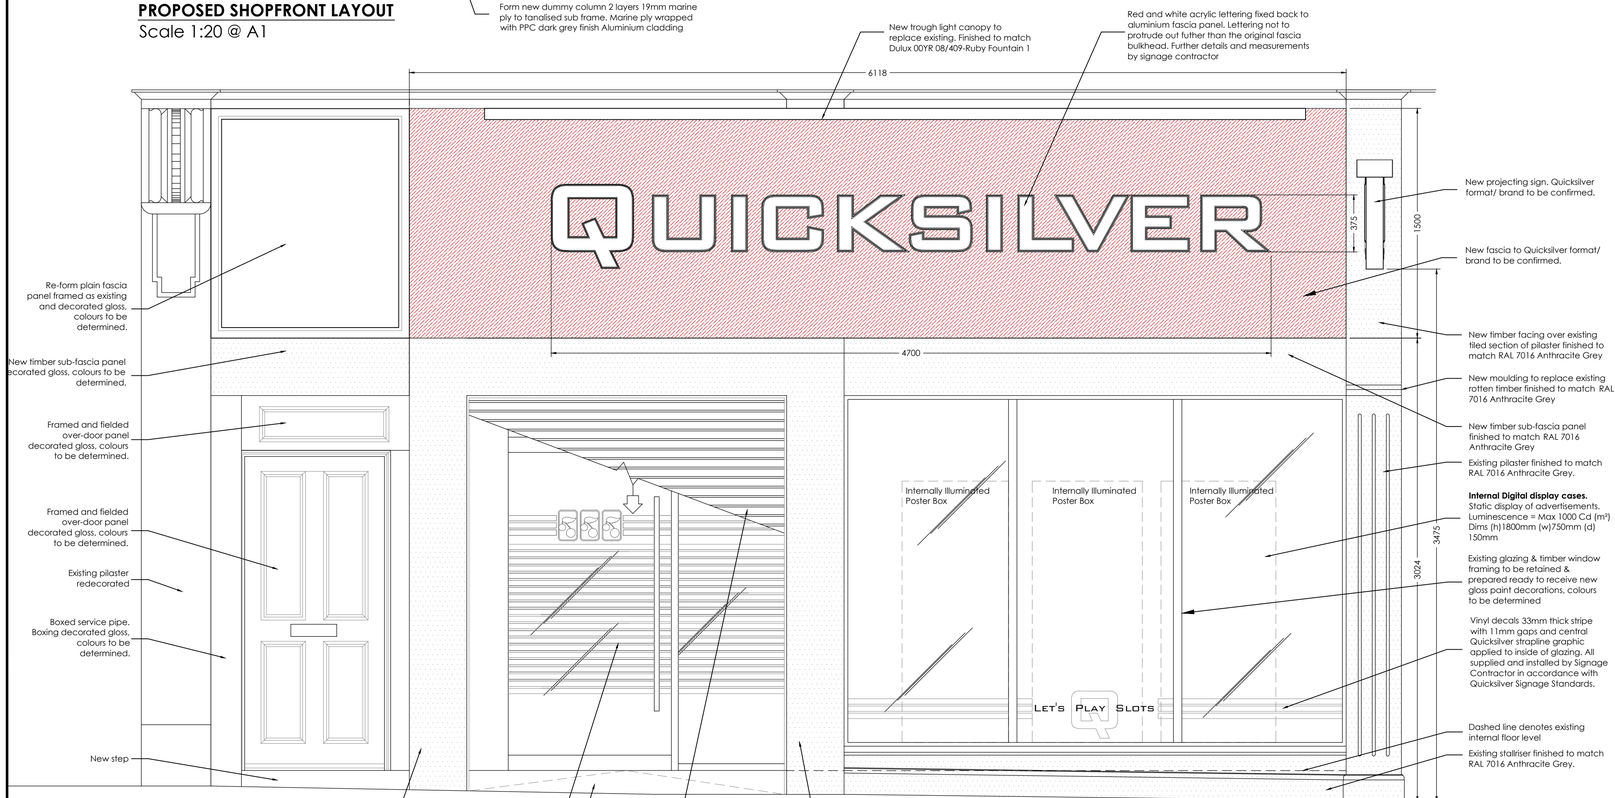


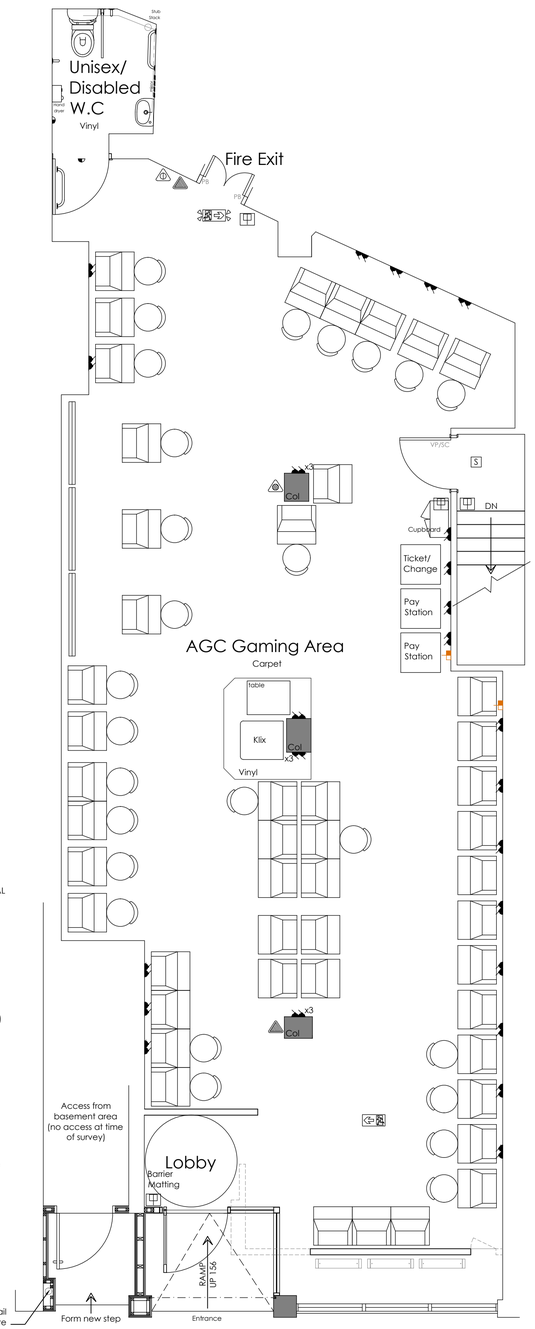


## Proposed Ground Floor Plan
Scale 1:50@A1

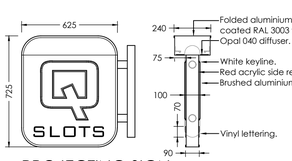0 1 2 3 4 5 10
Scale bar 1:50 @ A1

## TYPICAL SYMBOLS LEGEND

| | |
|---|---|
| **LIGHTING** | |
| | Recessed Downlight |
| | Recessed Spotlight |
| | Recessed Directional floodlight |
| | Recessed ceiling mounted loudspeaker |
| EL | Recessed/ Surface mounted emergency lighting |
| Ex | Exterior Light Fitting |
| | Fly Killer Light (Wall Mounted) |
| | 600x600mm lay-in modular light fitting |
| **ELECTRICAL** | |
| | Incoming electric mains |
| | Electrical distribution board |
| | Electric convector heater |
| | Electric handryer with 13A fused spur at h/l |
| **SECURITY** | |
| | Security alarm control panel |
| | CCTV camera |
| | CCTV monitor |
| | Disabled WC alarm pull cord |
| **MISC. FITTINGS** | |
| WH | Water Heater |
| RAD | Radiator (variable sizes) |
| AC | Air conditioning control panel |
| | Typical air conditioning cassette unit |
| | Wall mounted air conditioning unit |
| | Suspended ceiling height relative to ffl |
| | Structural ceiling height relative to immediate ffl |
| | Recessed ventilation grille - small |
| | Ventilation grille - Medium / Large |
| | Door number |
| | Electric panel convector heater with 13A fused spur at low level (variable sizes) |
| | Gas Mains/ Meter |
| WH | Instantaneous Water Heater |
| | Incoming water main and stop cock |
| | Water meter |
| | Suspended ceiling height relative to ffl |
| | Structural ceiling height relative to ffl |
| | Suspended ceiling, 600 x 600mm in standard 24mm exposed grid. Tile/grid colour white. |
| **SMALL POWER AND COMMUNICATIONS** | |
| | Single/ Twin 13A switched socket outlet (13A SSO) |
| H | Outlet mounted at high level, 1850mm |
| W | Outlet mounted above worktop height |
| | Single/ Twin 13A SSO in socket outlet in floor box or |
| | 13A fused connection unit |
| | Dado Trunking for power |
| TELECOM | Telecoms system panel |
| | Data socket |
| | Telcoms socket |
| | Staff Intercom |
| BT | Telecoms line box/ entry point |
| | Door bell push and door bell sounder |
| **FIRE PRECAUTIONS** | |
| | Water fire extinguisher |
| | Foam fire extinguisher |
| | Powder fire extinguisher |
| | Carbon dioxide fire extinguisher |
| | Fire blanket |
| FIRE | Fire Alarm control panel |
| S12 | Manual call point with Fire Action Notice S12 |
| | Bell warning device |
| | Non Illuminated Directional exit signage, L and R |
| | Illuminated directional exit signage, L and R |
| S | Smoke detector |
| | Heat detector Sounder warning device |

| | |
|---|---|
| DWG NO: | **1226-02** REVISION: **B** |
| CLIENT: | **Talarius Ltd** |
| PROJECT: | **Quicksilver 20-22 Eldon Street Barnsley S70 2JB** |
| TITLE: | **Proposed Shopfront Reinstatement** |
| ORIGIN: | **JRS** CHECKED: **SG** |
| SCALE: | **1:50@A1** DATE: **13.03.17** |

B 24.05.17 SG - Fascia proportions amended & notes updated.
A 09.05.17 JRS - Scheme revised following comments received from Client 05.05.17

fisch STRUCTURED CREATIVITY
FISCH DESIGN LTD
3 HERITAGE BUSINESS CENTRE
DERBY ROAD, BELPER
DERBYSHIRE, DE56 1SW
+44 (0)1773 828222 / WWW.FISCHDESIGN.CO.UK / MAIL@FISCHDESIGN.CO.UK