

EXISTING SIDE ELEVATION SCALE 1:50

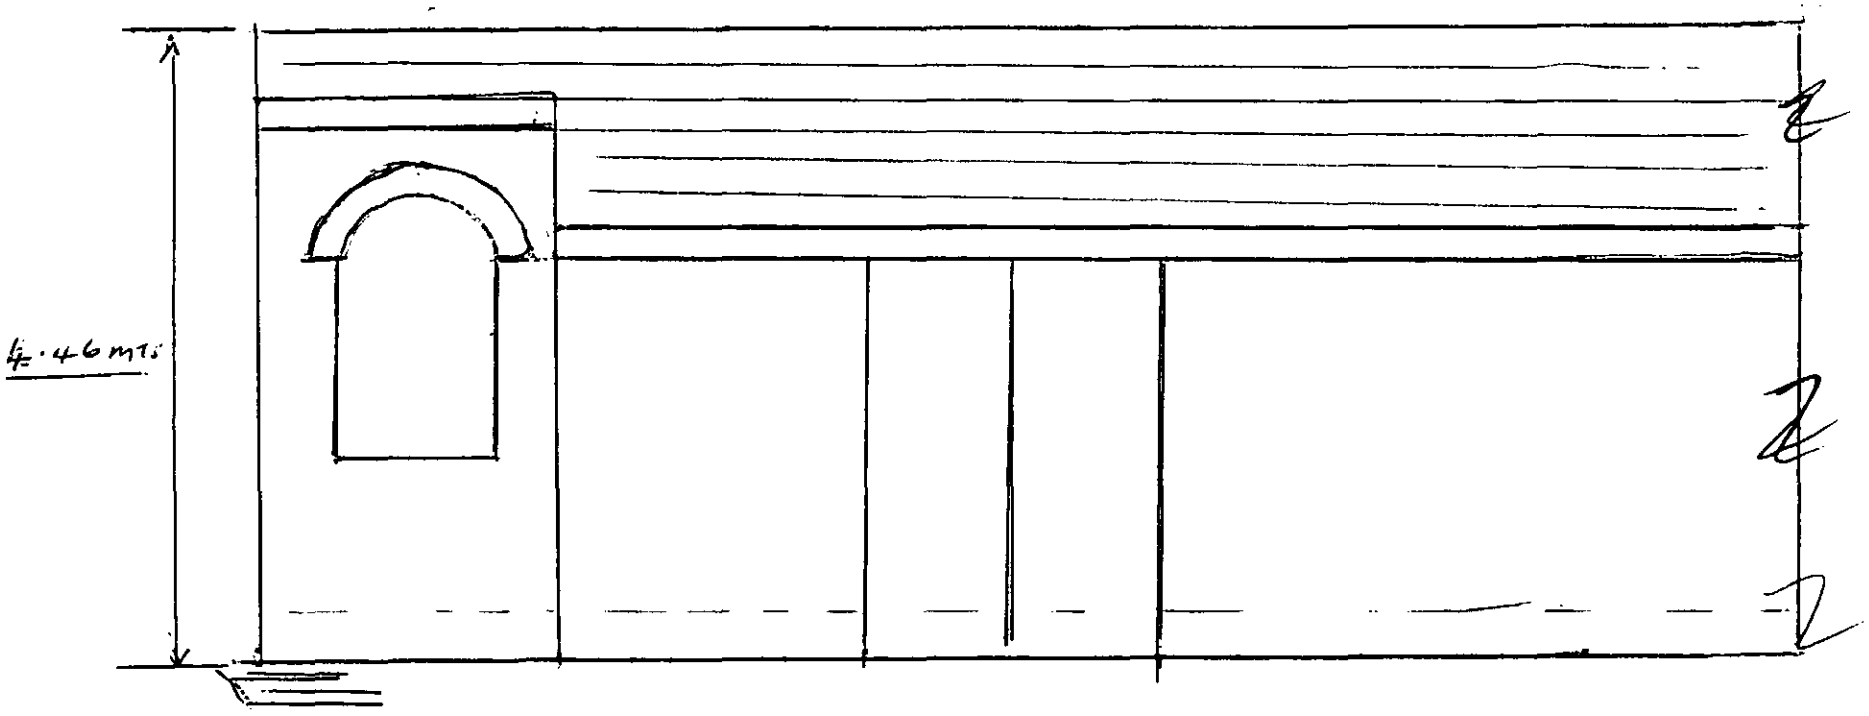


EXISTING FRONT ELEVATION SCALE 1 : 50

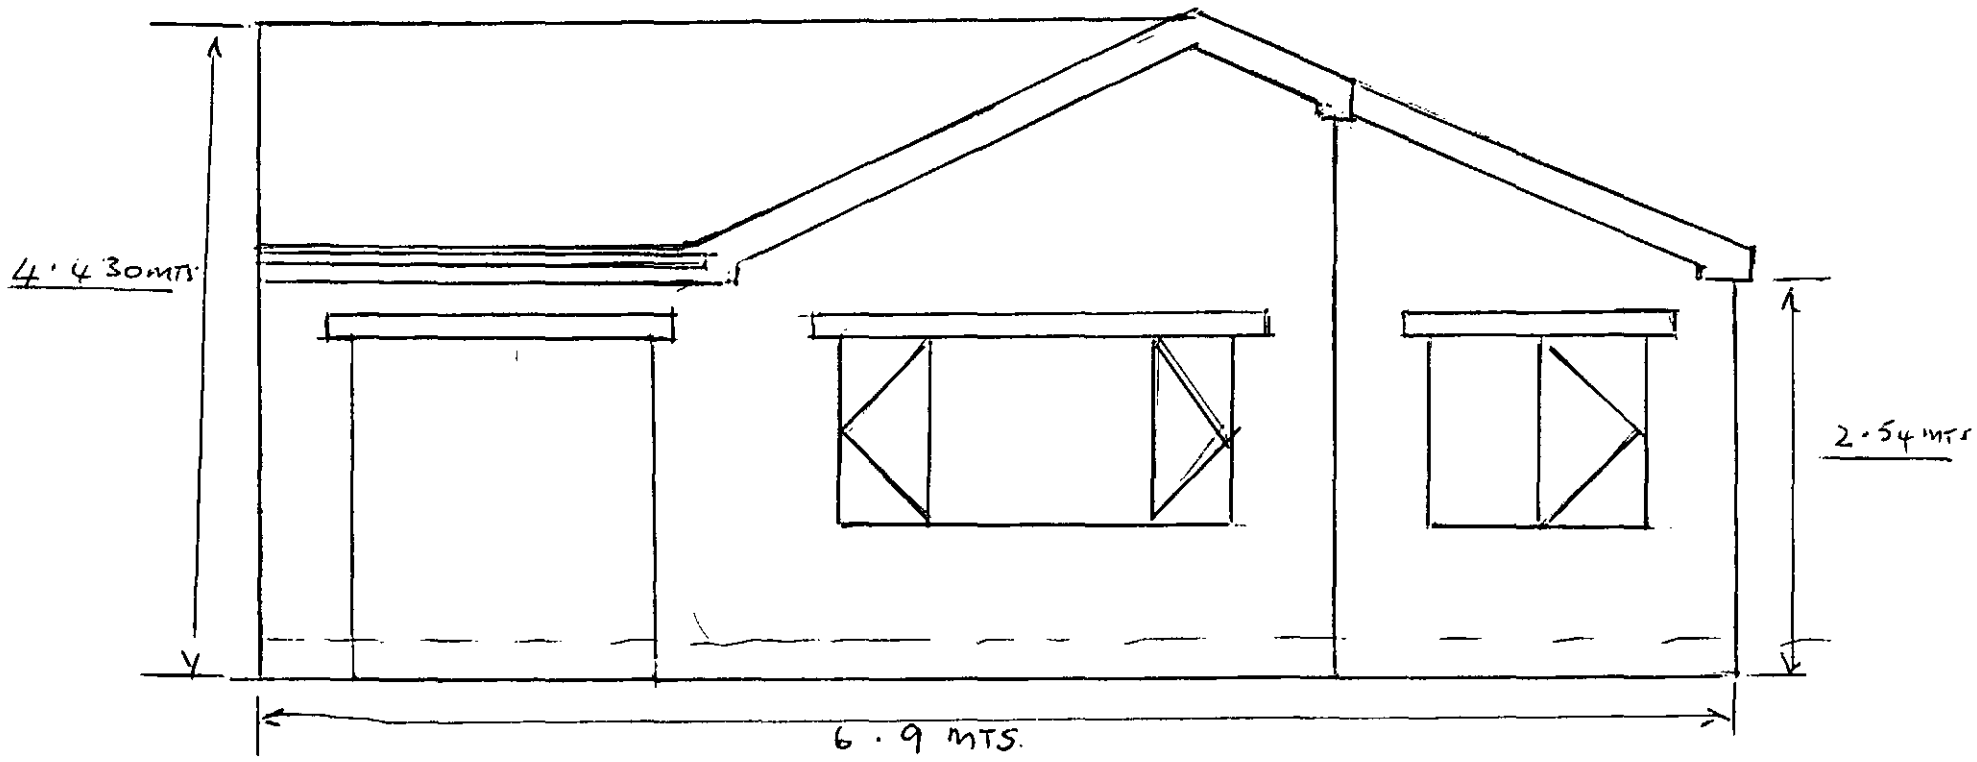


EXISTING FRONT ELEVATION. SCALE 1:50


FLOOR PLAN.

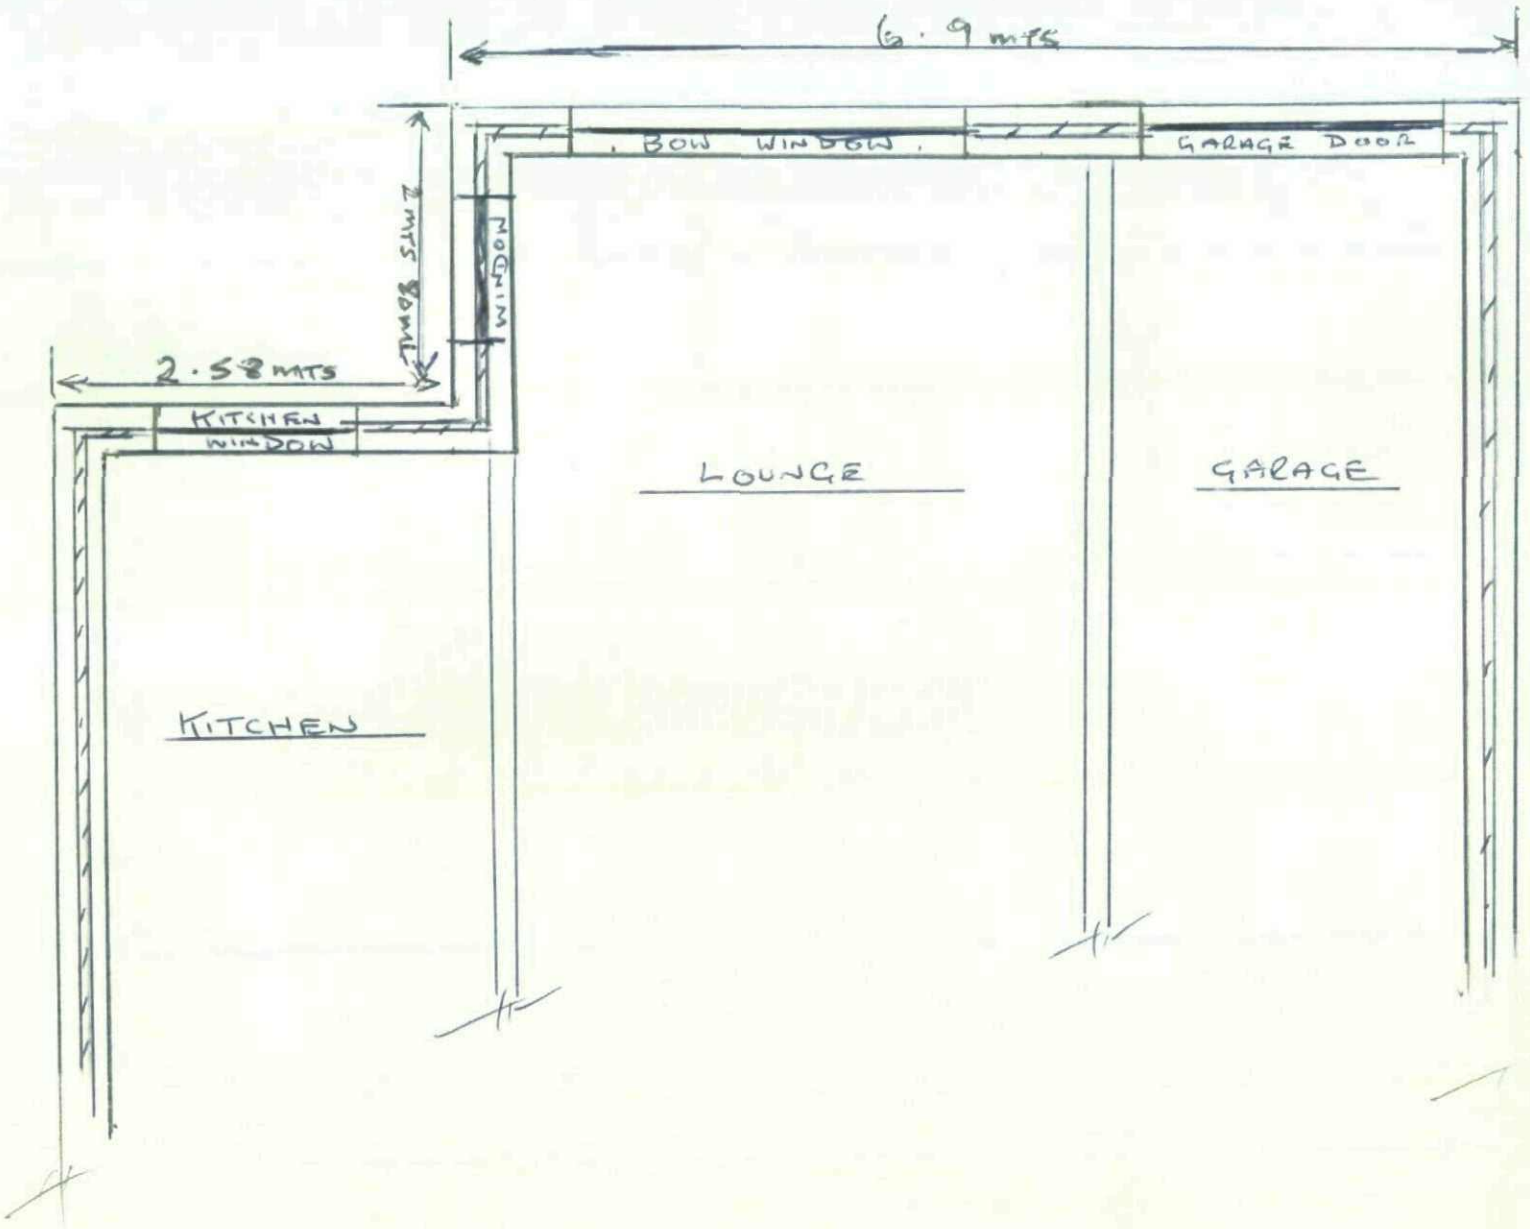

PROPOSED FRONT ELEVATION SCALE 1:50

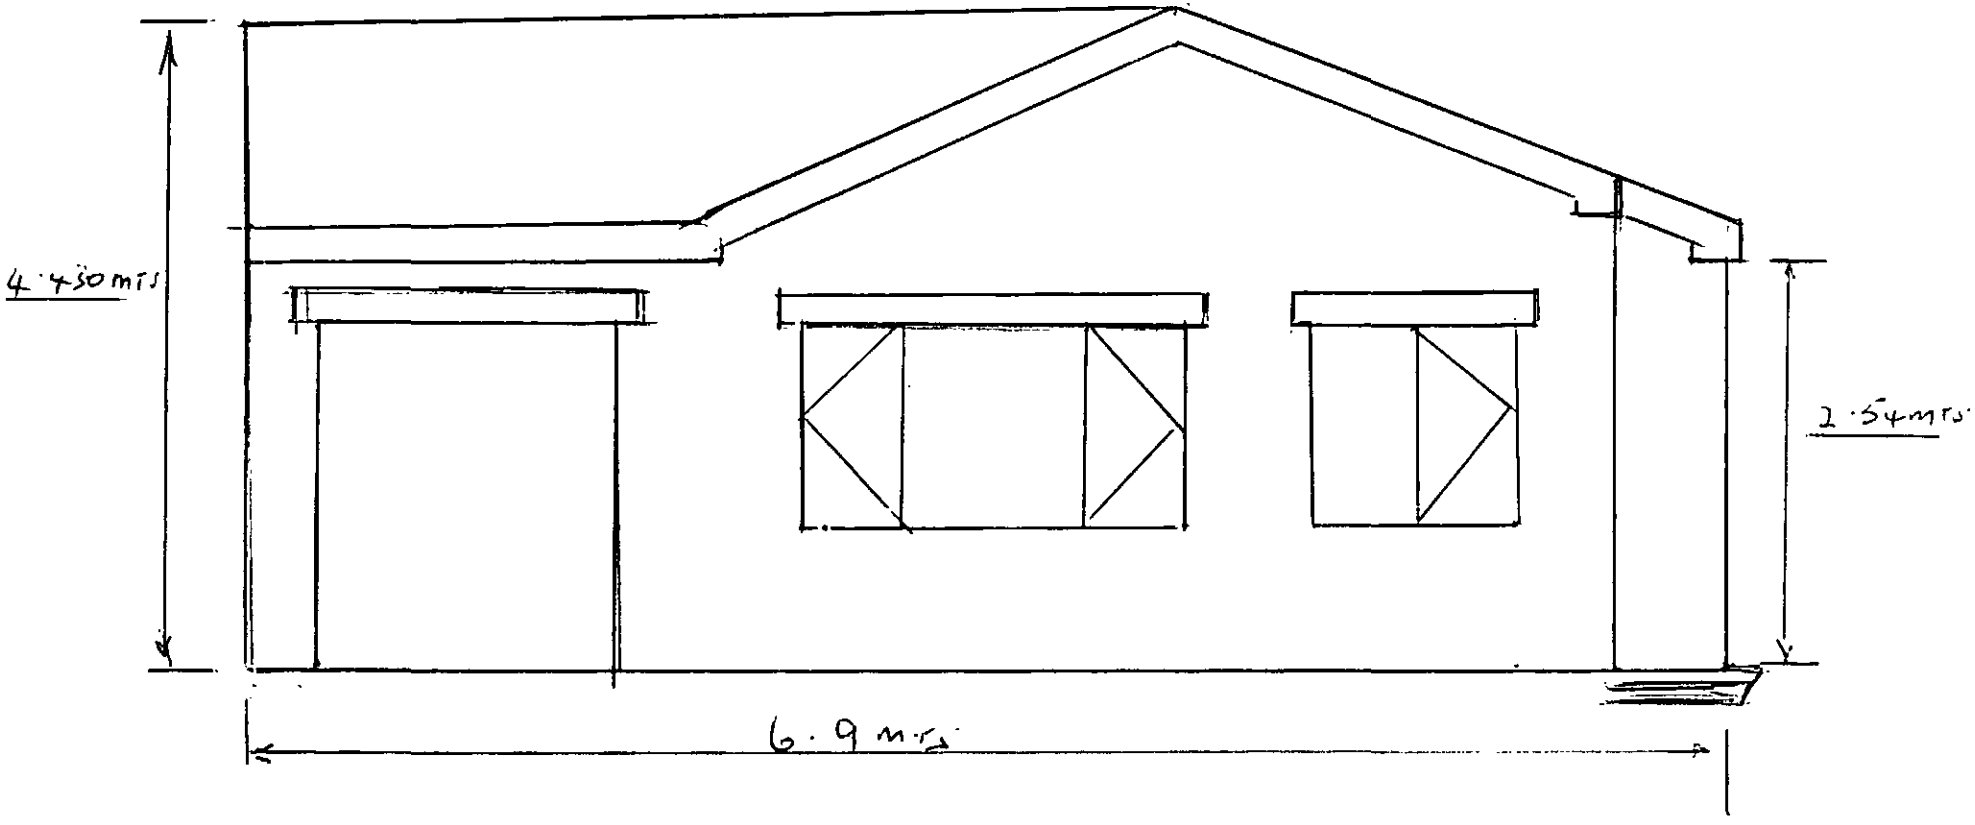

PROPOSED SIDE ELEVATION 1:50 SCALE

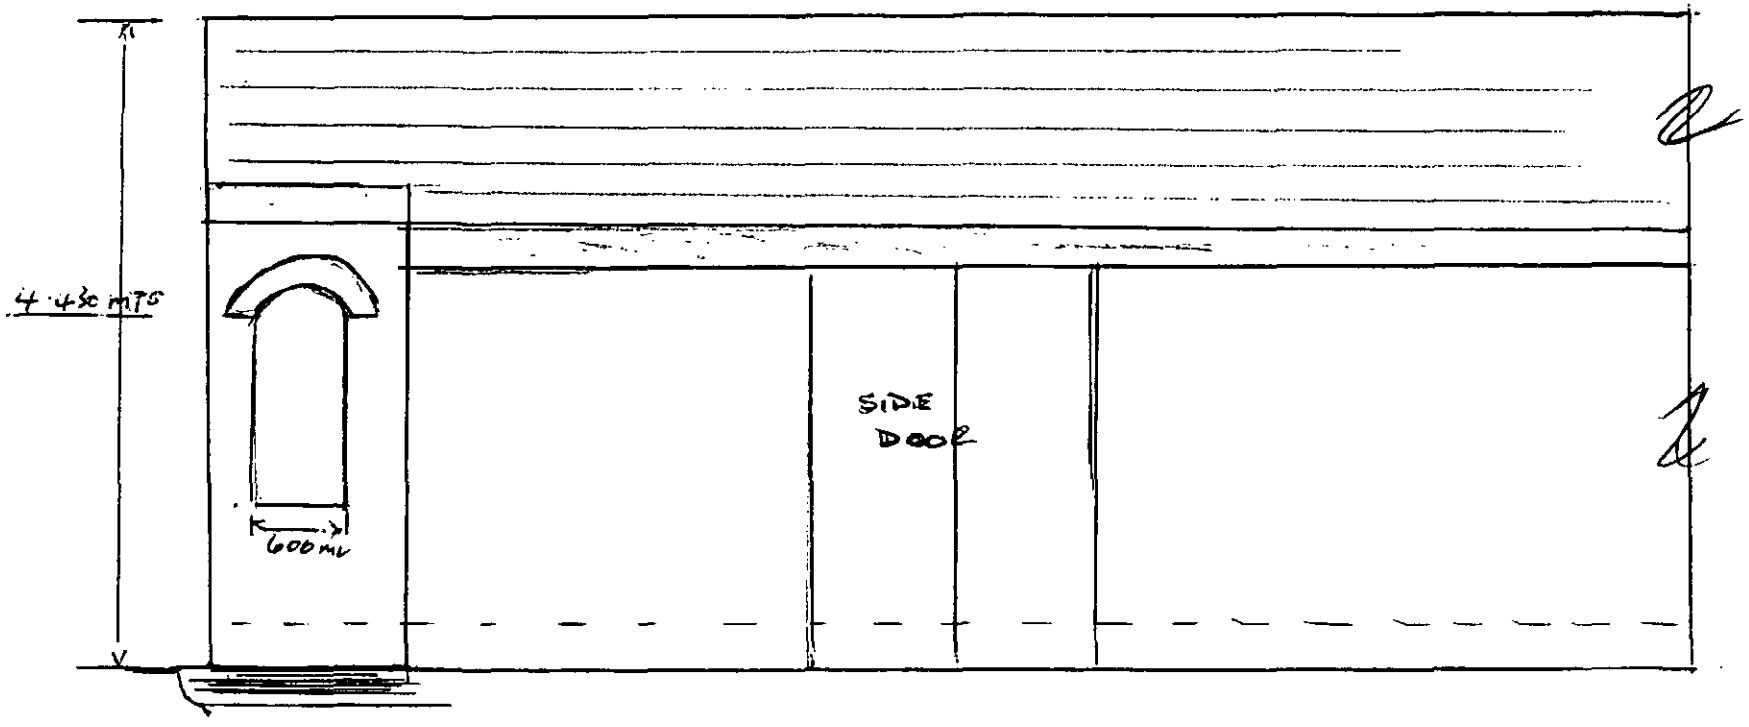

PROPOSED FRONT ELEVATION SCALE 1:50

FLOOR PLAN. IN RED.

