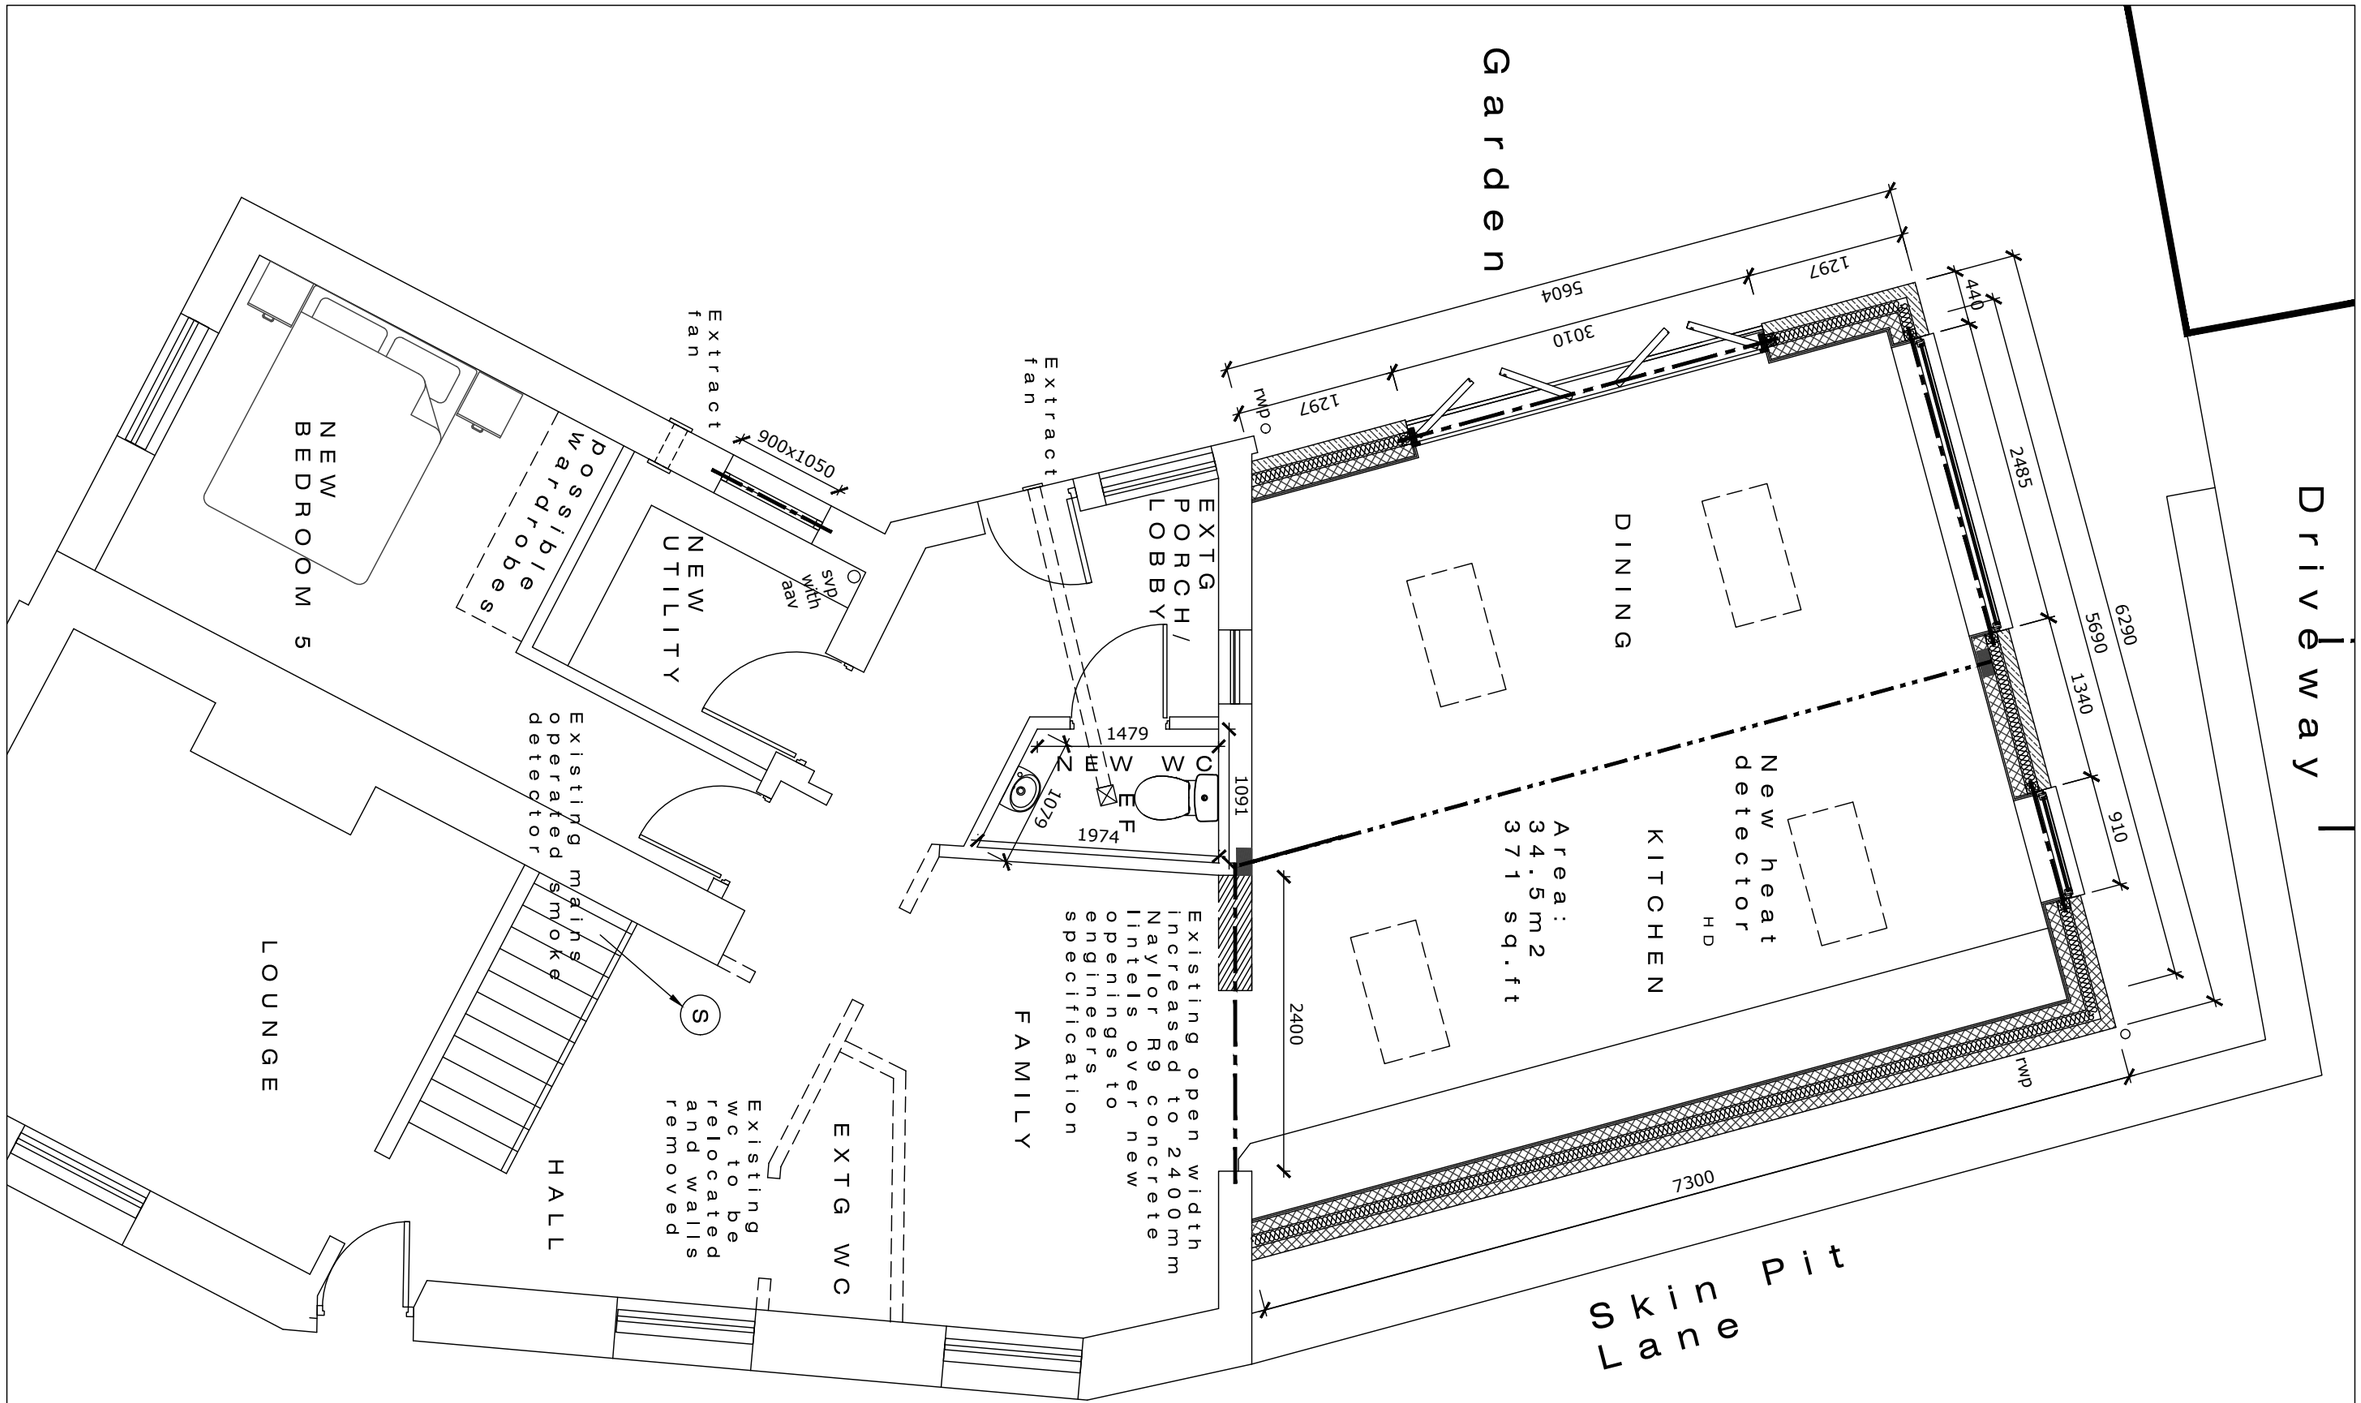


CLIENT DETAILS	PROJECT DETAILS	TITLE		REV	DESCRIPTION	DATE	
Mr & Mrs Nixon	Proposed Ground Floor Extension and internal re-arrangements	Proposed Floor Plan		A	Kitchen window amended; length increased by 1m	28/06/19	Residential S72 Ltd, 9 Malham Close, Shafton Barnsley, S72 8PE T 01226 717079 M 07920 724305
1 Skinpit Lane Hoylandswaine S36 7JY	REFERENCE: 19-001-02	SCALE- 1:50(A3) DRAWN- ikc DATE- 05.02.19 CHECKED-					