

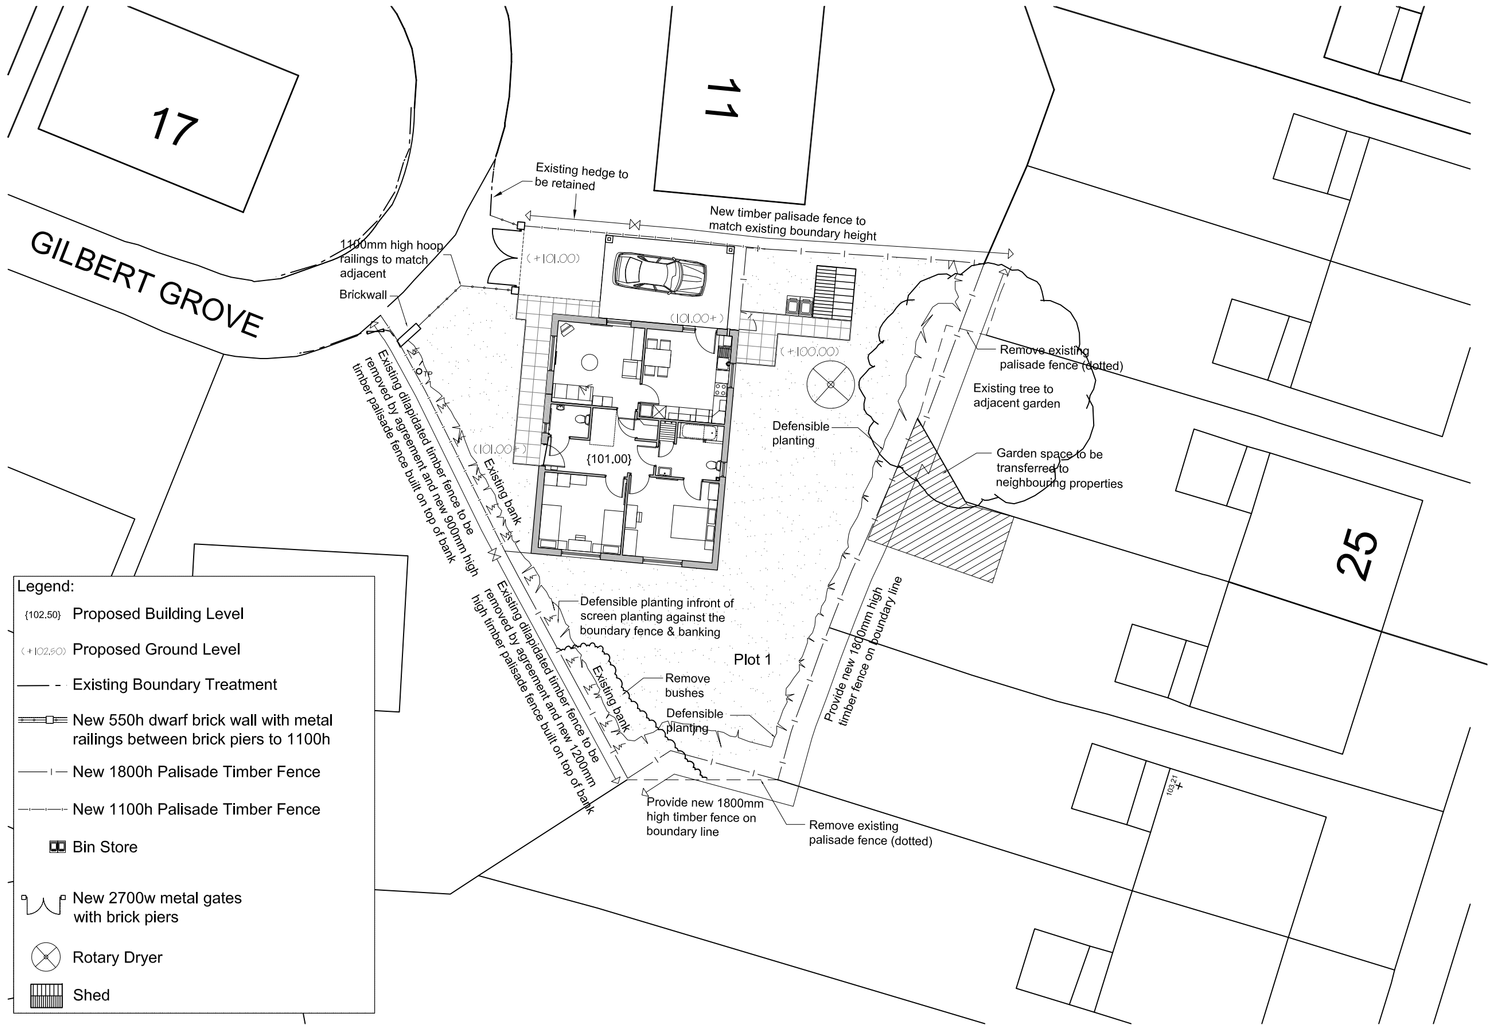



Site 8 Site Plan (Scale 1:200)

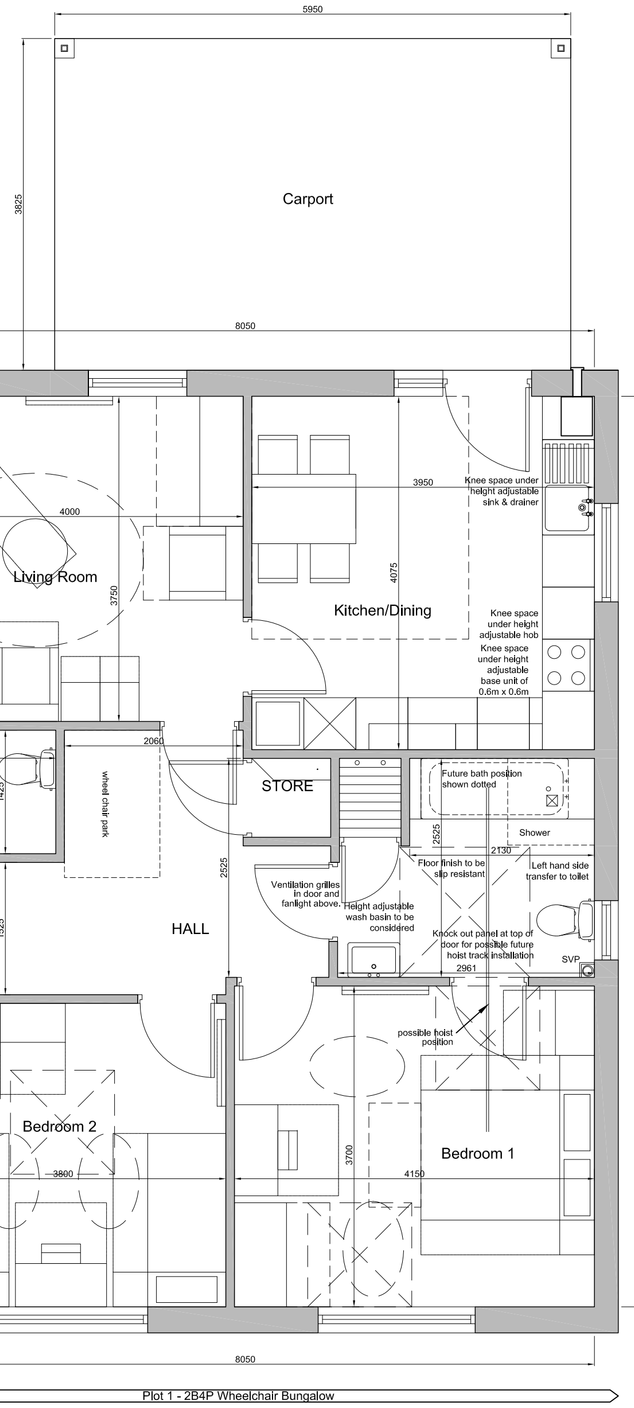


Ground floor plan (Scale 1:50)

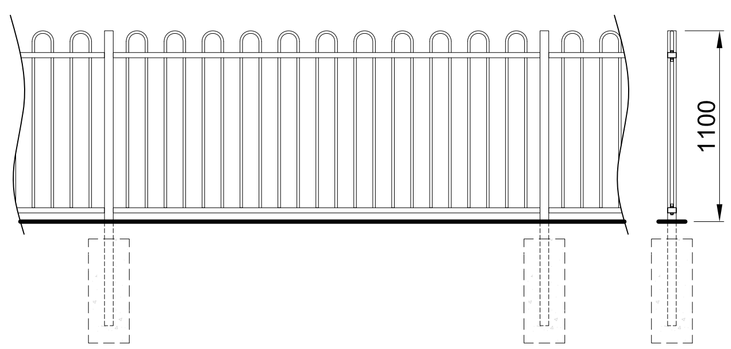


Fencing Details (Scale 1:25)

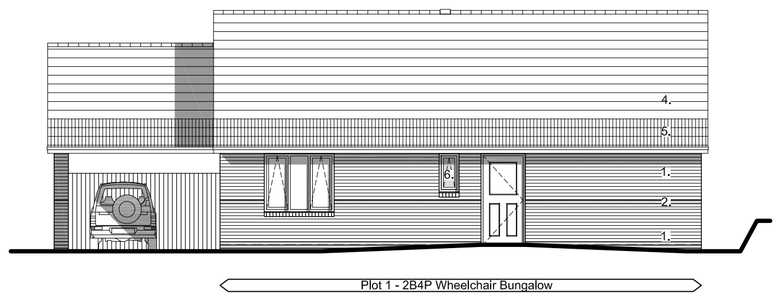


West Front Elevation

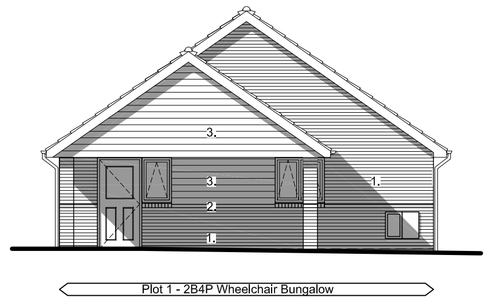

North Elevation

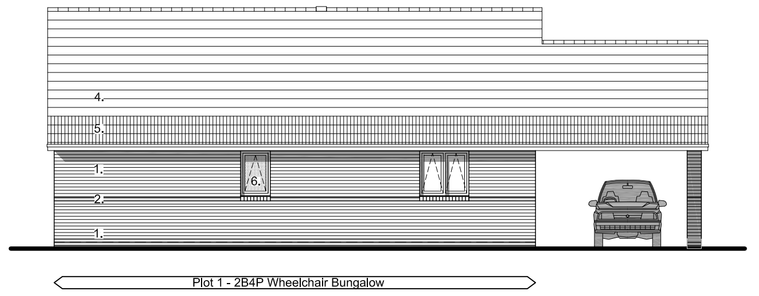

East Rear Elevation

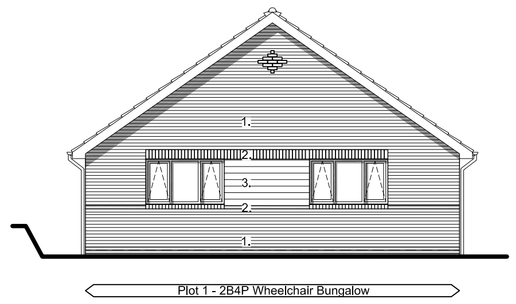

South Elevation

Elevations (Scale 1:100)

Legend:

1. Main Brickwork - To be agreed
2. Feature Brickwork - To be agreed
3. Timber Boarding - Red Cedar Boarding
4. Interlocking Concrete Roof Tile - To be agreed
5. Interlocking Concrete Roof Tile - To be agreed (Hatched)
6. Obscure Glazing

Concrete Ridge Tile - To be agreed

White UPVC Doubled Glazed Windows & Rear Doors - To be agreed

© Acanthus WSM Architects

The general contractor is responsible for the verification all dimensions on site and the architect is to be informed of any discrepancy.


The status of information contained in a computer copy of this drawing shall be limited to that conveyed by the paper copy.

Revisions:

Rev A
Layout updated to be based on topographical survey. Elevations added also. Drawing status updated to show approval.
13.10.2008
RJ

Rev B
All windows changed to be "top hung". Bathroom layout updated.
27.11.2008
RJ

Rev C
Boundary treatment & position amended in line with sale plans.
09.12.2008
RJ

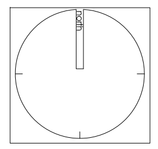

Chevin HOUSING GROUP

drawing status

- approval
- construction
- preliminary
- record
- information
- comment
- tender

Schedule of Accommodation
1no. 2 bed 3 person Wheelchair Bungalow - 85m² (914ft²)

1:25 SCALE BAR
0 .5 1 2 3 Metres

1:50 SCALE BAR
0 .5 1 2 3 5 Metres

1:100 SCALE BAR
0 .5 1 2 3 5 Metres

1:200 SCALE BAR
0 1 2 5 10 20 Metres

Scale 1:200,1:100,1:50&1:25 @ a1
Date sept 08
Drawn DW
Dwg.No 1218-118-011C

Site Layout

1no. 2 bed Wheelchair Bungalow

Gilbert Grove - Kendray

Infill site 8

Acanthus WSM Architects
Woodhall, Woodhall Lane, Leeds LS28 5NY. TEL. 0113 239 3414. FAX 0113 256 9688. E-Mail:. architects@acanthuswsm.com

S:\2008\08 Gilbert Grove (GMD)\Planning Application Drawings\2008-118-SSC_Site Plan.dwg, 11.12.12/2008 9:05:50, Harry Sutcliffe