




FRONT ELEVATION

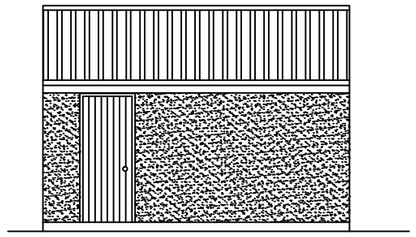


SIDE ELEVATION

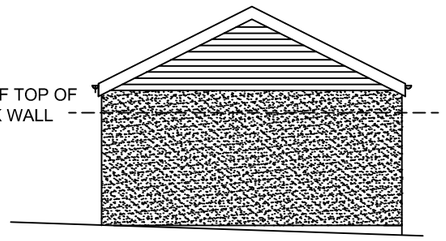

REAR ELEVATION

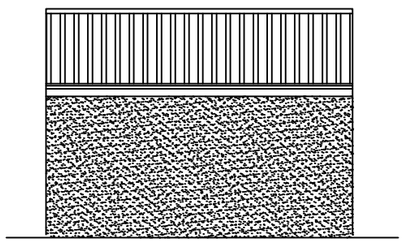


SIDE ELEVATION

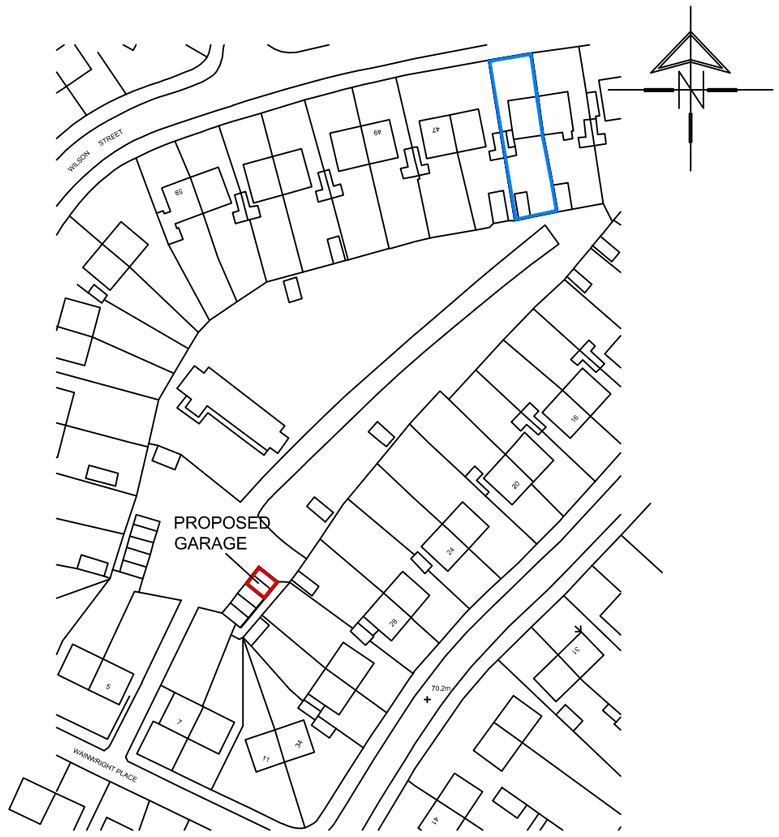

LOCATION PLAN

SCALE 1:1250

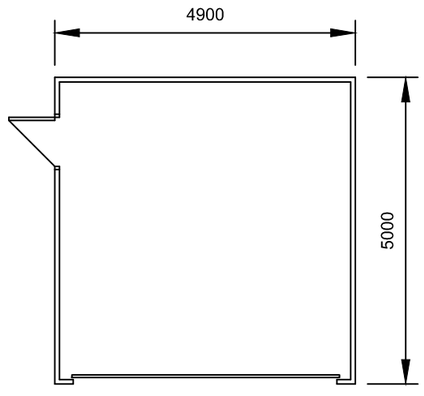

PLAN

White Agus PARTNERSHIP
8 MORSTON BUSINESS PARK,
WHALEY ROAD, BARUGH GREEN,
BARNSLEY.
S75 1HQ
Phone: 01226 208482
Fax: 01226 283030
Email: info@whiteaguspartnership.co.uk
Web: www.whiteaguspartnership.co.uk
ARCHITECTURAL SERVICES AND SURVEYORS

Project.	Client.
PROPOSED GARAGE LAND OFF WAINWRIGHT PLACE WOMBWELL, BARNSLEY	MR B SMITH
Drawing Title. PLANS AND ELEVATIONS	Date. OCT 2013 / Scale. 1:100 @ A3 Ref. 13-068 / Dwg. No. 01 / Rev. B

Date	Suffix	Description	Date	Suffix	Description
28-10-13	A	SIZE REVISED			
17-06-14	B	HEIGHT REVISED			