











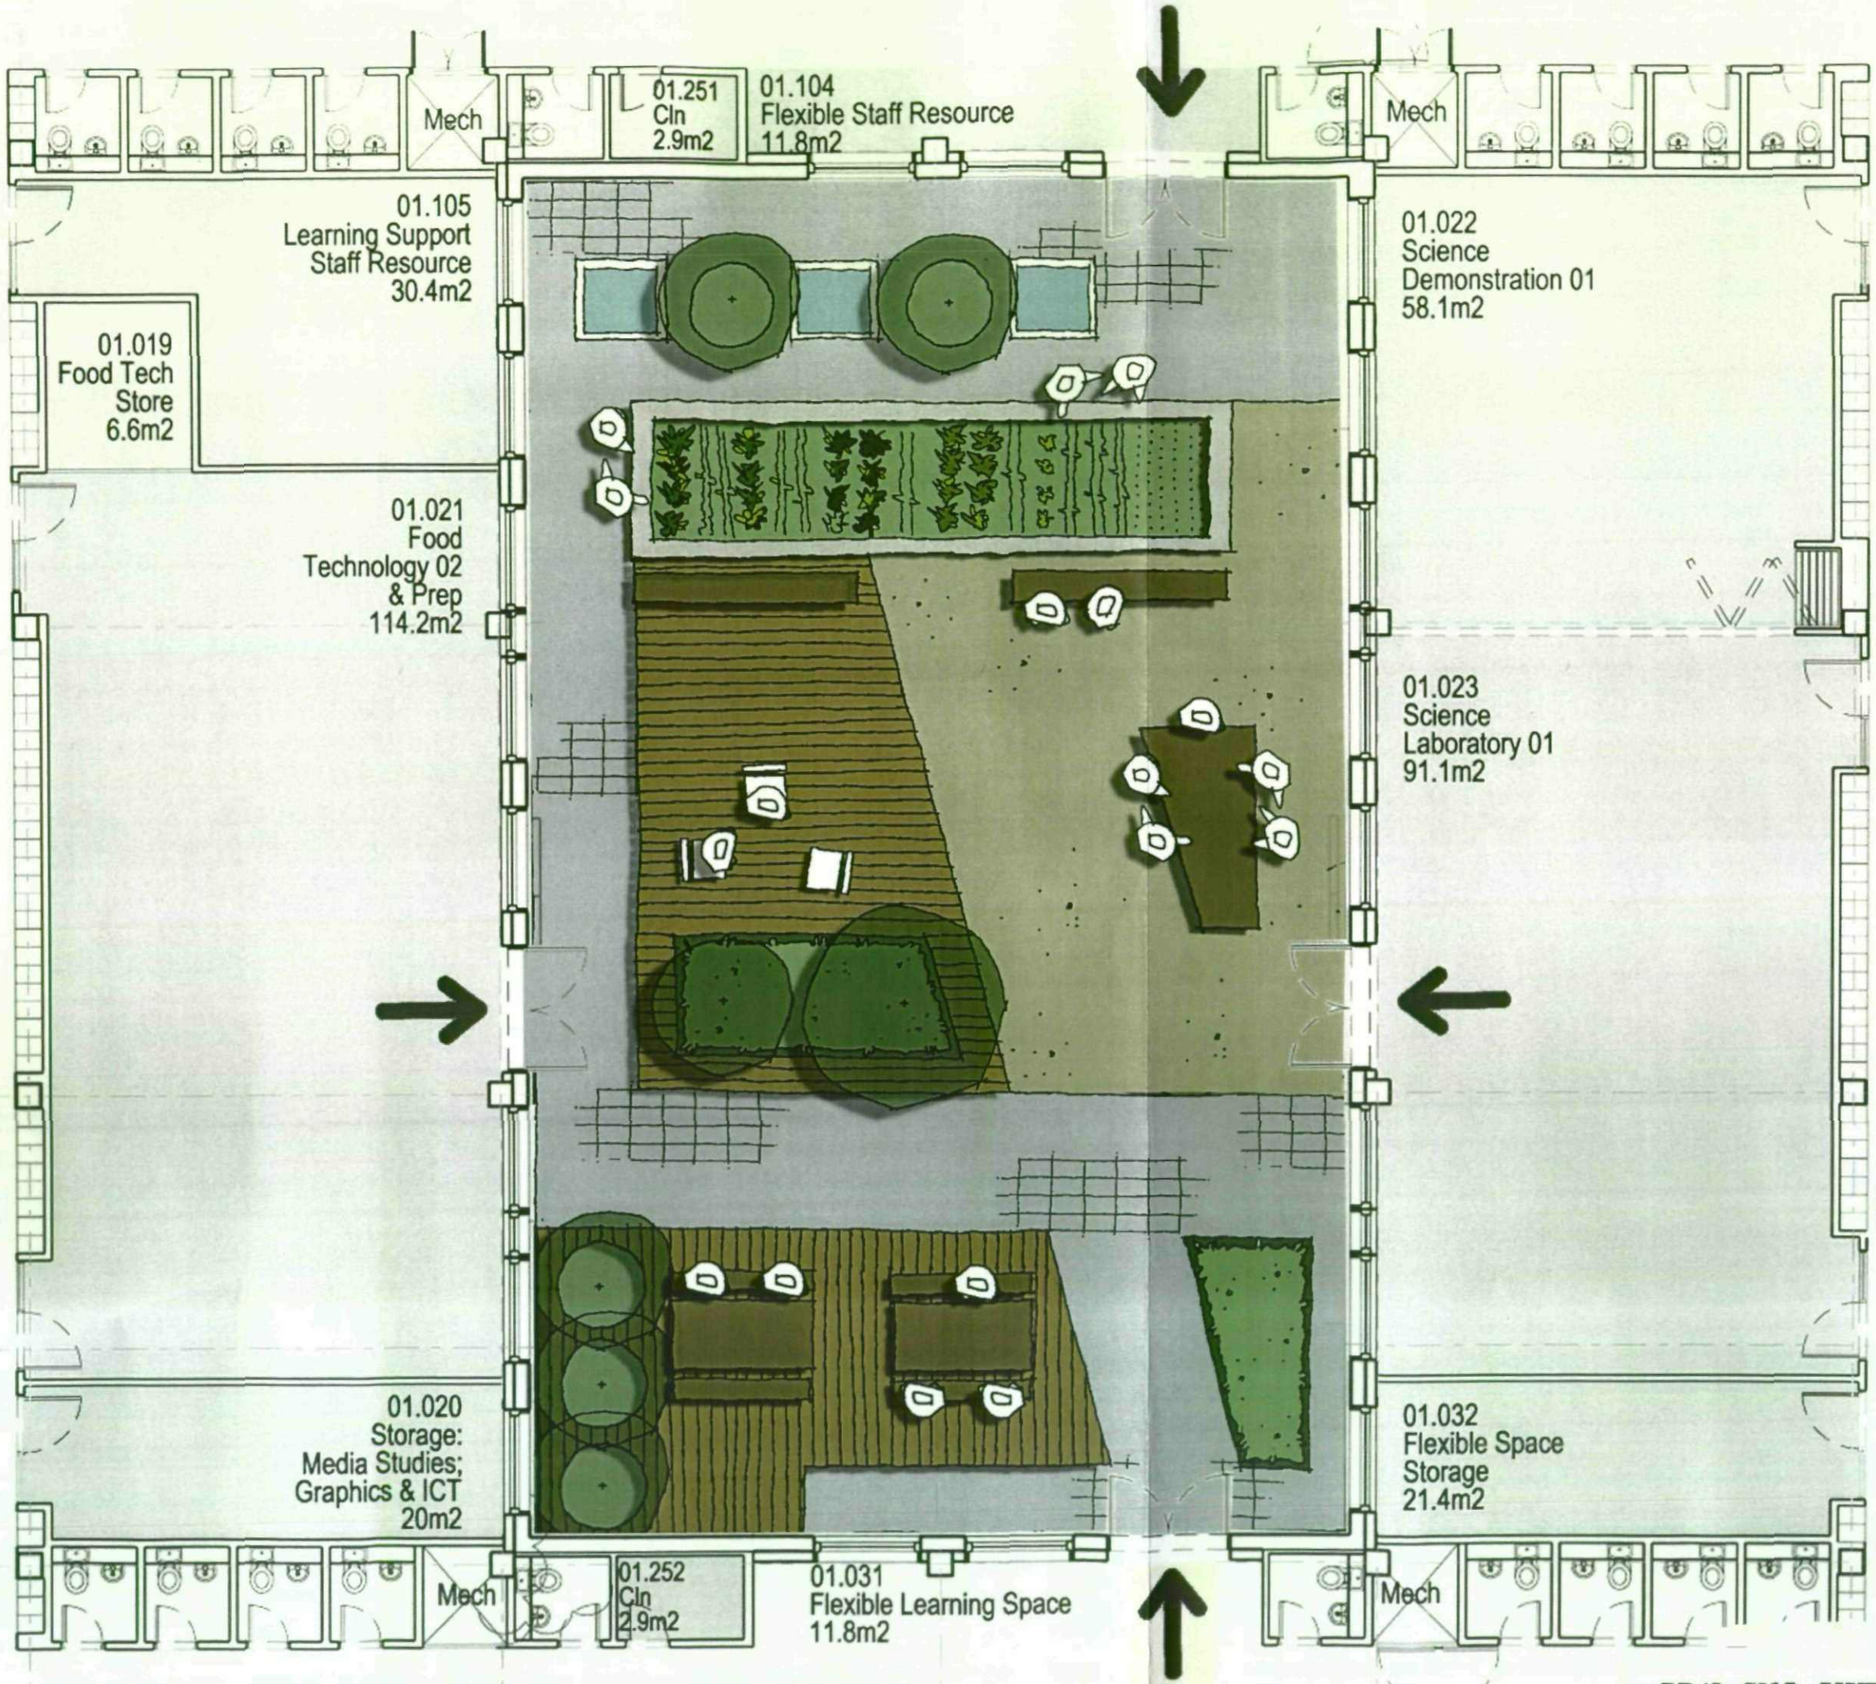


Shafton ALC
Courtyard Sketch Plan
BP4L_SHA_AWP_DR_94_BW_LL_10 P01
Scale 1:100@A3


awp

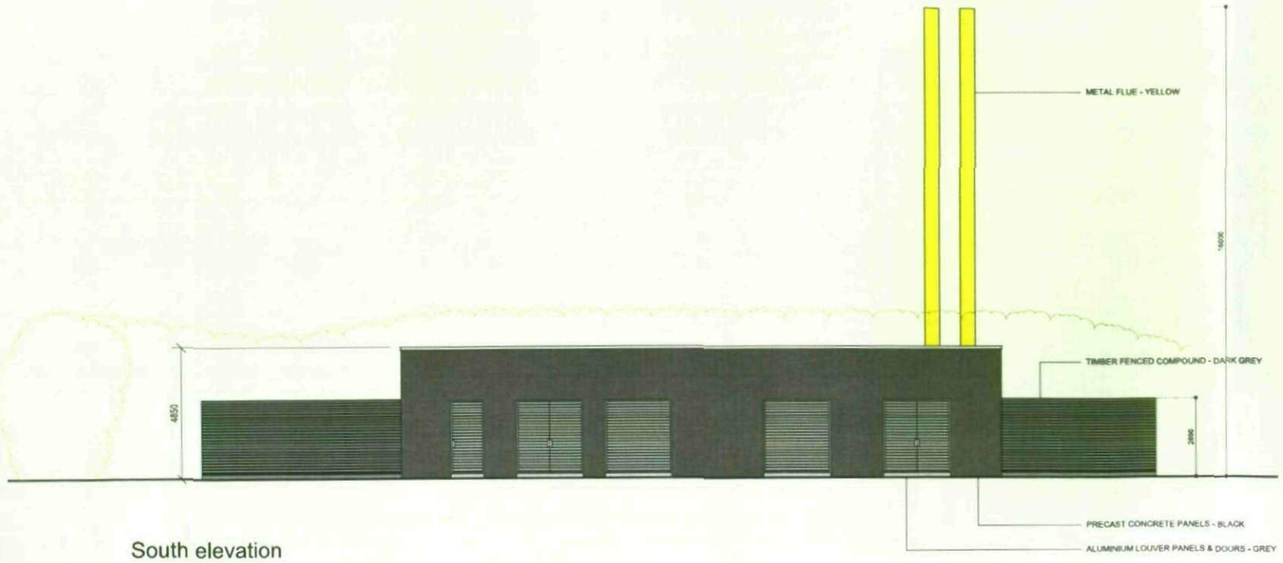


South elevation

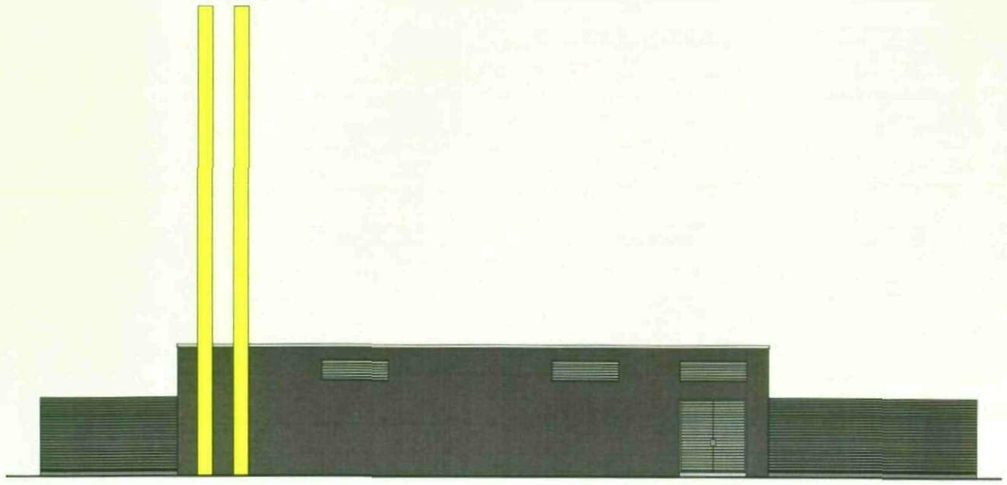


North elevation

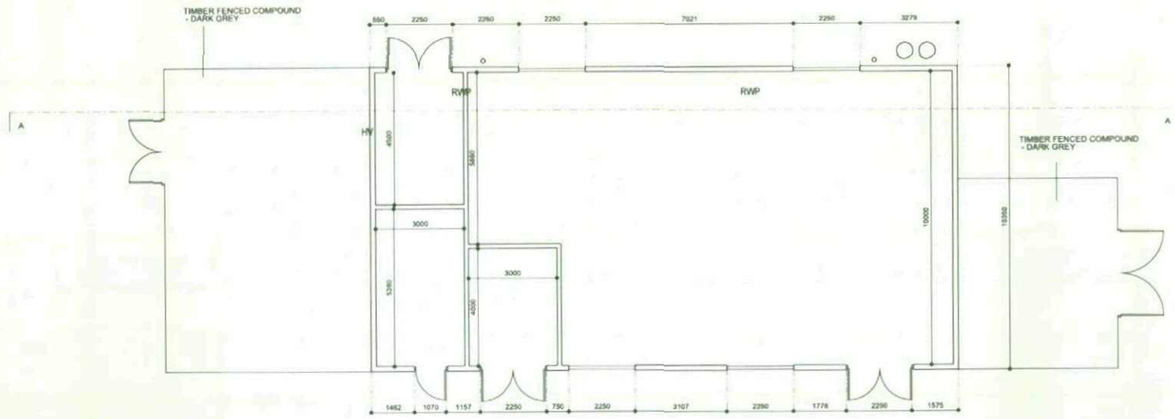


Ground floor plan

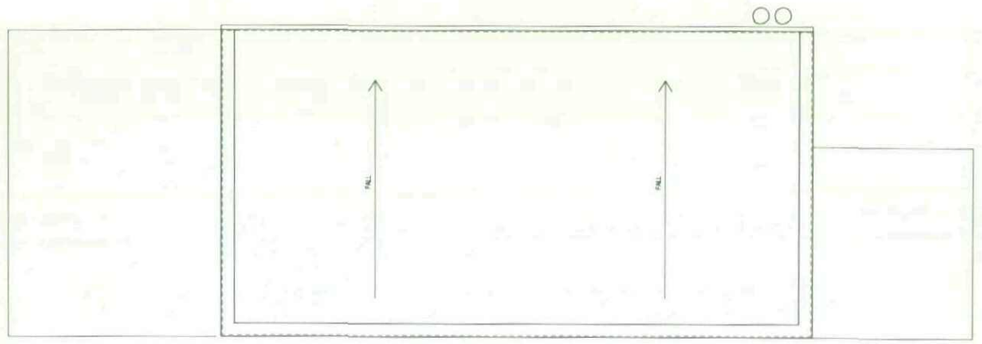

Roof plan

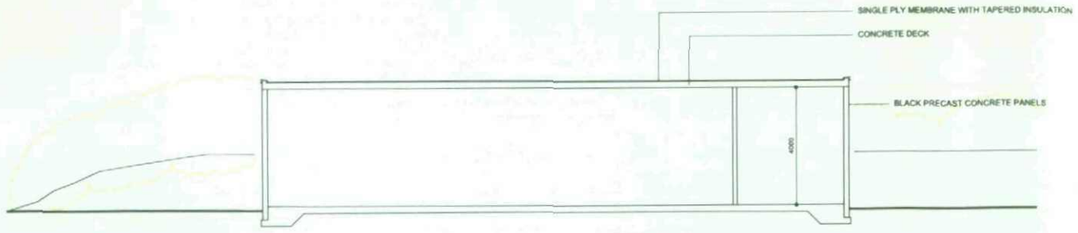

Section AA

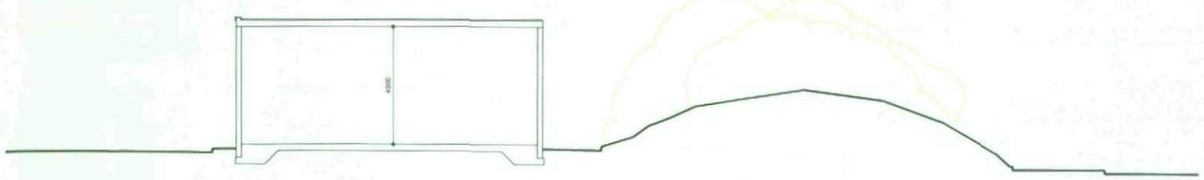

BUILDING DESIGN PARTNERSHIP SHALL HAVE NO RESPONSIBILITY FOR ANY USE MADE OF THIS DOCUMENT OTHER THAN FOR THAT WHICH IT WAS PREPARED AND ISSUED.

ALL DIMENSIONS SHOULD BE CHECKED ON SITE.

DO NOT SCALE FROM THIS DRAWING.

ANY DRAWING ERRORS OR DIVERGENCIES SHOULD BE BROUGHT TO THE ATTENTION OF BUILDING DESIGN PARTNERSHIP AT THE ADDRESS SHOWN.

P03	Submitted for planning	CB	20.10.09
P02	Pre planning comment	SH	06.10.09
FIRST ISSUE		SC/AS	MC 05.10.09

Barnsley Partnership For Learning

LAING O'ROURKE

11 Dutie Street
P.O. Box 85, Piccadilly Basin
Manchester M60 3JA
United Kingdom
T +44 (0)161 828 2200
F +44 (0)161 828 2235
www.bdp.com

BDP.

Shafton Advanced Learning Centre	
P2003083	
Energy Centre	1:100
	05.10.09
BP4L_SHA_BDP_DR_60_EC_00_01	P03



BUILDING DESIGN PARTNERSHIP SHALL HAVE NO RESPONSIBILITY FOR ANY USE MADE OF THIS DOCUMENT OTHER THAN FOR THAT WHICH IT WAS PREPARED AND ISSUED

ALL DIMENSIONS SHOULD BE CHECKED ON SITE.

DO NOT SCALE FROM THIS DRAWING.

ANY DRAWING ERRORS OR DIVERGENCES SHOULD BE BROUGHT TO THE ATTENTION OF BUILDING DESIGN PARTNERSHIP AT THE ADDRESS SHOWN.

P04	Plan updated - submitted for planning	CB	MC20.10.09
P03	Submitted for Planning (recalled)	CB	MC14.10.09
P02	Stage D Issue	CB	MC05.10.09
FIRST ISSUE		JW	MC17.02.09

Barnsley Partnership For Learning

LAING O'ROURKE

11 Ducie Street
P.O. Box 85, Piccadilly Basin
Manchester M60 3JA
United Kingdom
T +44 (0)161 828 2200
F +44 (0)161 828 2235
www.bdp.com

BDP.

Shafton Advanced Learning Centre

P2003083

Existing Site
Topographical Survey

1:1250@A1

17.02.09

BP4L_SHA_BDP_DR_00_BW_00_01

P04



BUILDING DESIGN PARTNERSHIP SHALL HAVE NO RESPONSIBILITY FOR ANY USE MADE OF THIS DOCUMENT OTHER THAN FOR THAT WHICH IT WAS PREPARED AND ISSUED

ALL DIMENSIONS SHOULD BE CHECKED ON SITE

DO NOT SCALE FROM THIS DRAWING.

ANY DRAWING ERRORS OR DIVERGENCES SHOULD BE BROUGHT TO THE ATTENTION OF BUILDING DESIGN PARTNERSHIP AT THE ADDRESS SHOWN.

P04 Updated plan - submitted for planning	CB	MC20.10.09
P03 Submitted for planning (recalled)	CB	MC06.10.09
P02 Stage D Issue	CB	MC05.10.09
FIRST ISSUE	JW	MC17.02.09

Barnsley Partnership For Learning

LAING O'ROURKE

11 Ducie Street
P.O. Box 85, Piccadilly Basin
Manchester M60 3JA
United Kingdom
T +44 (0)161 828 2200
F +44 (0)161 828 2235
www.bdp.com

BDP.

Project title: Shafton Advanced Learning Centre

Project number: P2003083

Drawing title: Existing Site Location

Scale: 1:1250@A1

Date: 17.02.09

Drawing no.: BP4L_SHA_BDP_DR_00_BW_00_00

Revision: P04