

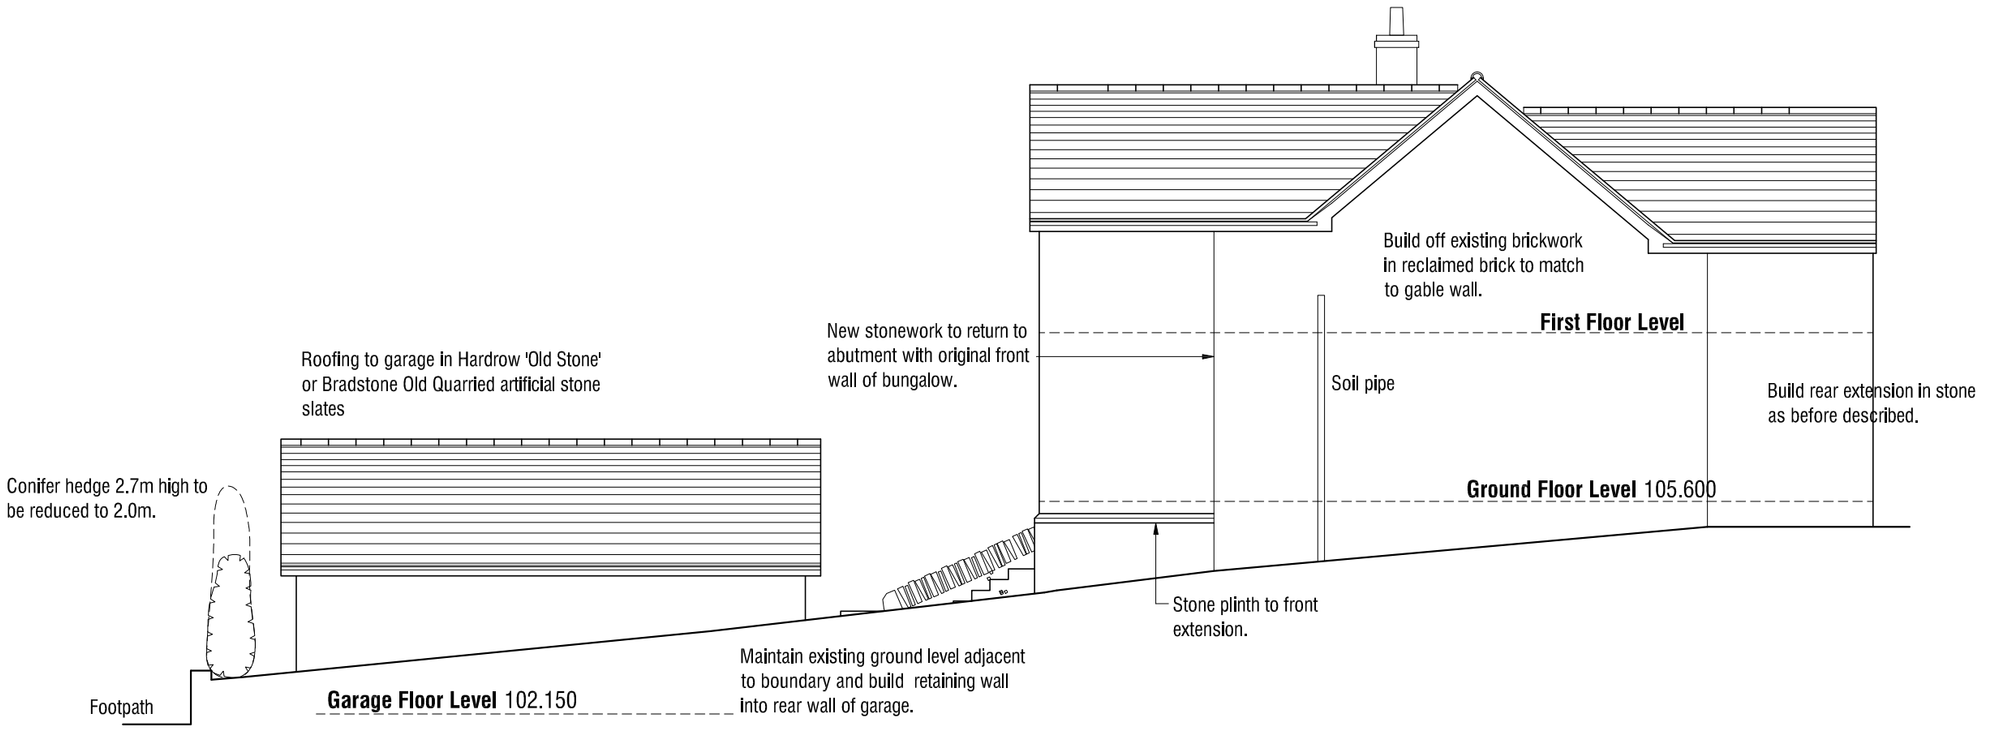


North Elevation 1:100

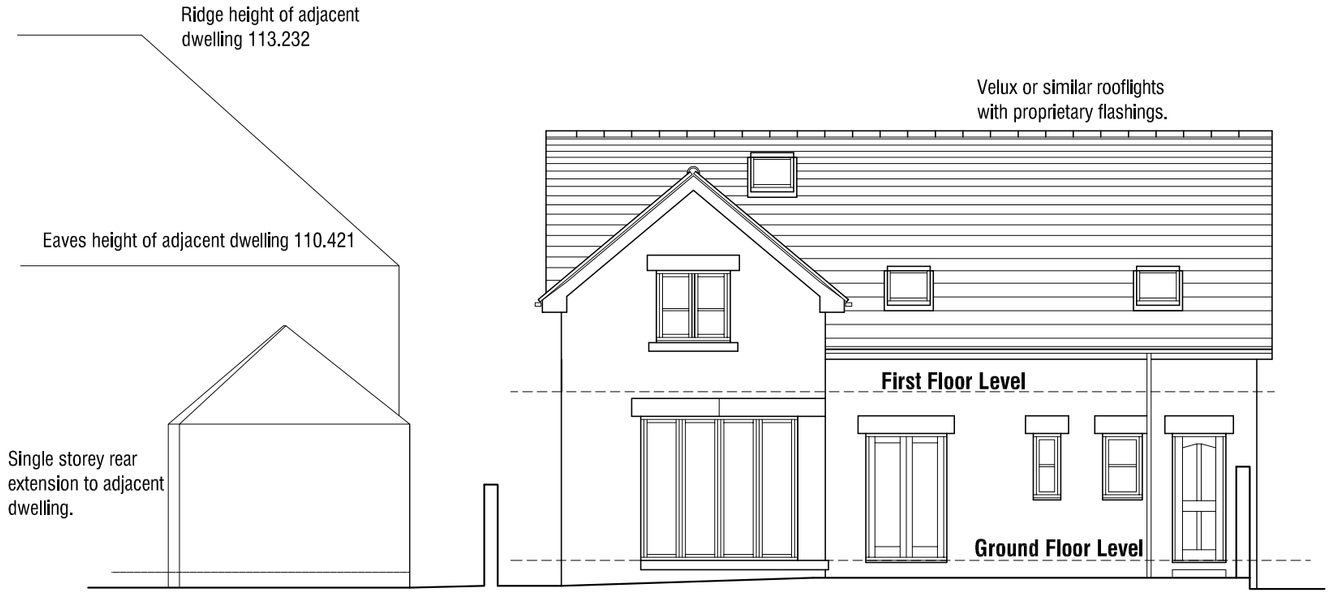



West Elevation 1:100

Remove outer leaf of brickwork to West Elevation, insulate cavity and reclad in natural stone as described.

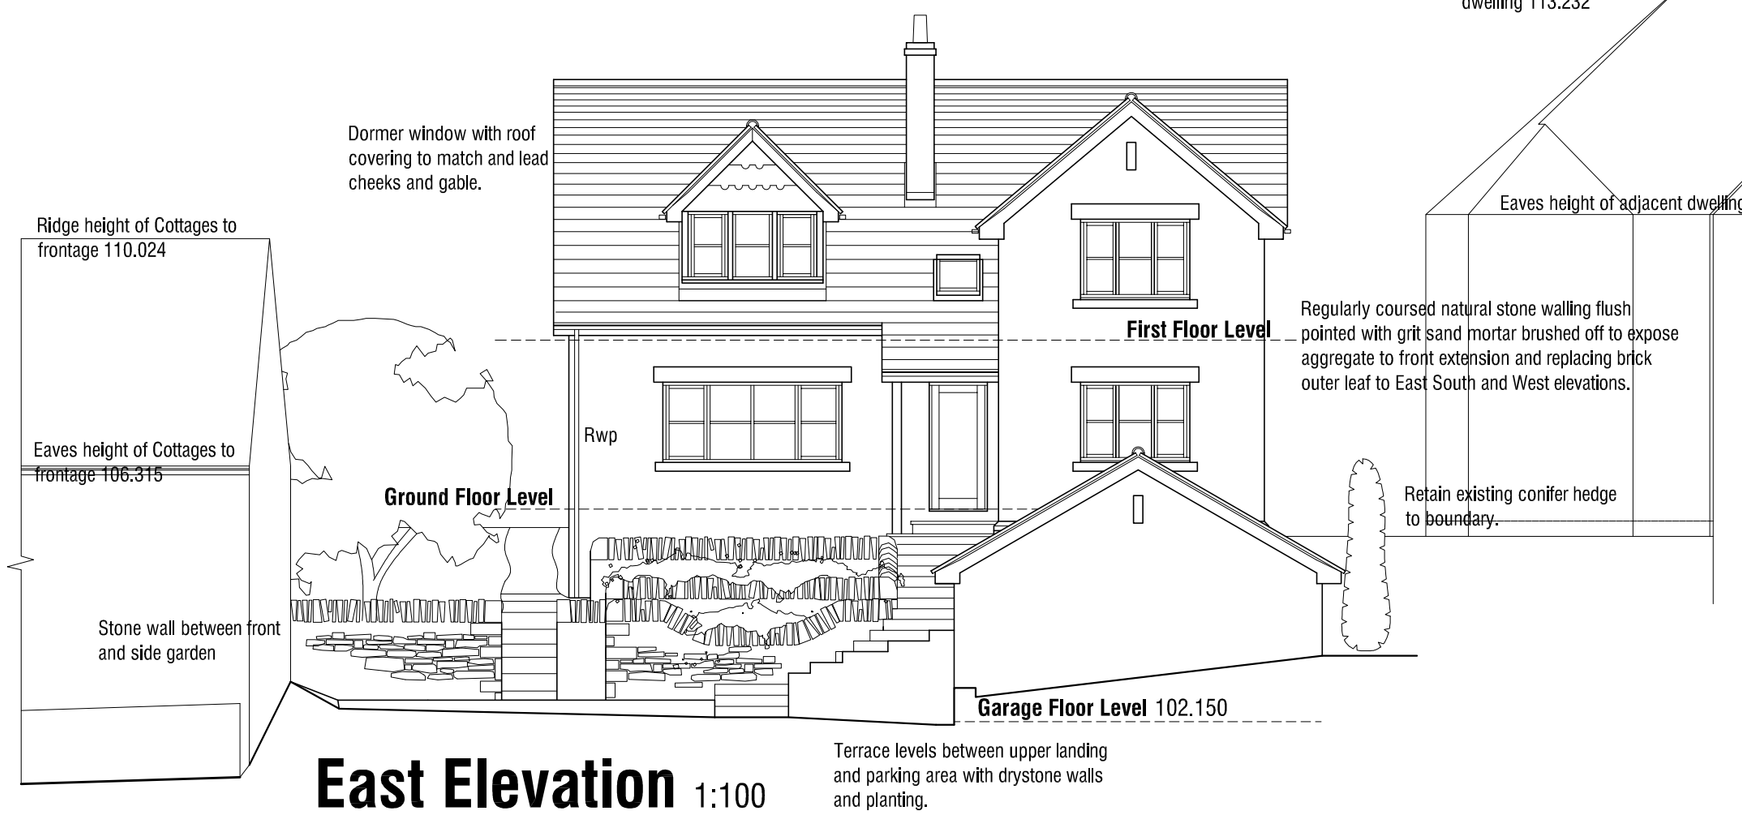

East Elevation 1:100

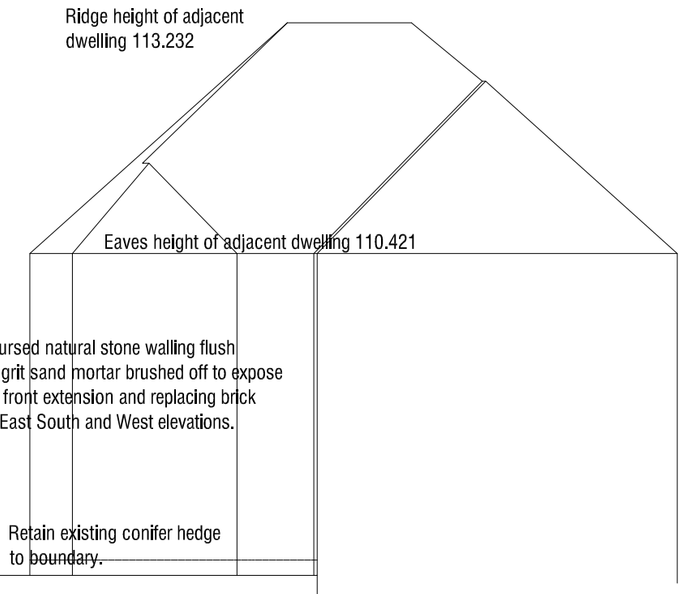

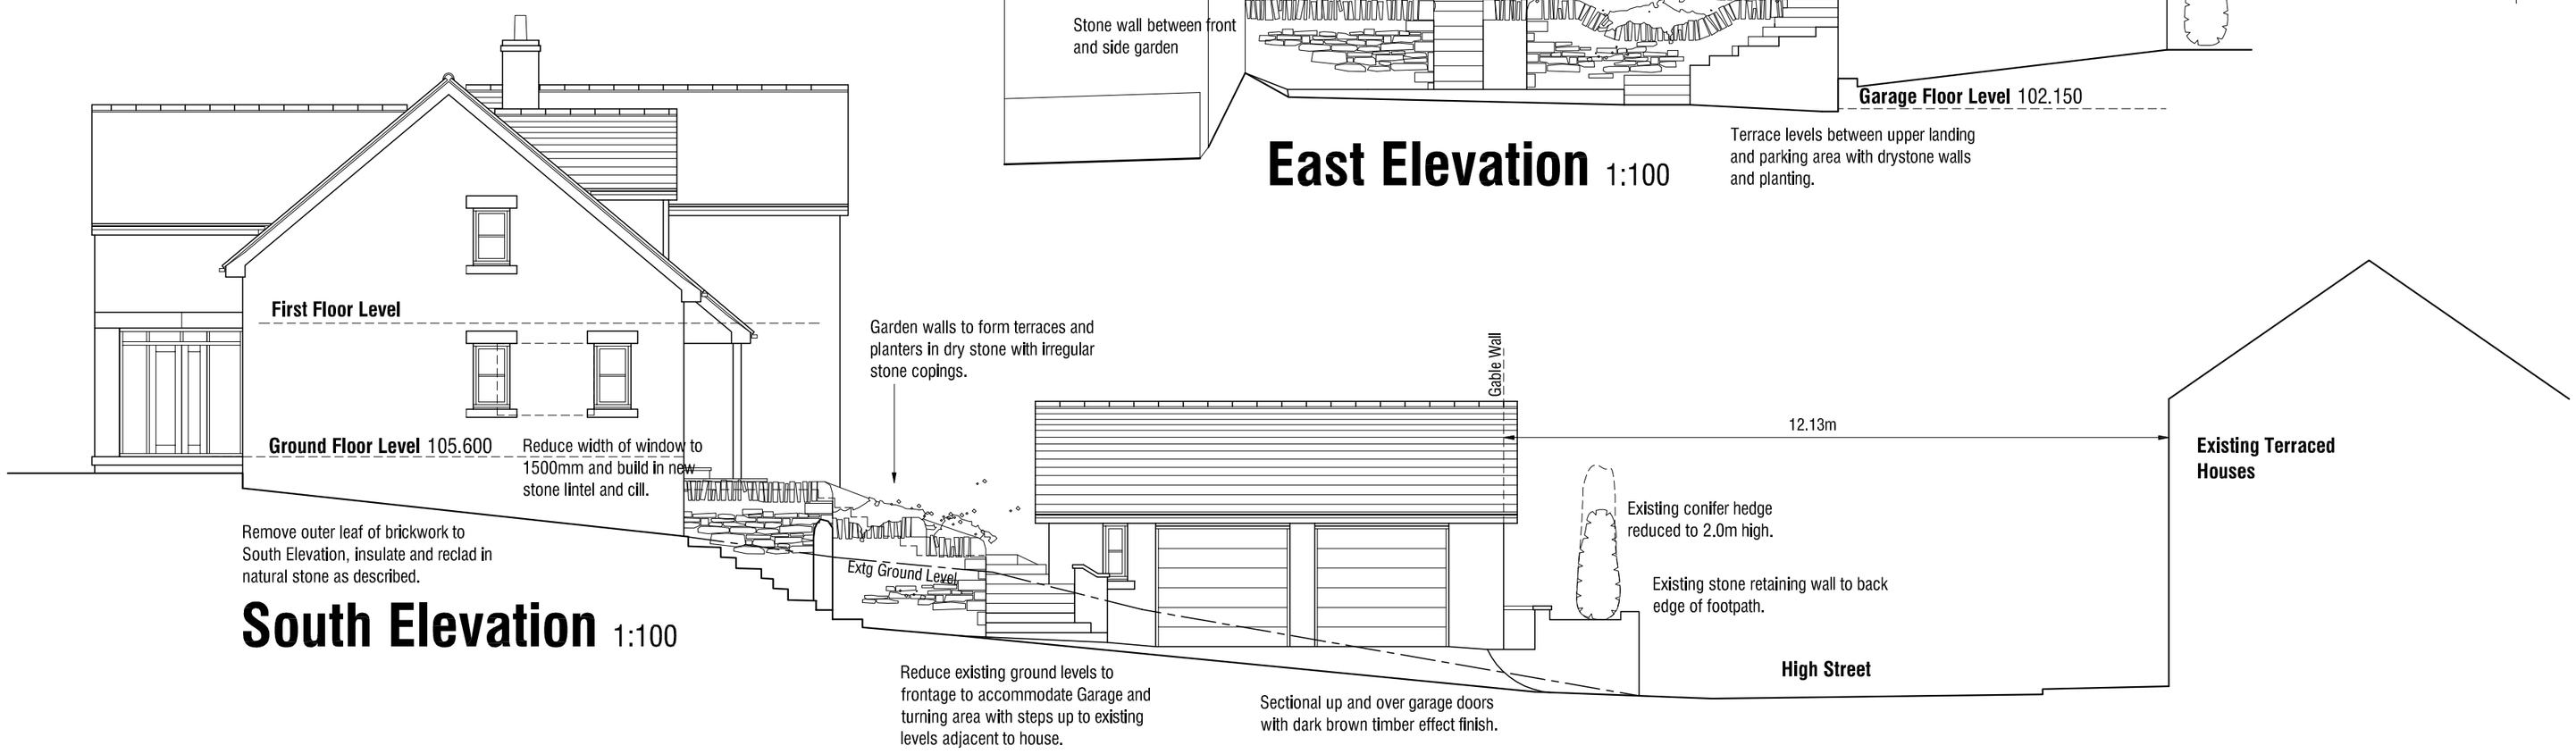

South Elevation 1:100

A 27.08.2014 - Amend Designs.

EXTENSION TO DWELLING
57 HIGH STREET
SILKSTONE BARNSLEY

PROPOSED

ELEVATIONS

mbooth design
architectural design and building consultants

Fairfield House
Berneslai Close Barnsley
S70 2FL
T: 01226 286256
M: 07881898300
E: mboothdesign@btconnect.com

Scale	1:100 @ A2	Drawn	MJB
Date	MAY 2014	Ref.	12.62
Dwg No.	**P6**	Rev.	A

0cm | 2cm | 4cm | 6cm

Copyright mboothdesign. All dimensions in millimeters unless otherwise stated. Dimensions for setting out in existing buildings are to be checked and verified on site.