


DIMENSIONS IN mm - DO NOT SCALE FROM DRAWING - REFER TO ANNOTATION

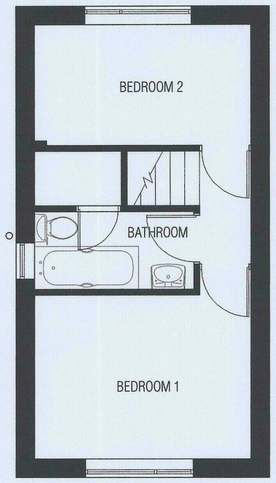


FIRST FLOOR PLAN

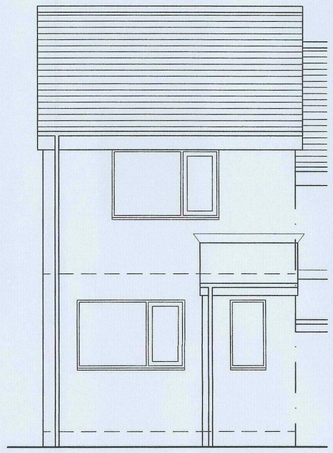

FRONT ELEVATION (WEST)

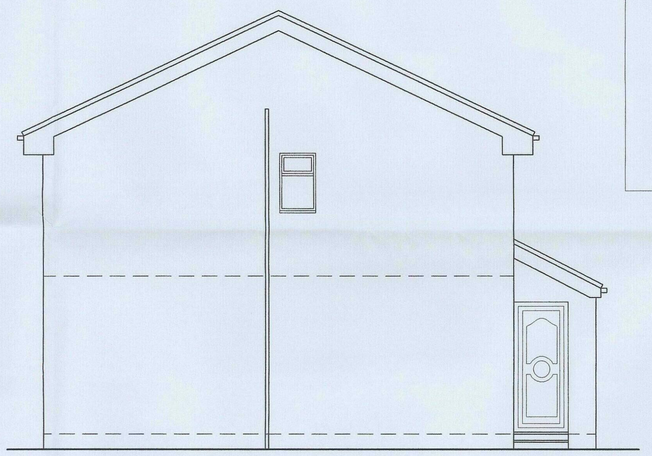

SIDE ELEVATION (NORTH)

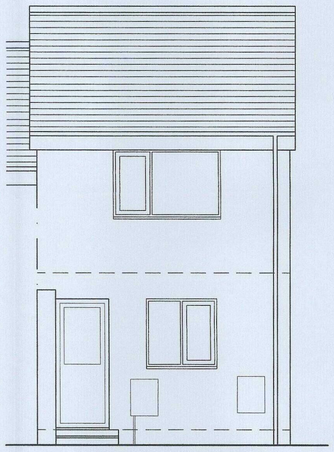

REAR ELEVATION (EAST)



LOCATION PLAN - 1:500

5 0 5 10 15 20 25
Metres

NORTH

ProMan Consultancy Ltd.
14 LAPWING VIEW
HORBURY BRIDGE
WAKEFIELD
WF4 5NZ
TEL: 01924 279307
MOB: 0796 504 3318


PROJECT MANAGEMENT & ARCHITECTURAL SERVICES
WEB: www.promanconsultancy.co.uk EMAIL: info@promanconsultancy.co.uk

Project Mr & Mrs Rowe 19 Austwick close, Mapplewell, Barnsley, S75 5QF.		
Drawing title AS EXISTING		
Drawn DK	*Date* April 14	*Scale* 1:50, 1:500 @A1
Project no. 1019	*Drawing no.* 01	*Revision* -


DIMENSIONS IN mm - DO NOT SCALE FROM DRAWING - REFER TO ANNOTATION




FRONT ELEVATION (WEST)

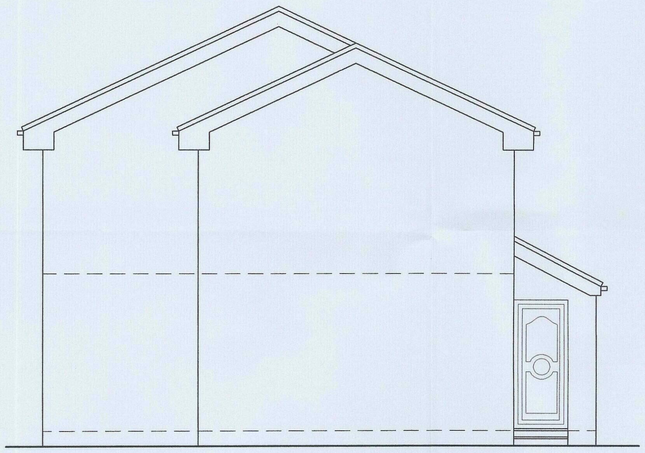


SIDE ELEVATION (NORTH)

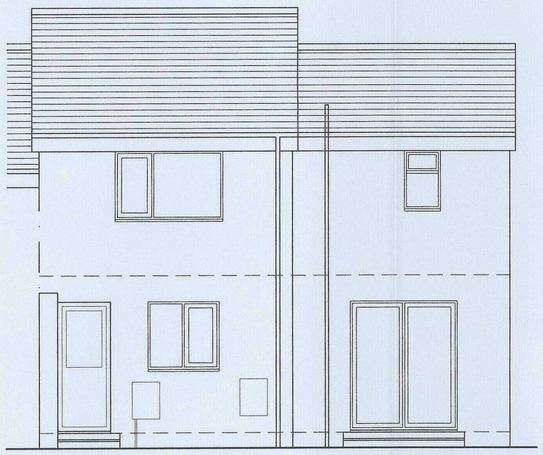

REAR ELEVATION (EAST)

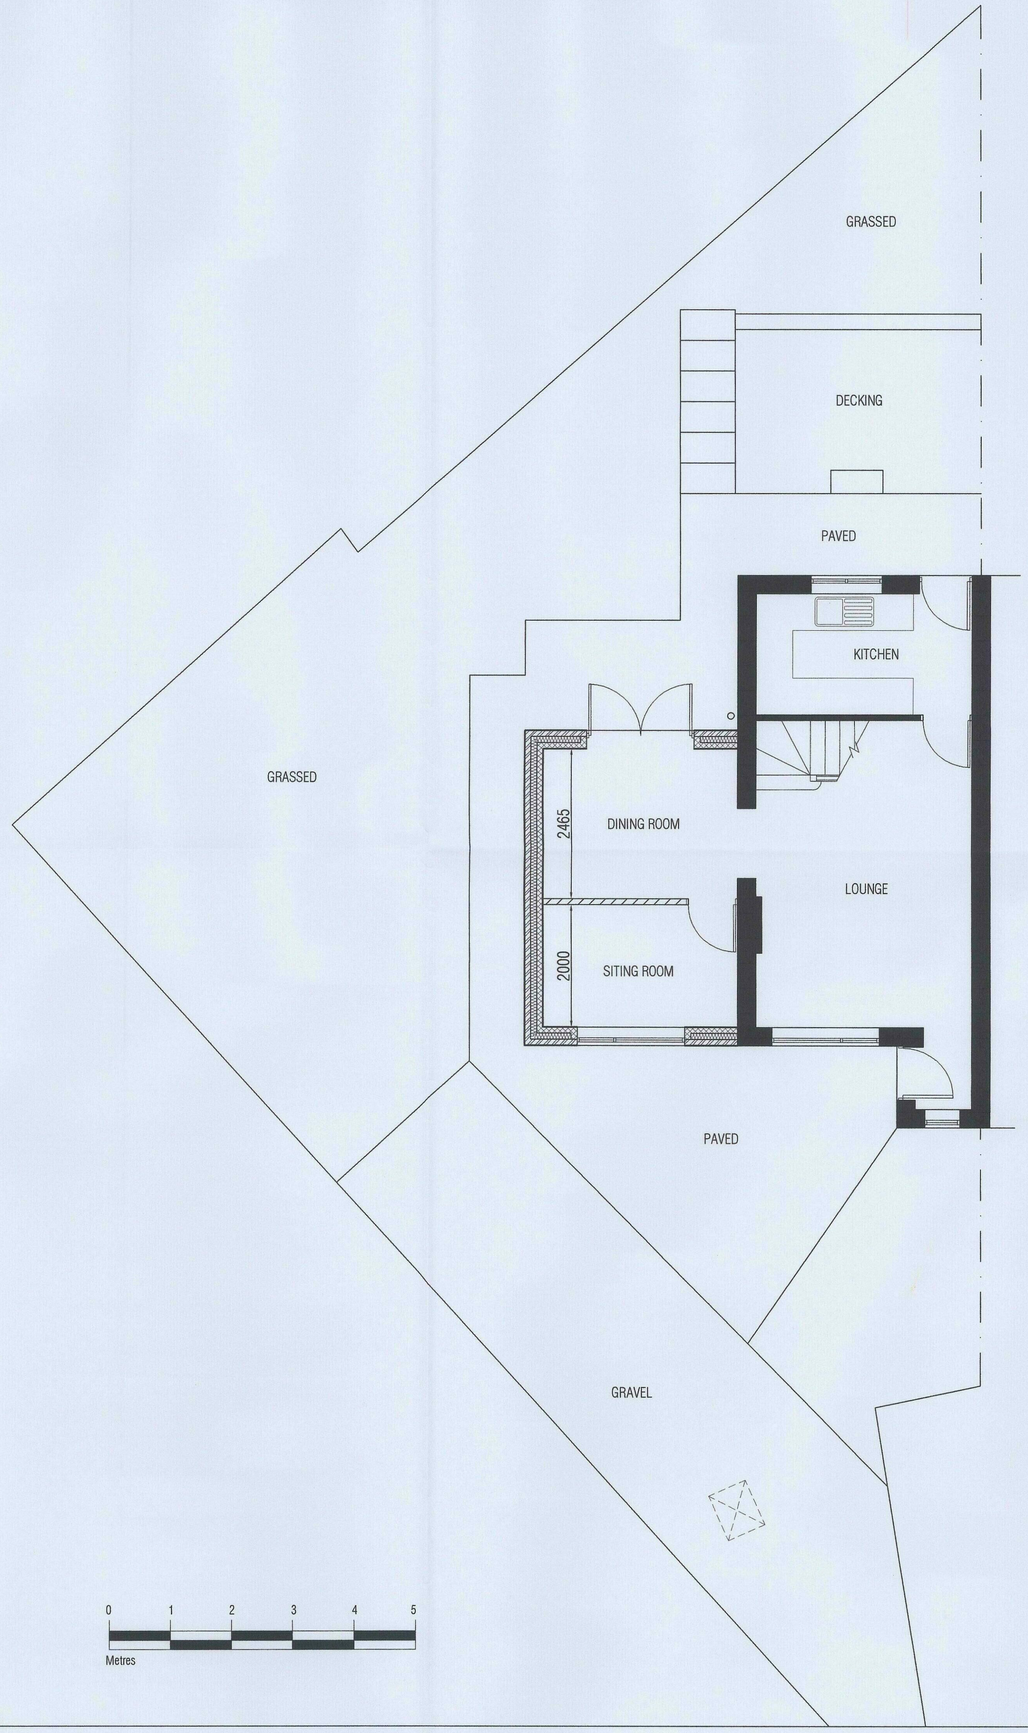

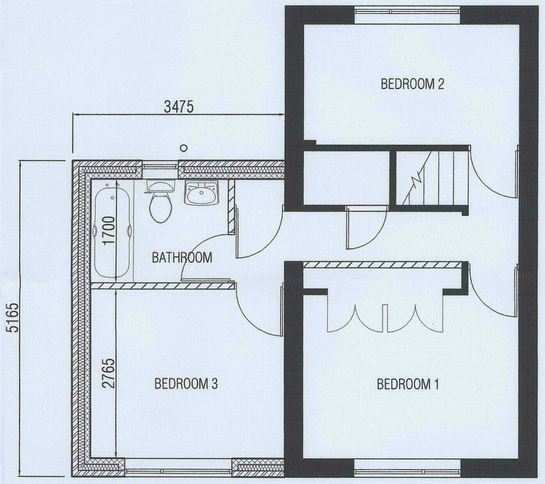

FIRST FLOOR PLAN

ProMan Consultancy Ltd.
14 LAPWING VIEW
HORBURY BRIDGE
WAKEFIELD
WF4 5NZ
TEL: 01924 279307
MOB: 0796 504 3318
PROJECT MANAGEMENT & ARCHITECTURAL SERVICES
WEB: www.promanconsultancy.co.uk
EMAIL: info@promanconsultancy.co.uk

Project Mr & Mrs Rowe 19 Austwick close, Mapplewell, Barnsley, S75 5QF.			
Drawing title AS PROPOSED			
Drawn DK	*Date* April 14	*Scale* 1:50@A1	
Project no. 1019	*Drawing no.* 02	*Revision* -	