



Front Elevation
scale 1:100



Side Elevation
scale 1:100

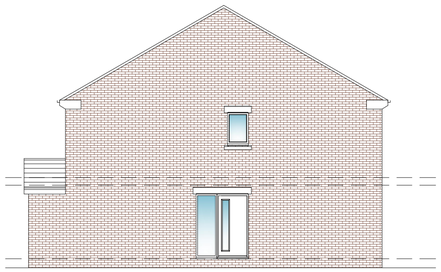


Rear Elevation
scale 1:100

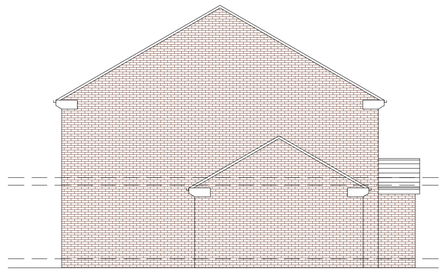


Side Elevation
scale 1:100

Type C

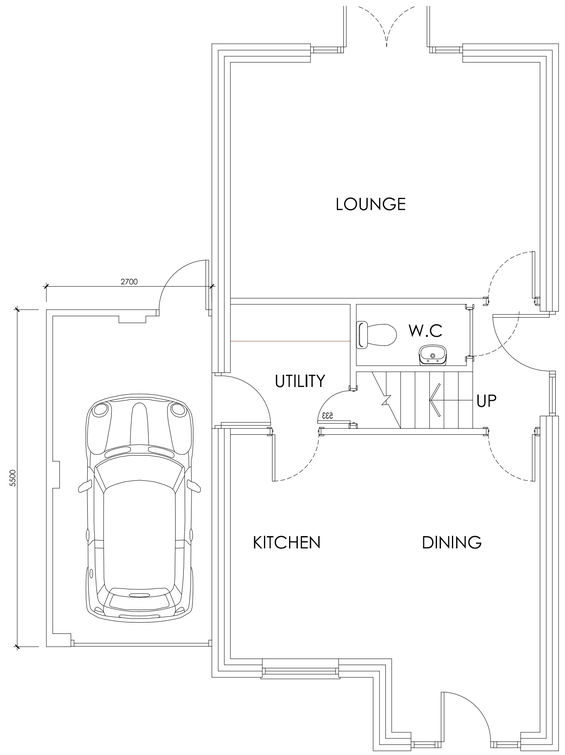

Ground Floor Plan
scale 1:50

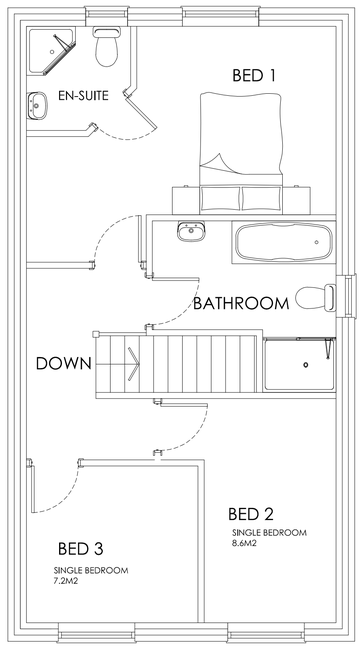

First Floor Plan
scale 1:50



Location Plan
scale 1:1250

White Agus PARTNERSHIP
8 MORSTON BUSINESS PARK,
WHALEY ROAD, BARUGH GREEN,
BARNSLEY.
S75 1HQ
Phone: 01226 208482
Fax: 01226 283030
Email: info@whiteaguspartnership.co.uk
Web: www.whiteaguspartnership.co.uk
ARCHITECTURAL SERVICES AND SURVEYORS

Project.	Client.
RESIDENTIAL DEVELOPMENT AT SANDYGATE LANE, ARDSLEY BARNSLEY, S71 5AW	BLACKSTONE DEVELOPMENTS LTD
Drawing Title.	Date. / Scale.
2 STOREY DETACHED	NOVEMBER 2017 / 1:50 @ A1
	Ref. 16-195 / Dwg. No. 13 / Rev. H

Date	Suffix	Description	Date	Suffix	Description
24/11/2017	A	GARAGE ADDED	13/11/2018	F	MATERIALS REVISED
04/04/2018	B	GARAGE DOOR ADDED	26/11/2018	G	DESIGN REVISED
23/08/2018	C	LOCATION PLAN ADDED	10/01/2019	H	REVISED FOR PLANNING
03/09/2018	D	RED LINE REMOVED			
14/09/2018	E	DRAWING TITLE REVISED			