




EXISTING NORTH FACING ELEVATION
SCALE - 1:100

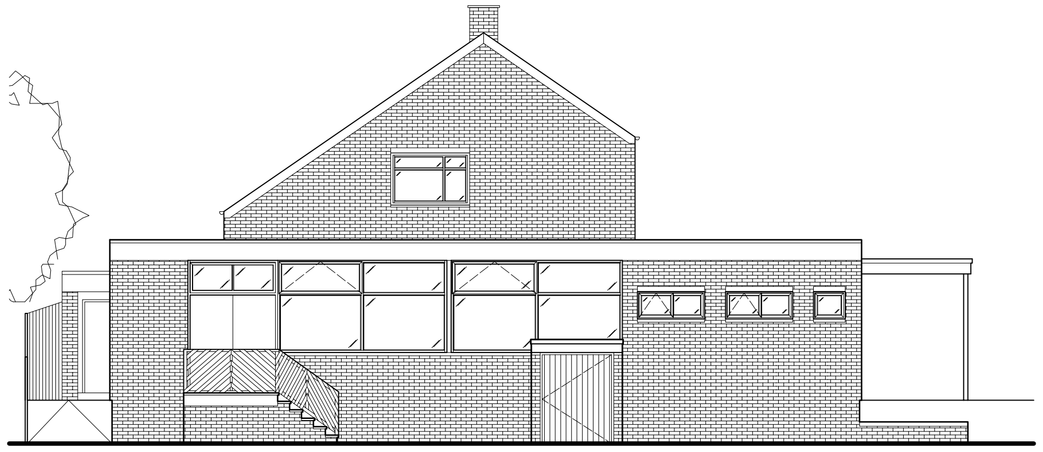


EXISTING EAST FACING ELEVATION
SCALE - 1:100

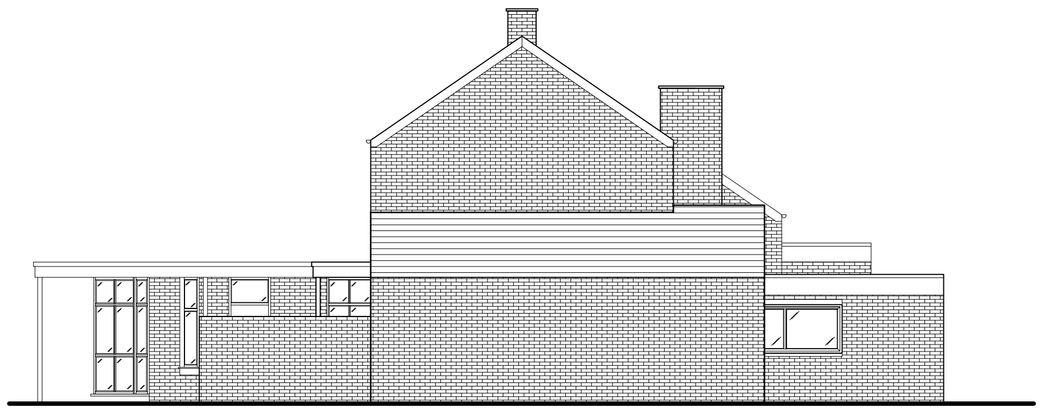

EXISTING SOUTH FACING ELEVATION
SCALE - 1:100

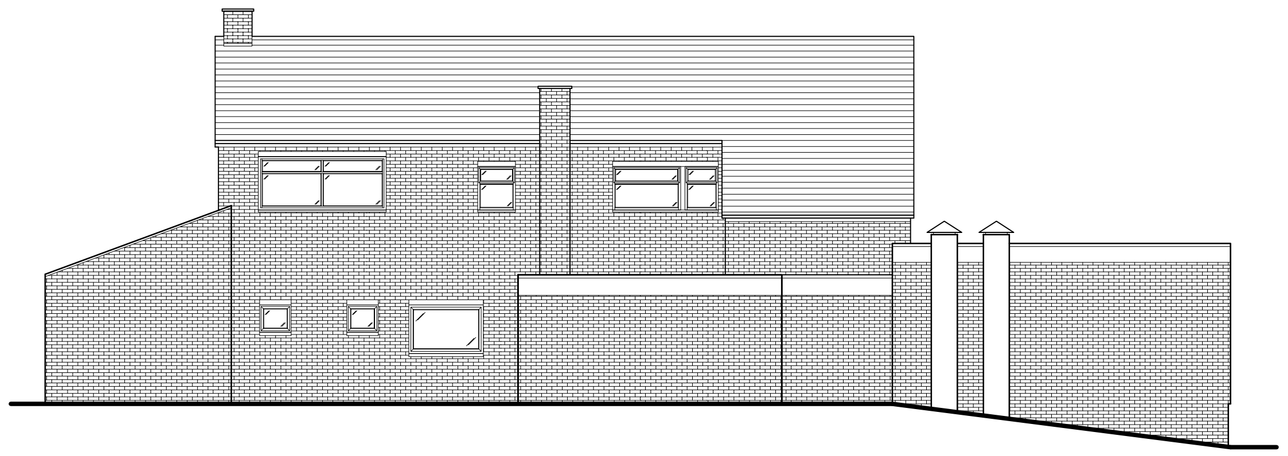

PROPOSED WEST FACING ELEVATION
SCALE - 1:100

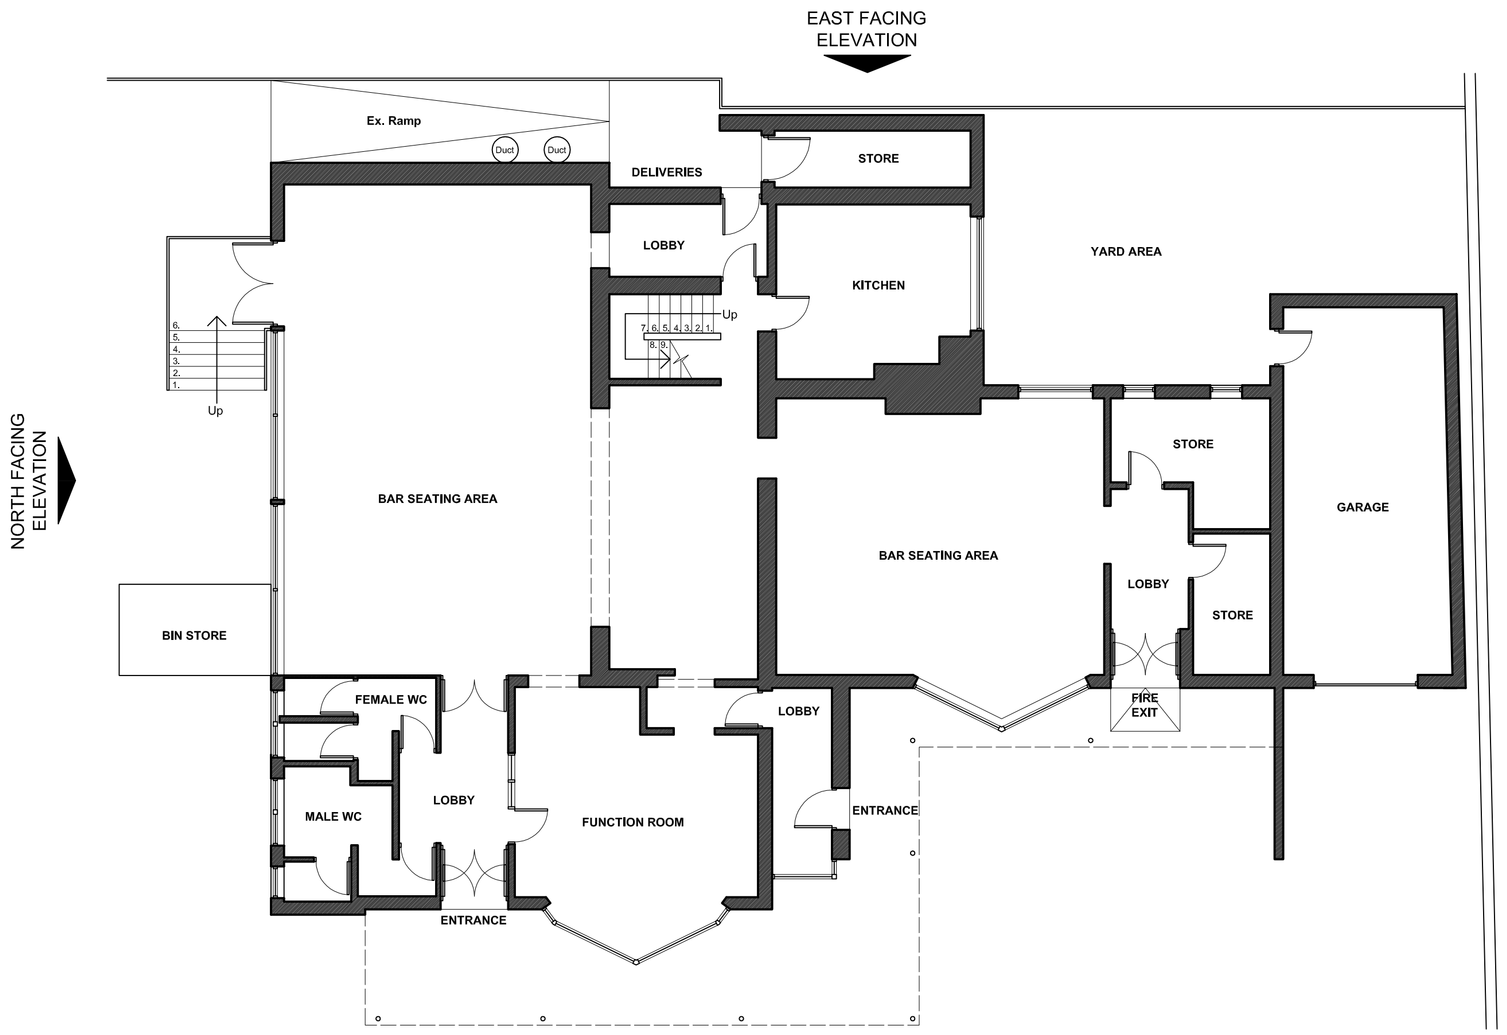

PROPOSED GROUND FLOOR PLAN
SCALE - 1:100

THIS DRAWING TO BE READ IN CONJUNCTION WITH DWG NO'S GR 13 008, 009 & 010

GENERAL NOTES

REVISIONS

DIMENSIONS ARE TO BE VERIFIED ON SITE AND ANY DISCREPANCIES REPORTED TO THE DESIGNER, IF IN DOUBT ASK ! ALL WORK TO COMPLY TO CURRENT BUILDING REGULATIONS , AND TO BE IN ACCORDANCE WITH BRITISH STANDARDS AND CODES OF PRACTICE.

identity interior design partnership

84 TOWN STREET - HORSFORTH - LEEDS - LS18 4AP
tel : 0113 258 5391 fax : 0113 258 0875
e-mail:post@iidp.co.uk
www.iidp.co.uk

PROJECT.
Heron Foods - Proposed Retail Unit
Neville Avenue
Kendray
Barnsley

CLIENT.
Ogden Waller Group

SIGNED.

DRAWING TITLE.
Existing Ground Floor Plan & Elevations

DRAWING NO.
GR / 13 / 007

SCALE.
1 : 100

DATE.
26 / 02 / 14

DRAWN BY.
M. FLETCHER