
REAR EAST ELEVATION

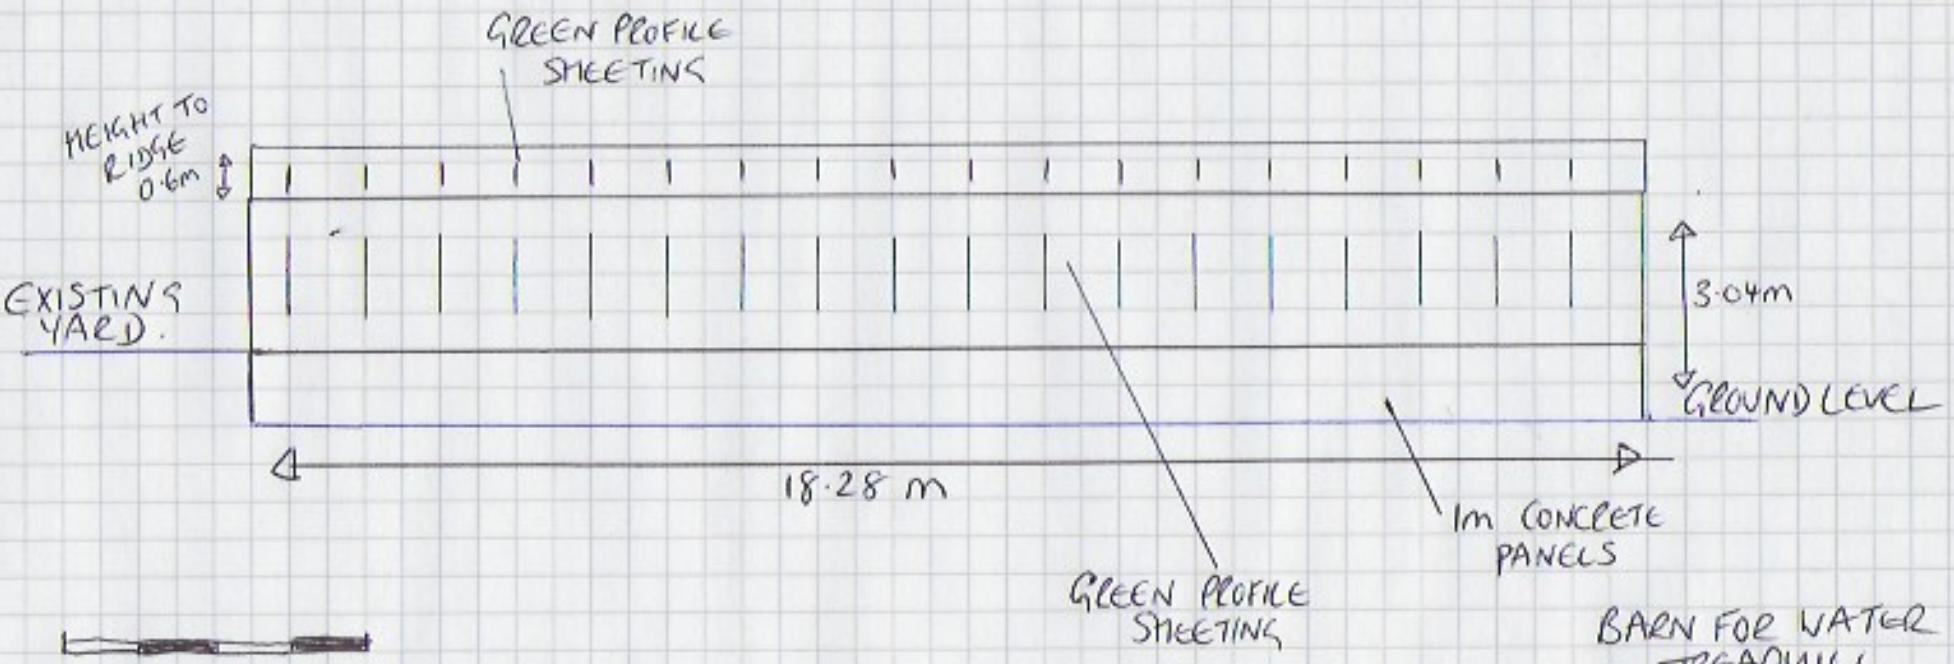

SCALE 1 : 100

BARN FOR WATER TREADMILL
CAT HILL LIVERY
HOLLANDSWAINE
S36 7JB