Notes:

PLANNING DRAWINGS - THIS DRAWING SHOULD NOT BE USED FOR ANY OTHER PURPOSES THAN THAT SPECIFIED HERE

COPYRIGHT - THIS DRAWING MAY NOT BE REPRODUCED OR MODIFIED IN WHOLE OR PART BY ANY PERSON OR ORGANISATION WITHOUT THE ARCHITECTS CONSENT. ISUING COPIES TO THIRD PARTIES MAY NOT BE DONE WITHOUT THE ARCHITECTS CONSENT

Revision: --

Revision List:

0 5m


Project/ Client: 1 Woodland View / Pini

Drawing Title: Ground Floor Plan - Proposed


Drawing Number: 2084/TP/005

Scale at A3: 1:100

Date: Jun 19

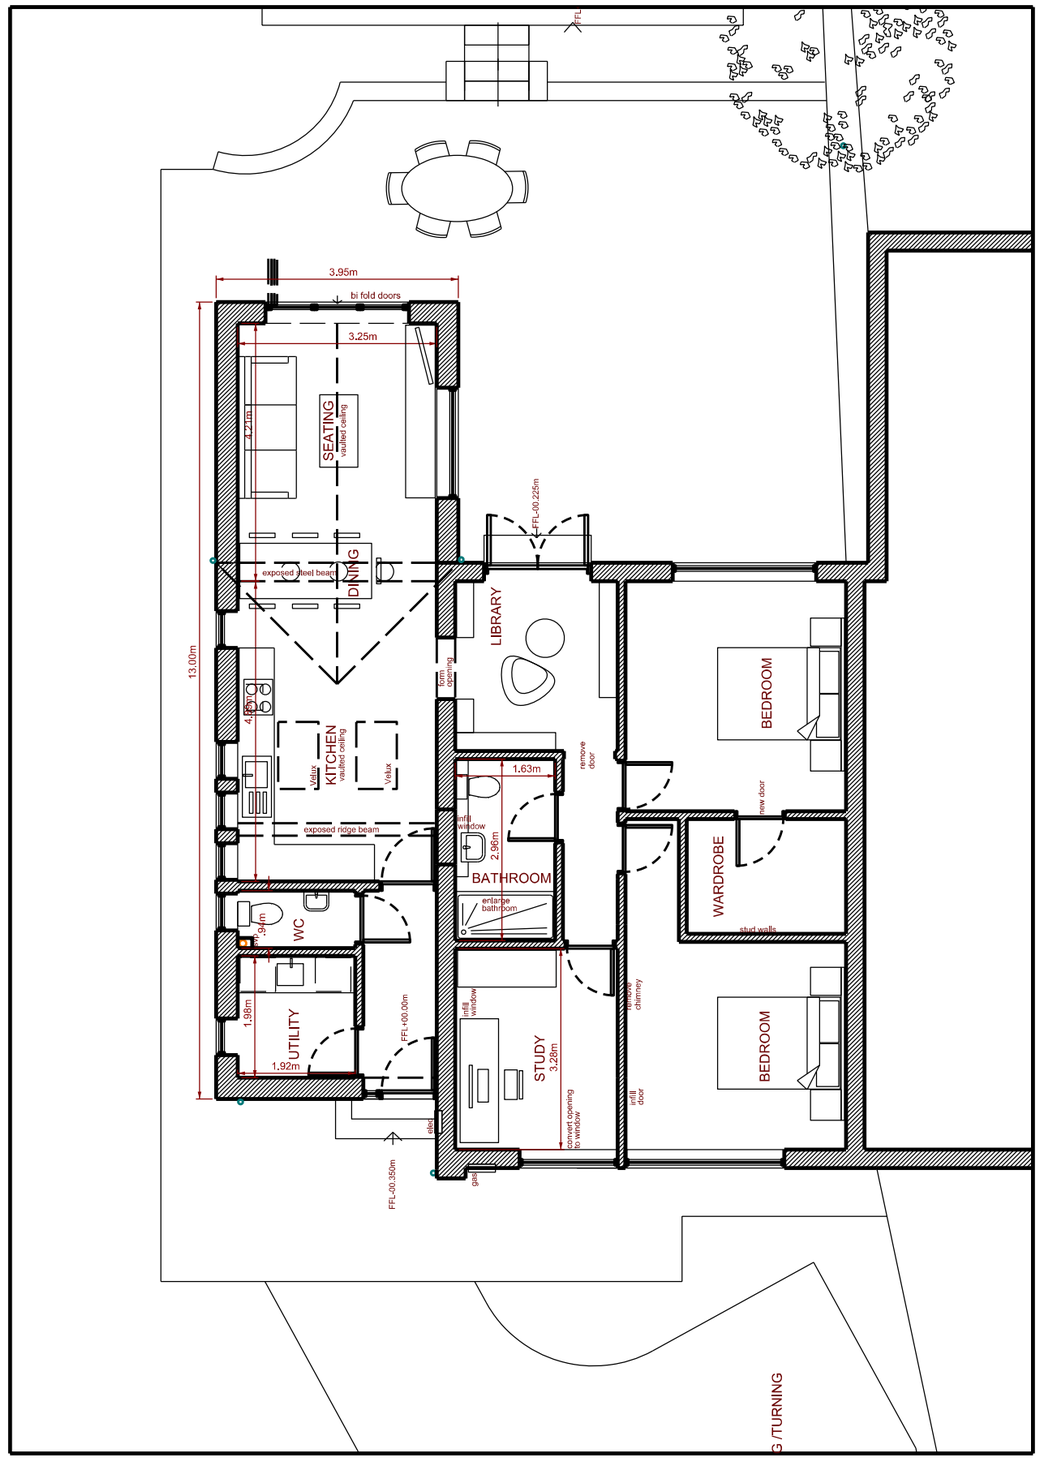

Ground Floor Plan - Proposed

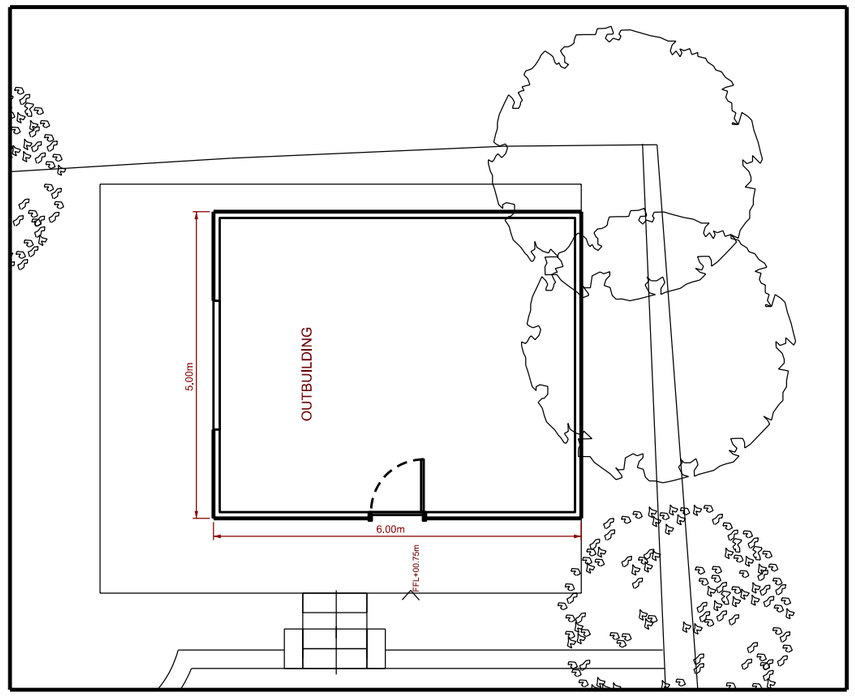

Outbuilding Ground Floor Plan - Proposed