

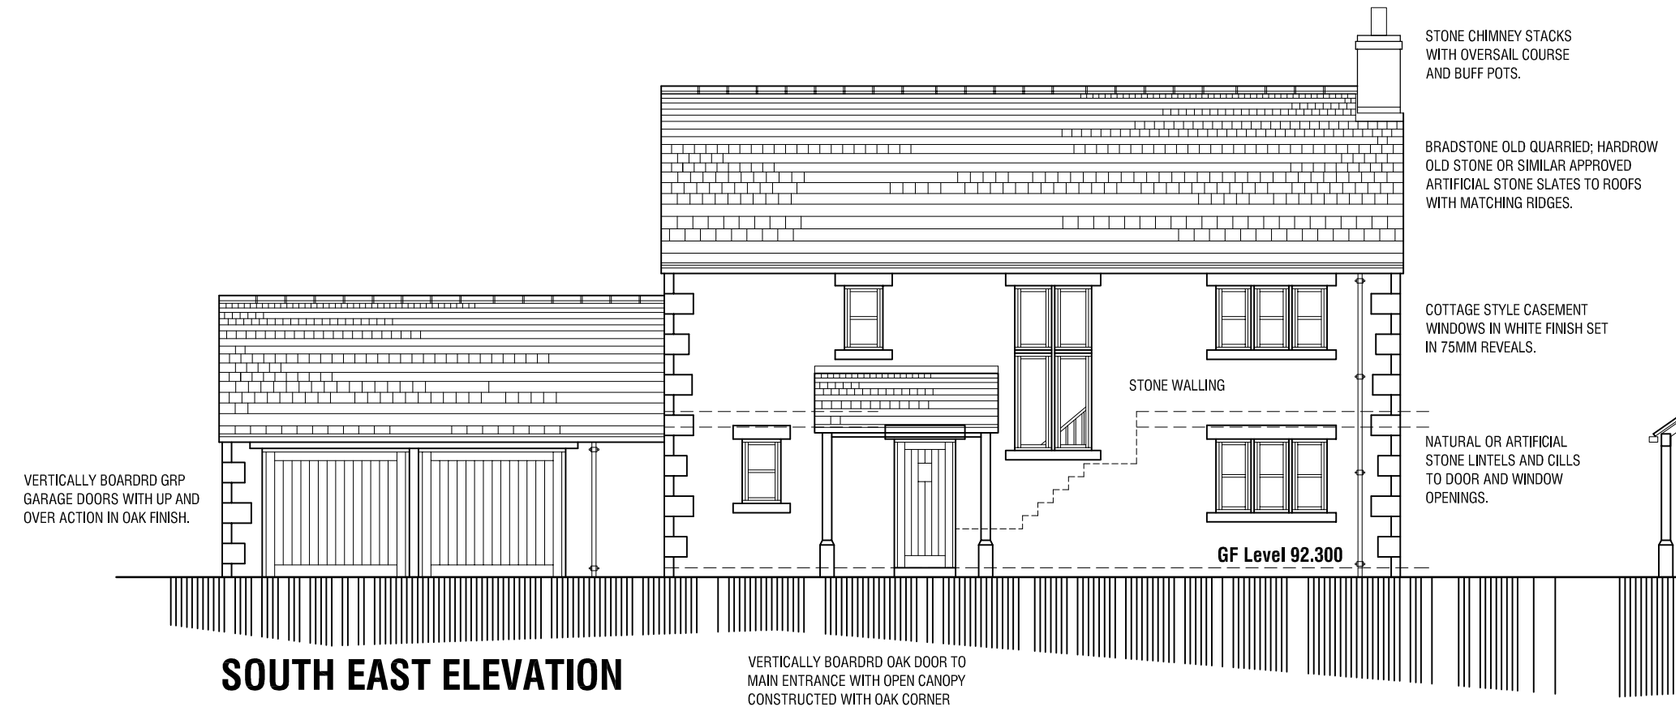


SOUTH EAST ELEVATION

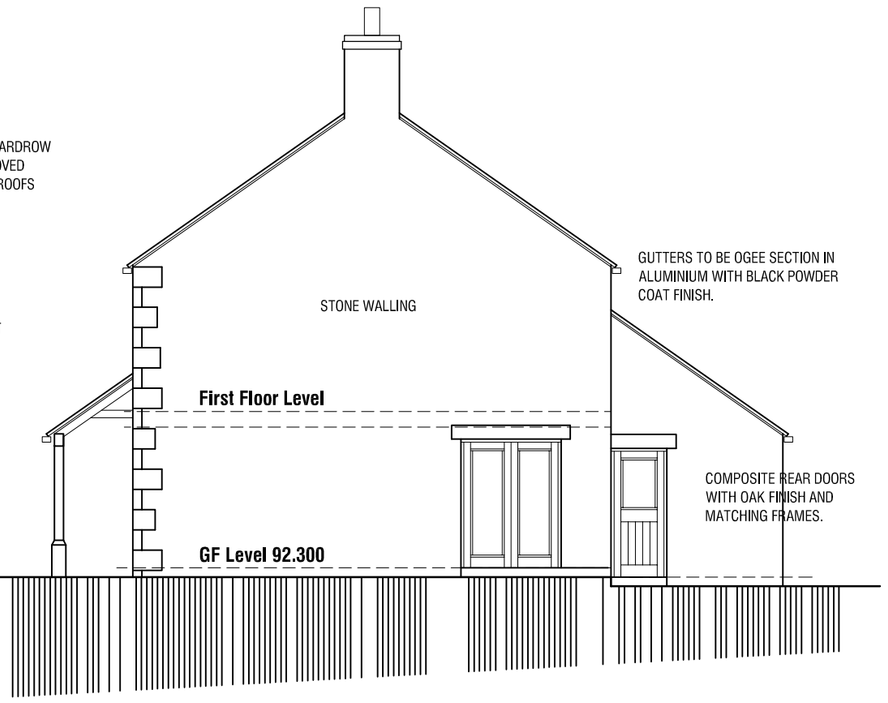

NORTH EAST ELEVATION

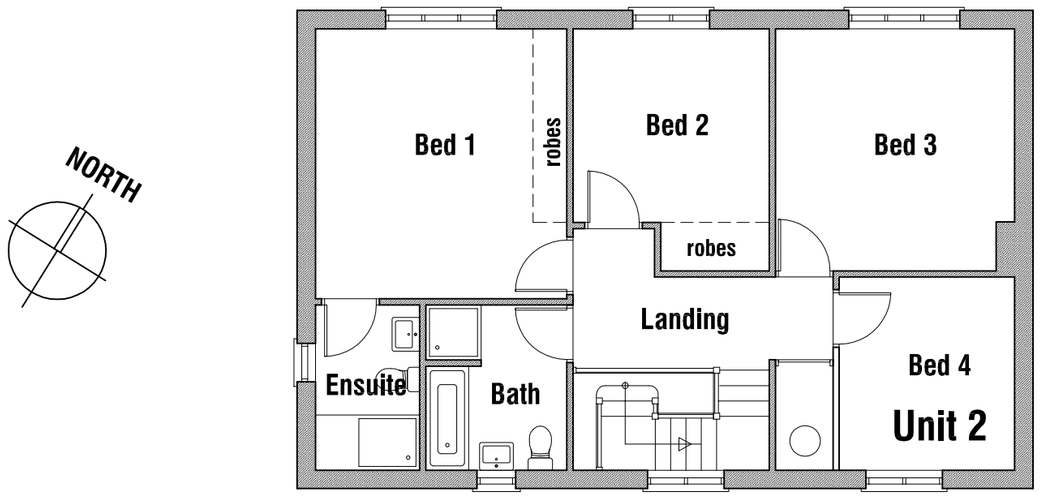


FIRST FLOOR PLAN




NORTH WEST ELEVATION

FOLDING SLIDING DOORS FROM DINING/FAMILY ROOM TO REAR GARDENS.

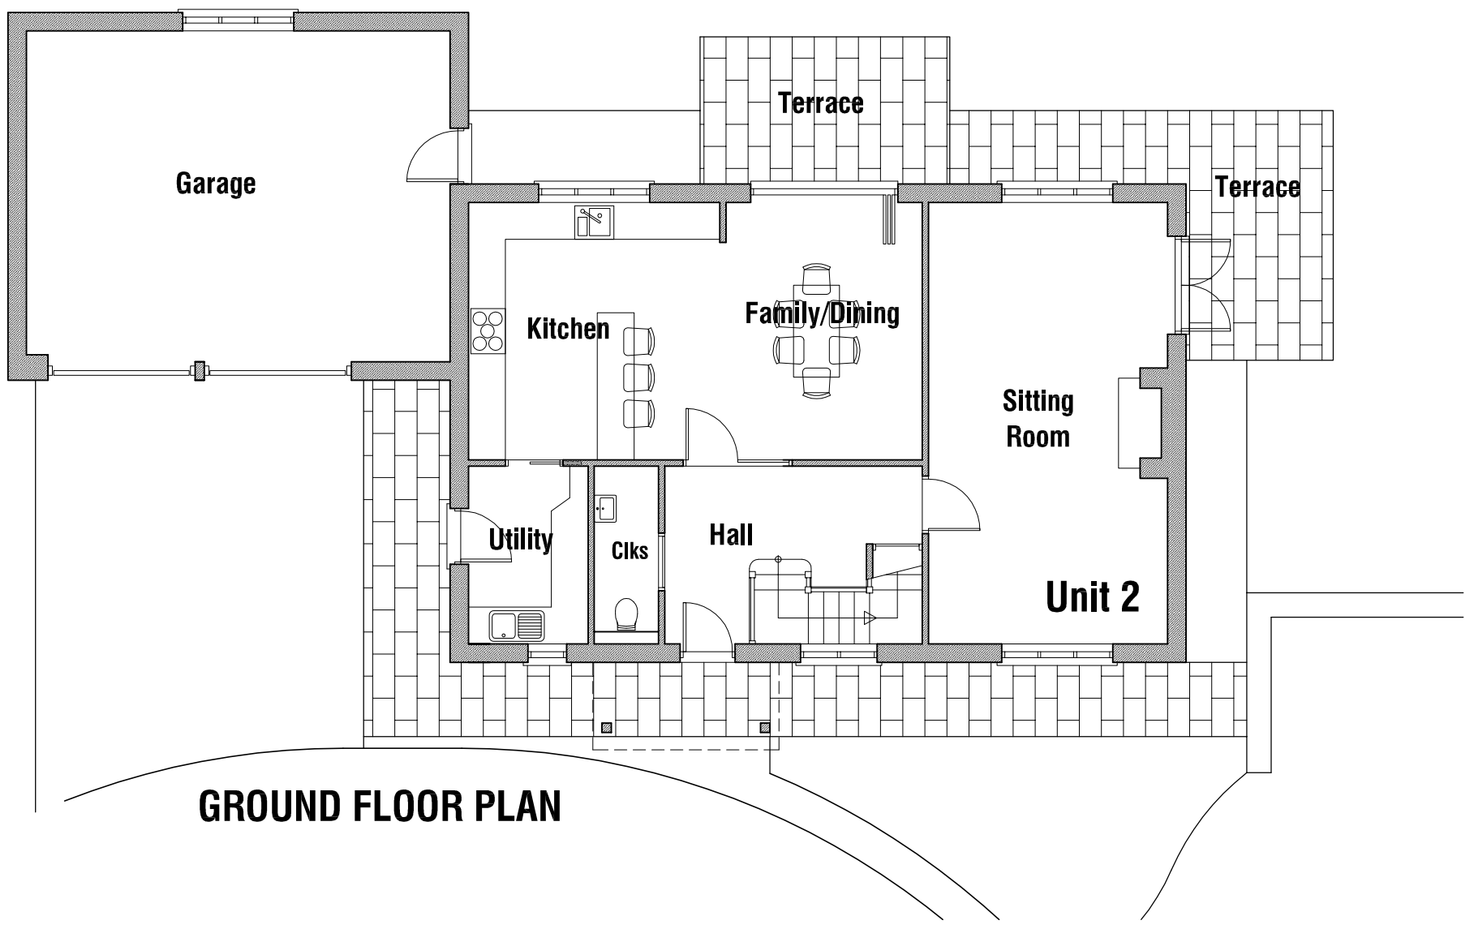

GROUND FLOOR PLAN

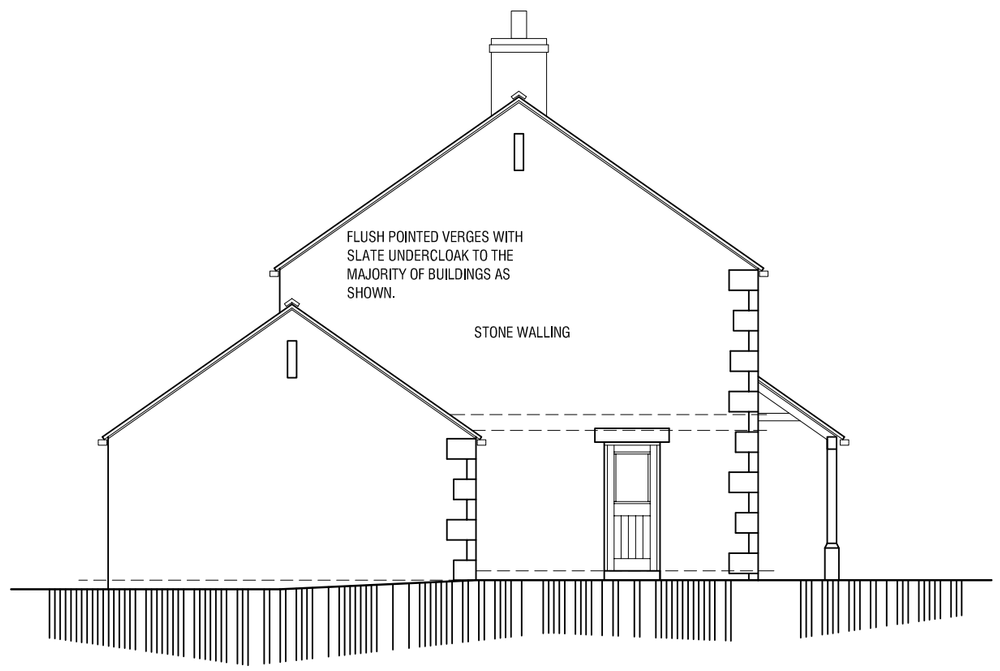

SOUTH WEST ELEVATION

RESIDENTIAL DEVELOPMENT
THE OLD QUARRY
COMMON ROAD
BRIERLEY BARNSLEY

PROPOSALS

PLOT 2 - PLANS & ELEVATIONS

mboothdesign
architectural design and building consultants
Fairfield House
Berneslai Close Barnsley
S70 2FL
T: 01226 286256
M: 07881898300
E: mboothdesign@btconnect.com

Scale	1:100 @ A2	Drawn	MJB
Date	MAY 2013	Ref.	13.07
Dwg No.	P3	Rev.	-

0cm 2cm 4cm 6cm

Copyright mboothdesign. All dimensions in millimeters unless otherwise stated. Dimensions for setting out in existing buildings are to be checked and verified on site.