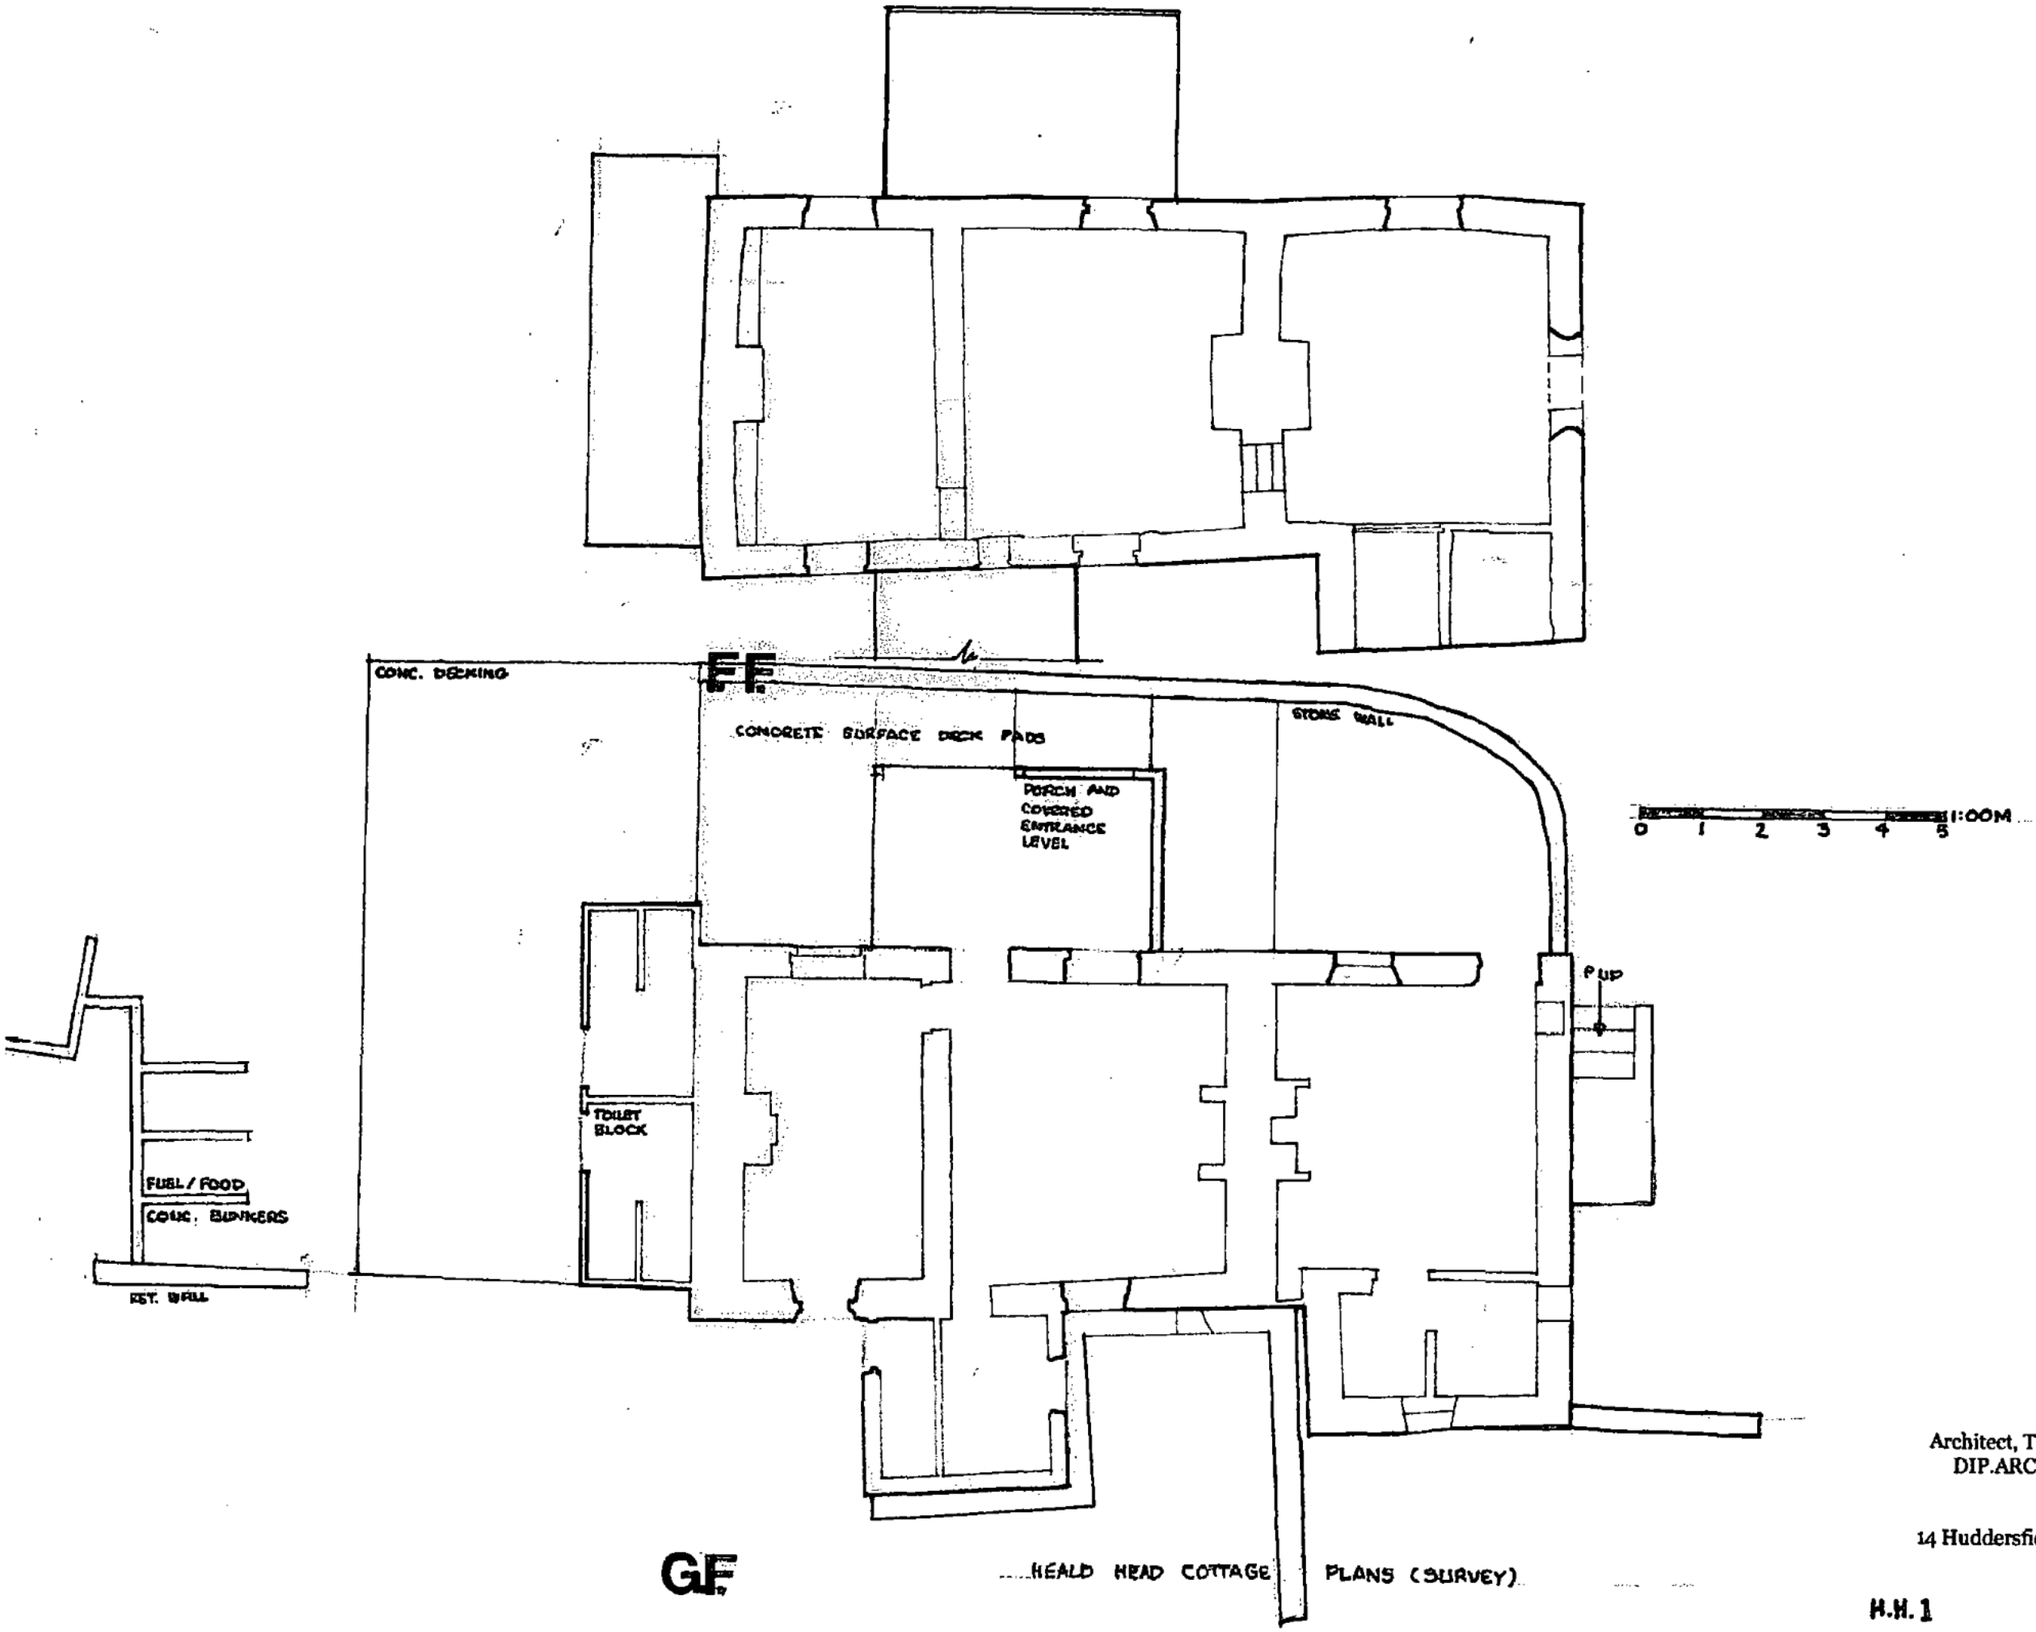



HEALD HEAD COTTAGE PLANS (SURVEY)


Michael A. Clynch
Architect, Town Planner, Property Consultant
DIP.ARCH. DIP. T.P. A.R.I.B.A. F.R.S.A.

14 Huddersfield Road, Ingbirchworth, Penistone
Sheffield S36 7GF
Tel: 01226 766308

H.H. 1

1.100

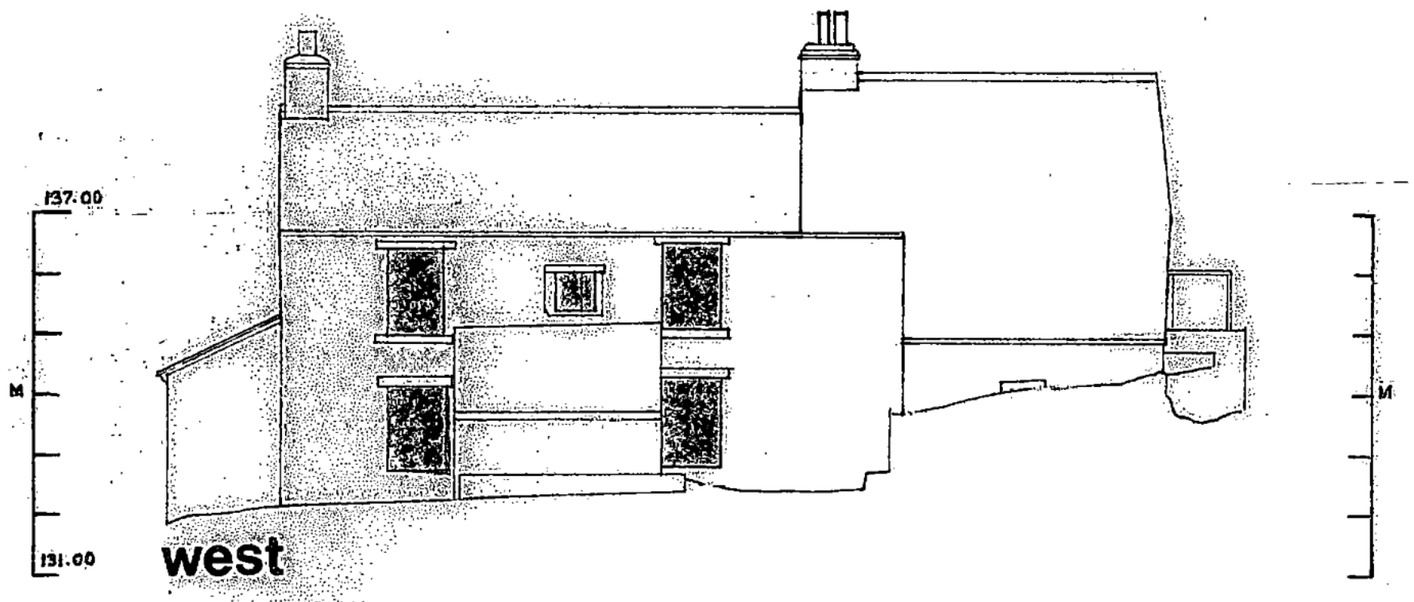

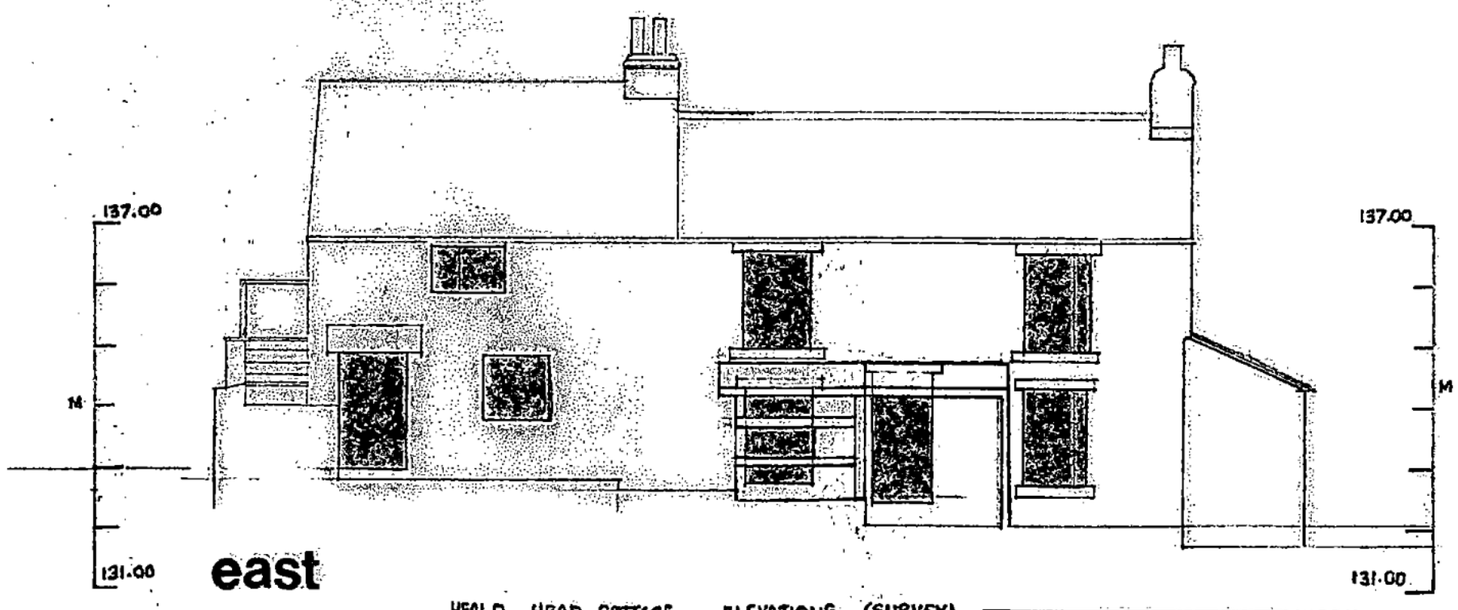


HEALD HEAD COTTAGE ELEVATIONS (SURVEY)

0 1 2 3 4 5 1:100M


Michael A. Clynch
Architect, Town Planner, Property Consultant
DIP.ARCH. DIP. T.P. A.R.I.B.A. F.R.S.A.

14 Huddersfield Road, Inghirchworth, Penistone
Sheffield S36 7GF

H.H.3 Tel: 01226 766308 1.100

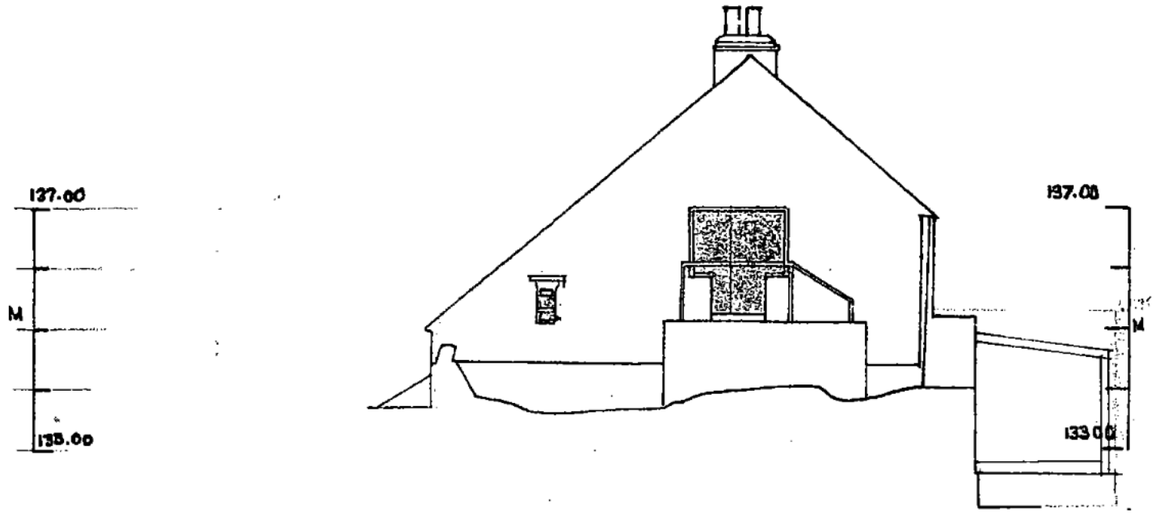

S.

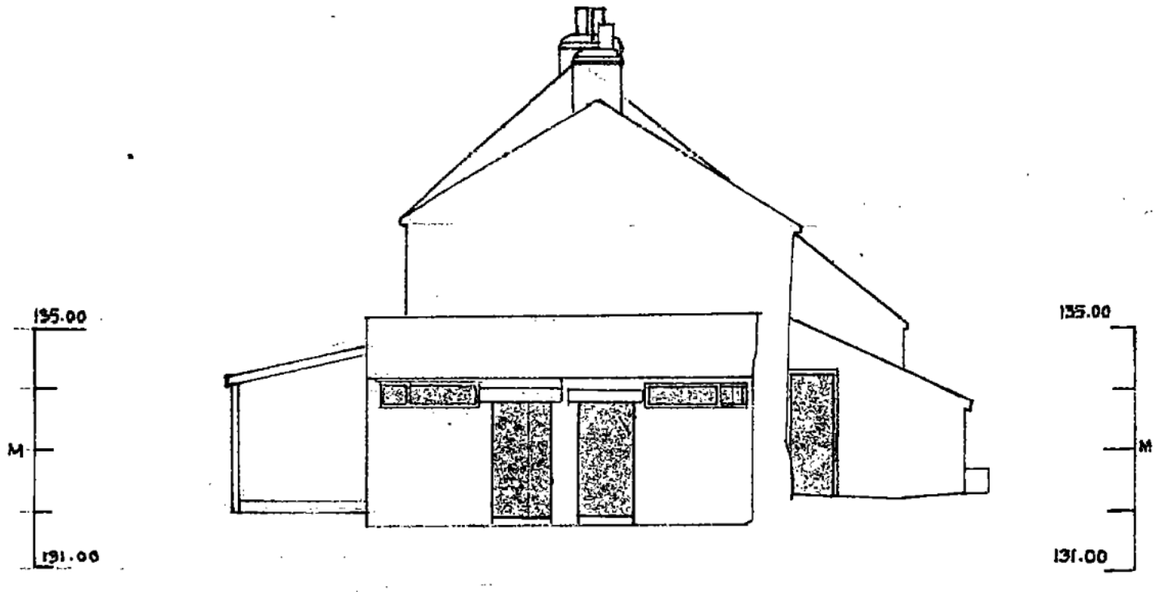

n.


HEALD HEAD COTTAGE ELEVATIONS (SURVEY) 0 1 2 3 4 5 H.H.2

Michael A. Clynch
Architect, Town Planner, Property Consultant
DIP.ARCH. DIP. T.P. A.R.I.B.A. F.R.S.A.


14 Huddersfield Road, Ingbirchworth, Penistone
Sheffield S36 7GF

Tel: 01226 766308

1.100

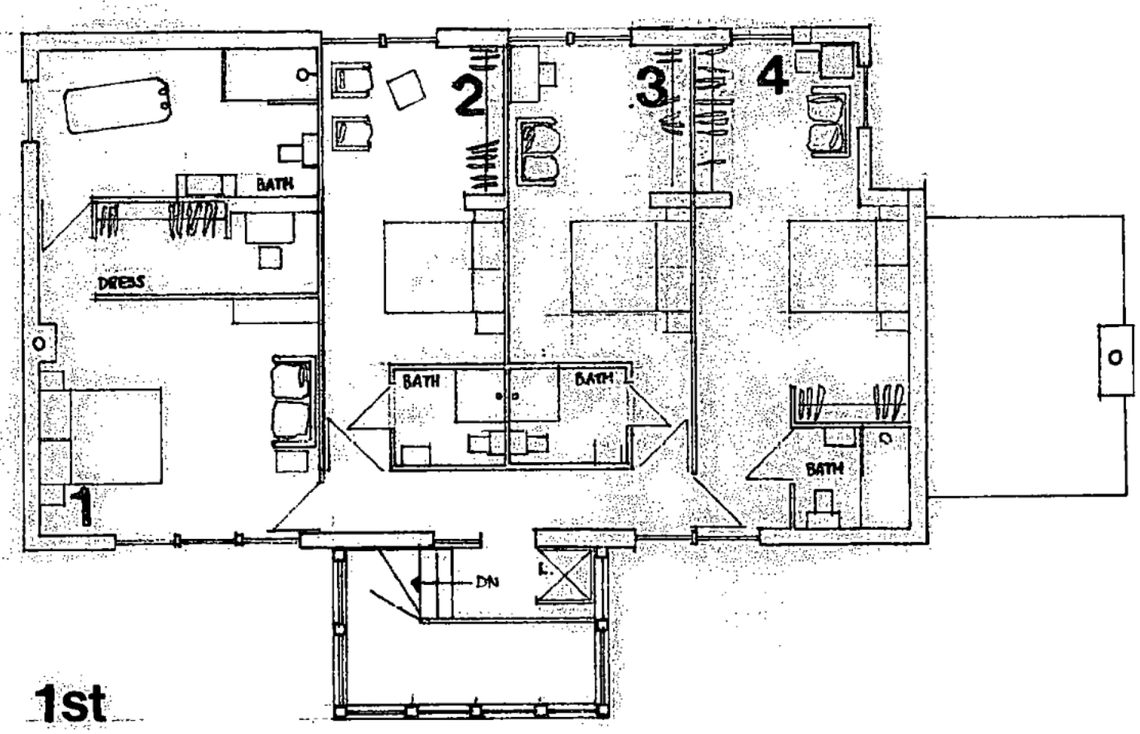

1st

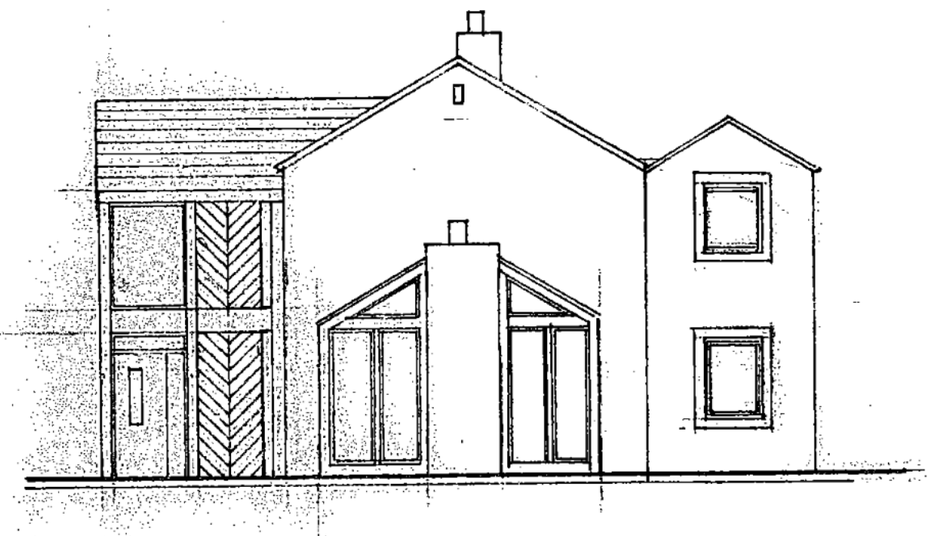

N


HEALD HEAD COTTAGE ELEVATION. SCALE 1:00 5/2021 DRG NH2
FIRST FLOOR PLAN.


0 1 2 3 4 5 METRES

Michael A. Clynch
Architect, Town Planner, Property Consultant
DIP.ARCH. DIP. T.P. A.R.I.B.A. F.R.S.A.

14 Huddersfield Road, Ingbirchworth, Penistone
Sheffield S36 7GF

Tel: 01226 766308

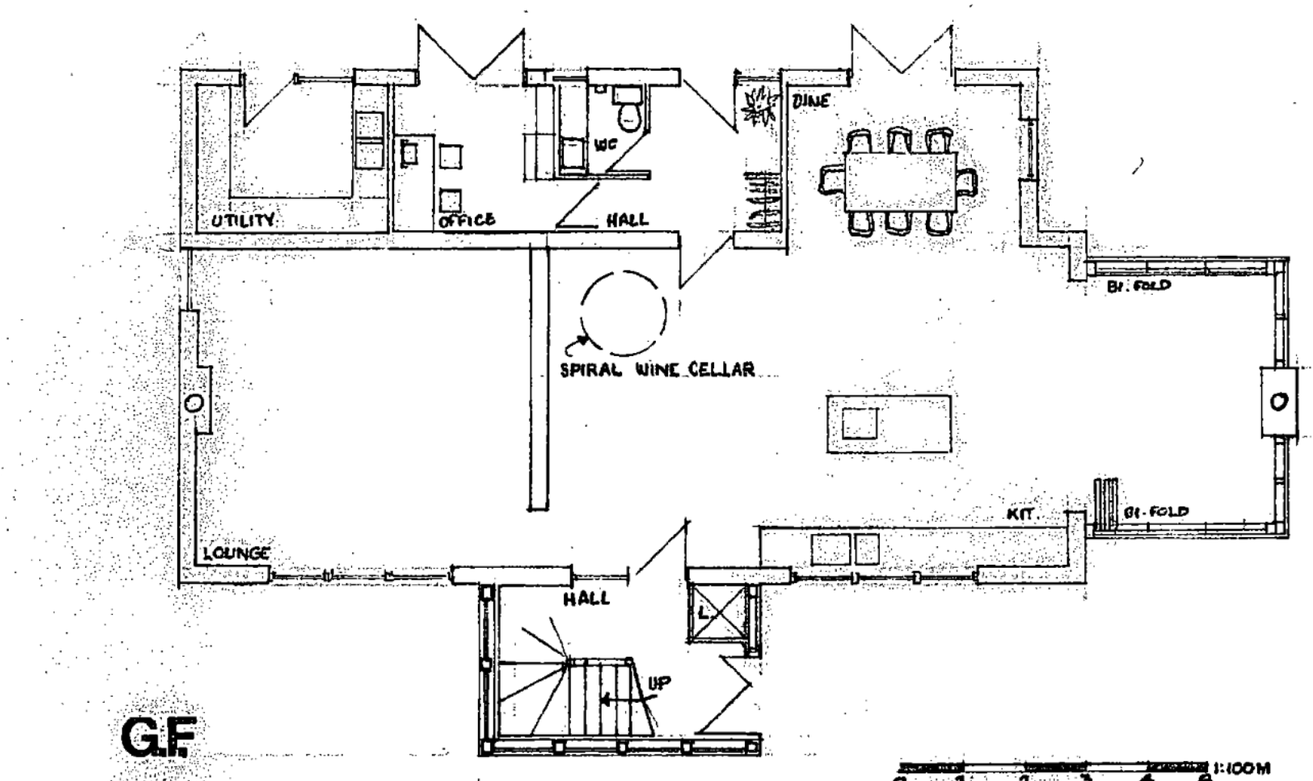

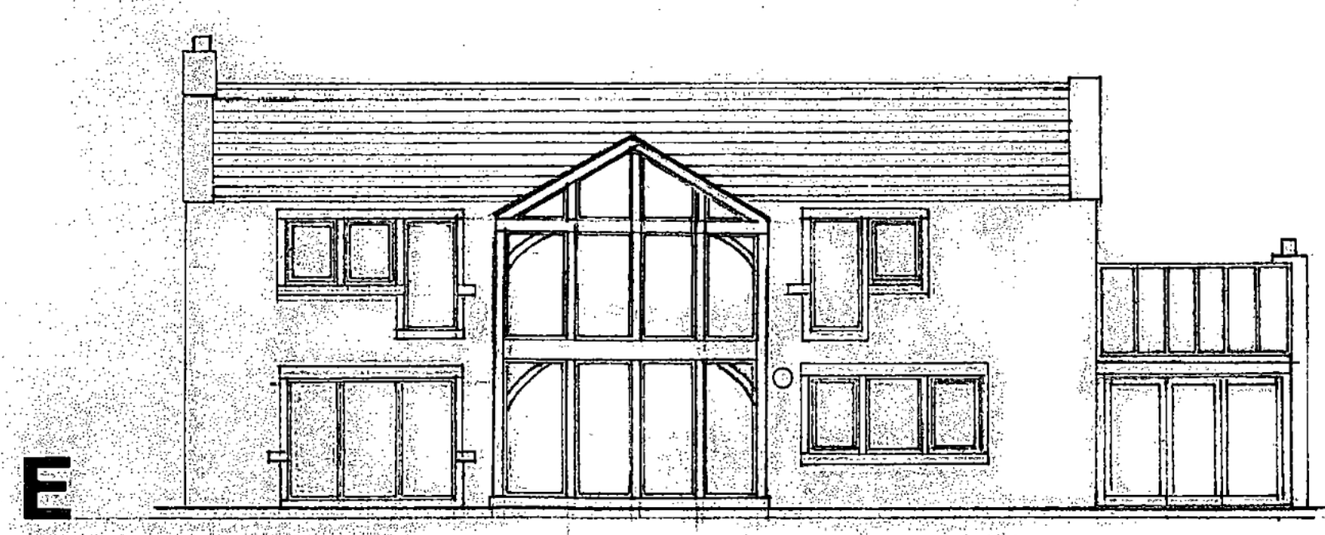


HEALD HEAD COTTAGE ELEVATION. SCALE 1:00 5/2021 DRG NH1
GROUND FLOOR PLAN


Michael A. Clynch
Architect, Town Planner, Property Consultant
DIP.ARCH. DIP. T.P. A.R.I.B.A. F.R.S.A.

14 Huddersfield Road, Ingbirchworth, Penistone
Sheffield S36 7GF

Tel: 01226 766308

W

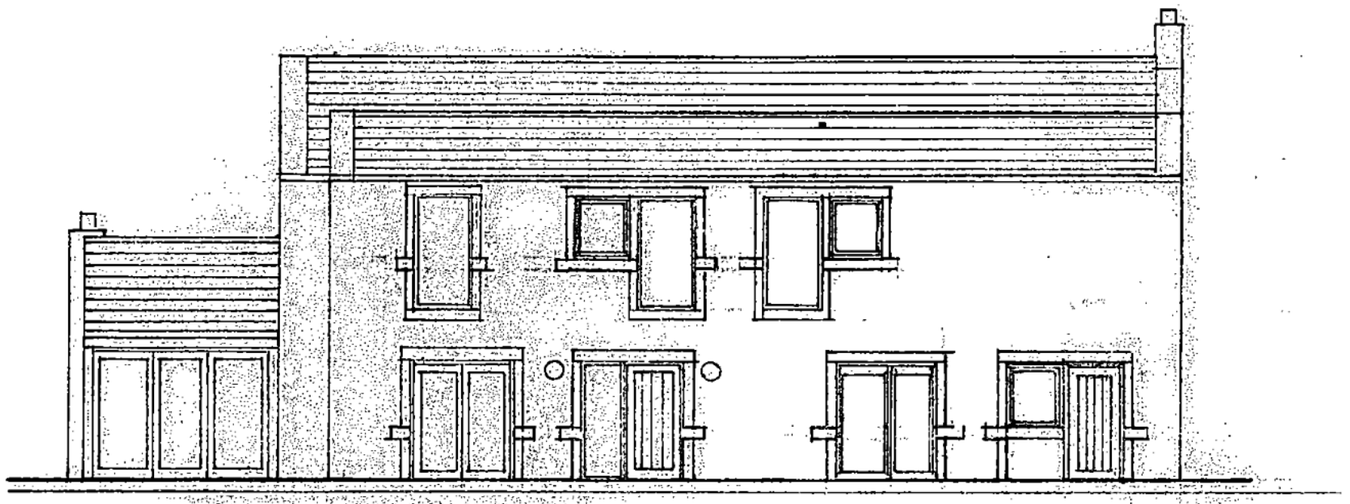

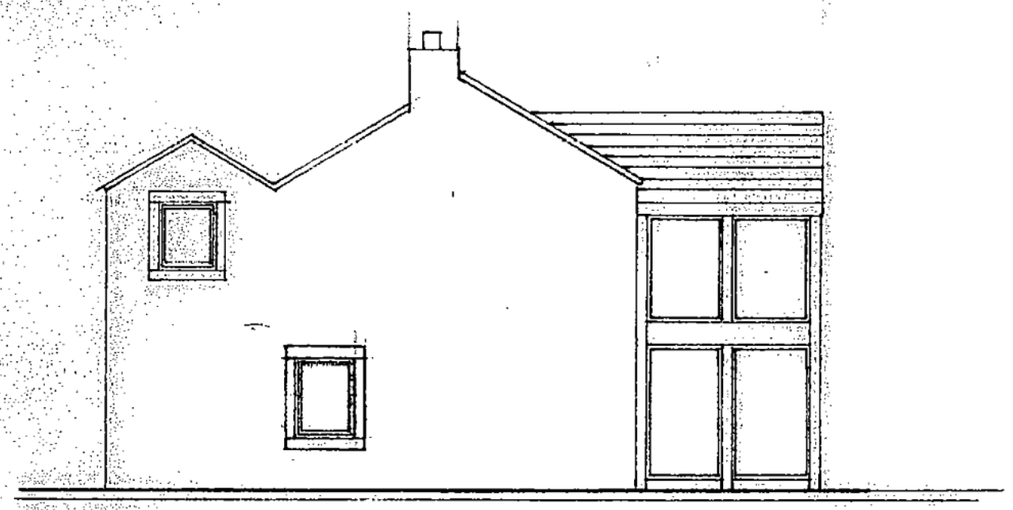


S

HEALD HEAD COTTAGE ELEVATIONS SCALE 1:100 5/2021 DRG NH3 1:100 M


Michael A. Clynch
Architect, Town Planner, Property Consultant
DIP.ARCH. DIP. T.P. A.R.I.B.A. F.R.S.A.

14 Huddersfield Road, Ingbirchworth, Penistone
Sheffield S36 7GF

Tel: 01226 766308

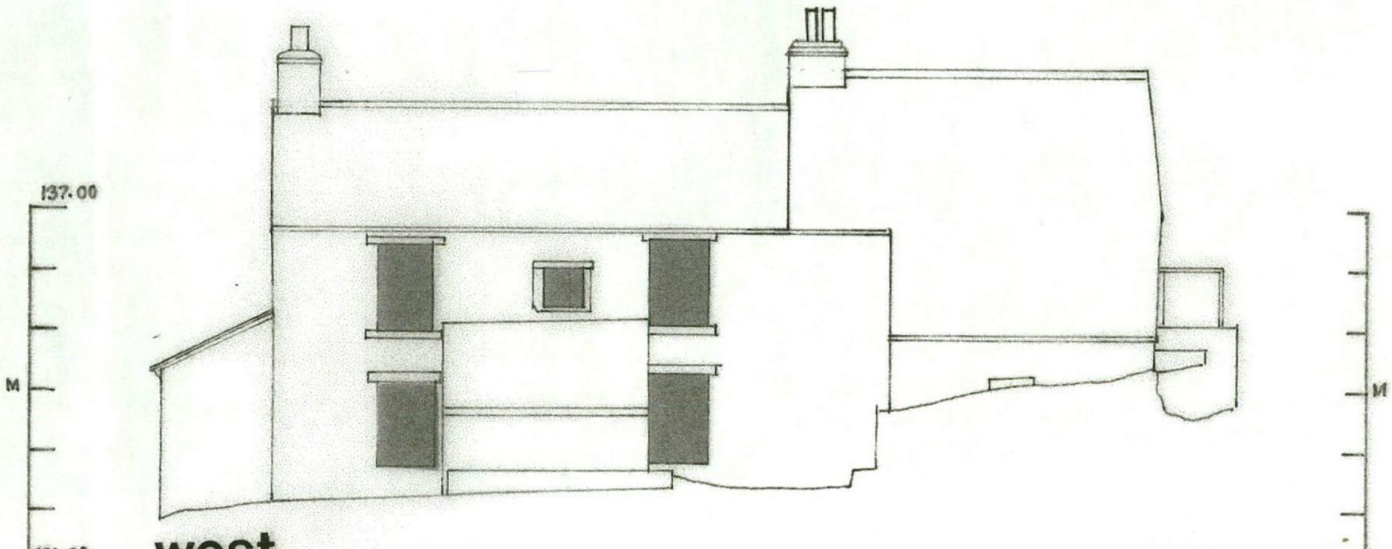

west

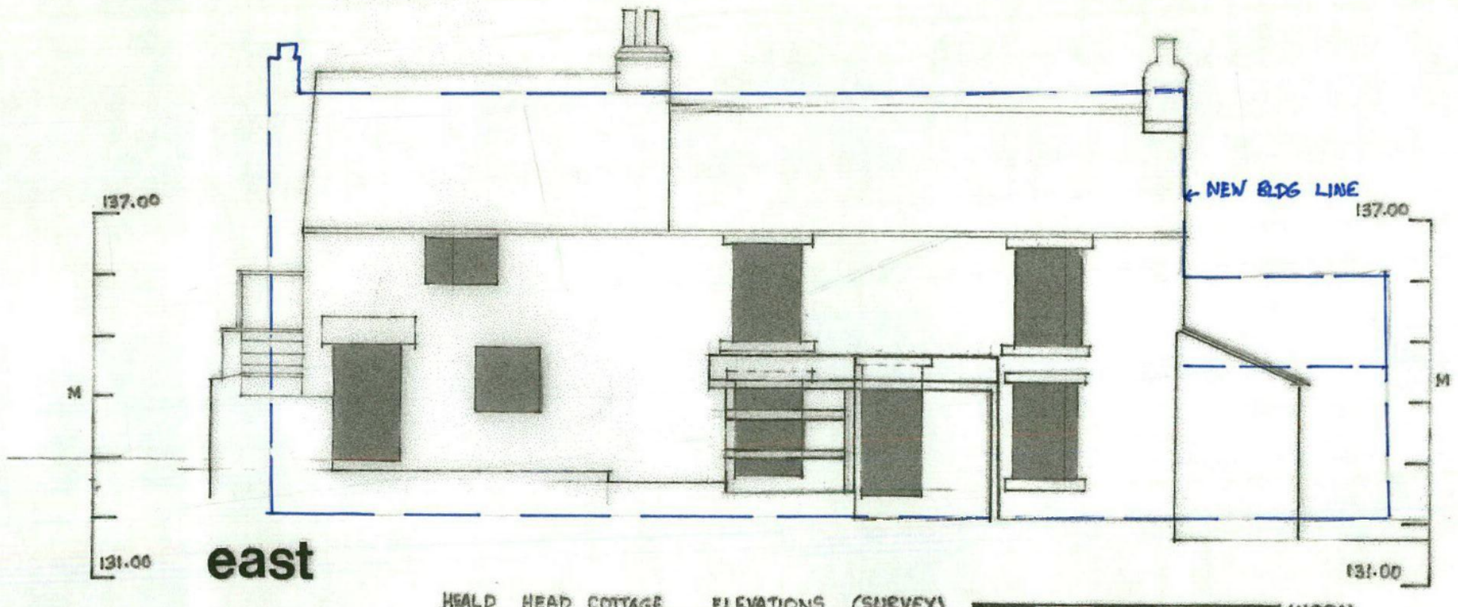


east

HEALD HEAD COTTAGE ELEVATIONS (SURVEY) 1:100M

Michael A. Clynch
Architect, Town Planner, Property Consultant
DIP.ARCH. DIP. T.P. A.R.I.B.A. F.R.S.A.

14 Huddersfield Road, Ingbirchworth, Penistone
Sheffield S36 7GF
Tel: 01226 766308

H.H.3 **1.100**

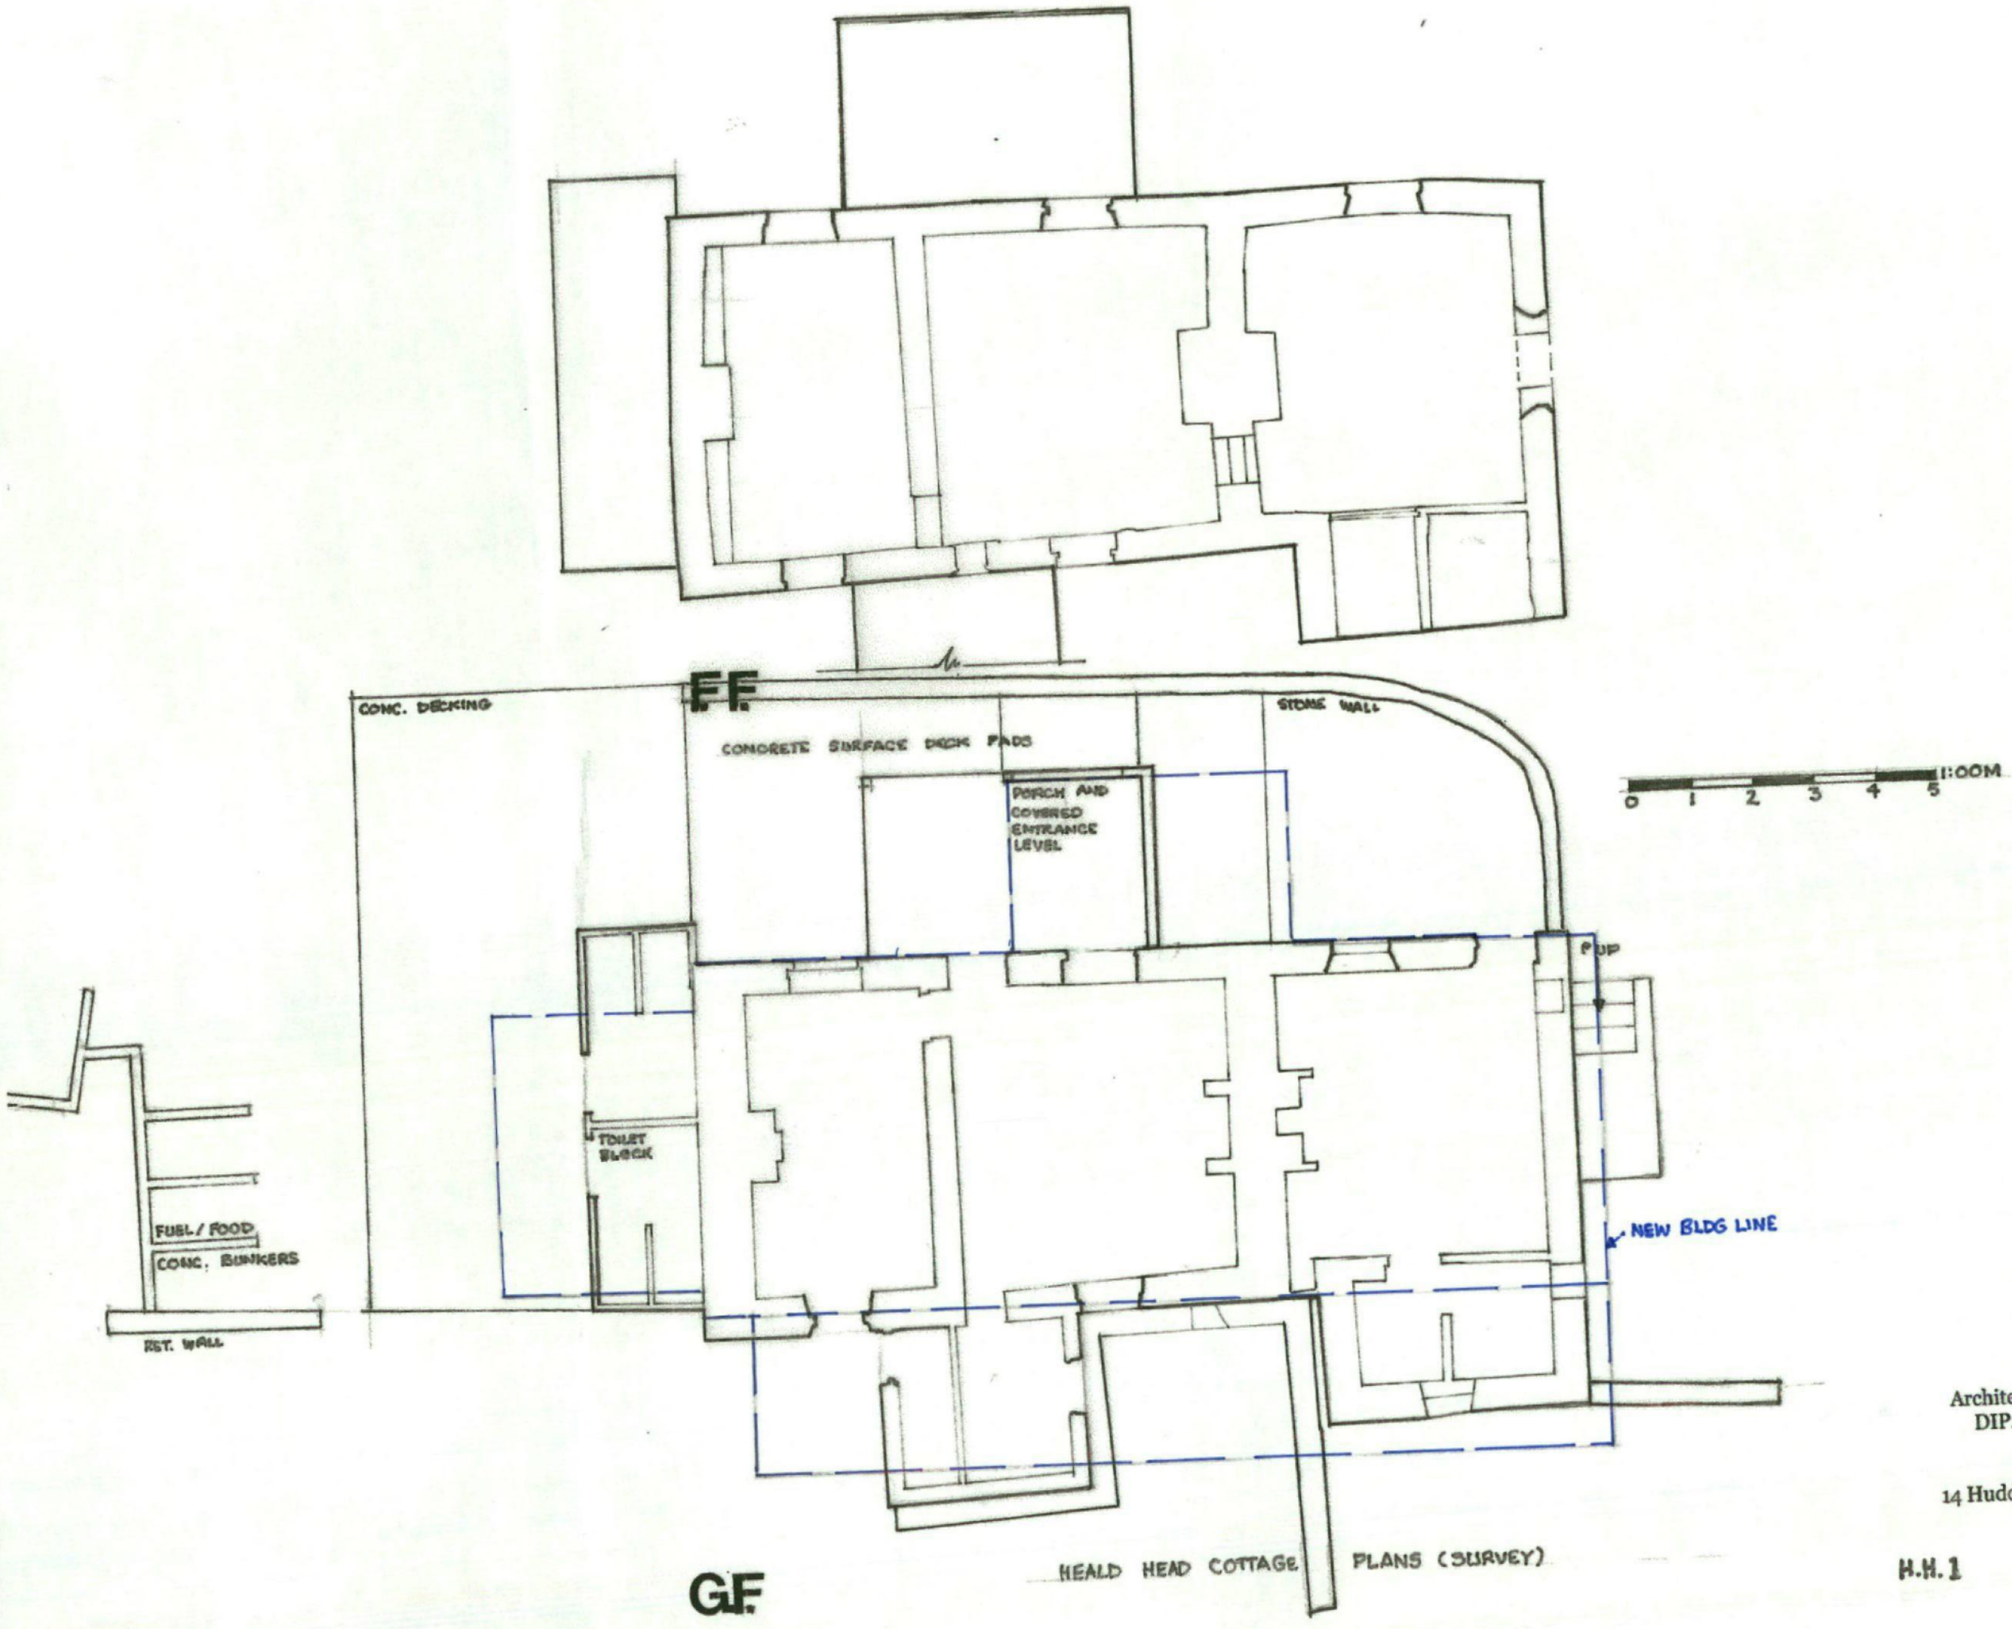

HEALD HEAD COTTAGE PLANS (SURVEY)

Michael A. Clynch
Architect, Town Planner, Property Consultant
DIP.ARCH. DIP. T.P. A.R.I.B.A. F.R.S.A.

14 Huddersfield Road, Ingbirchworth, Penistone
Sheffield S36 7GF

Tel: 01226 766308

H.H. 1

1.100