


PROPOSED FRONT / EAST ELEVATION - SCALE 1:50

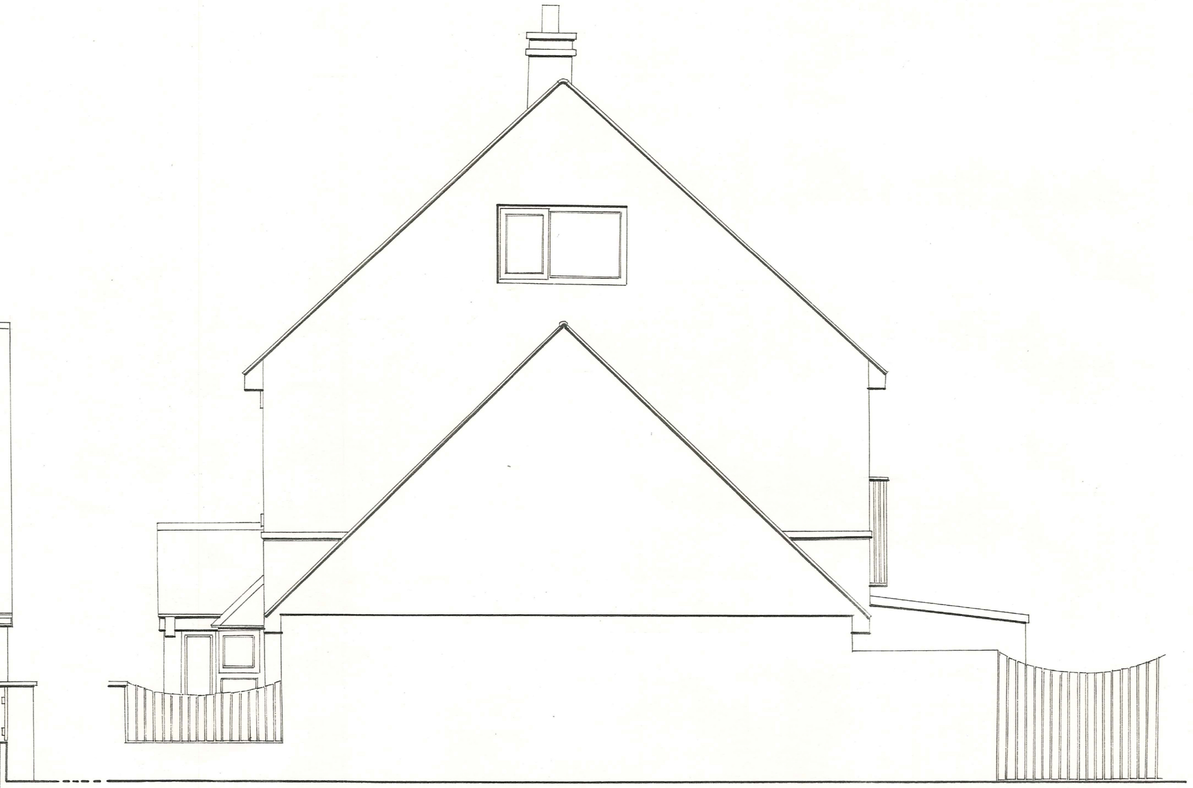

PROPOSED SIDE / NORTH ELEVATION - SCALE 1:50

DRAWING TITLE : PROPOSED ELEVATIONS 1	
DRAWING N°: 004	REV : B
22 WADDINGTON RD POGMOOR BARNSLEY	SCALE : 1:50 @ A2 AUTHOR : CF DATE : 6th OCT 15