
All dimensions in mm unless otherwise stated
The contractor must verify all dimensions on site before commencing on site
Architect must be notified of any suspected discrepancies or omissions
Scaled dimensions to be confirmed by the Architect

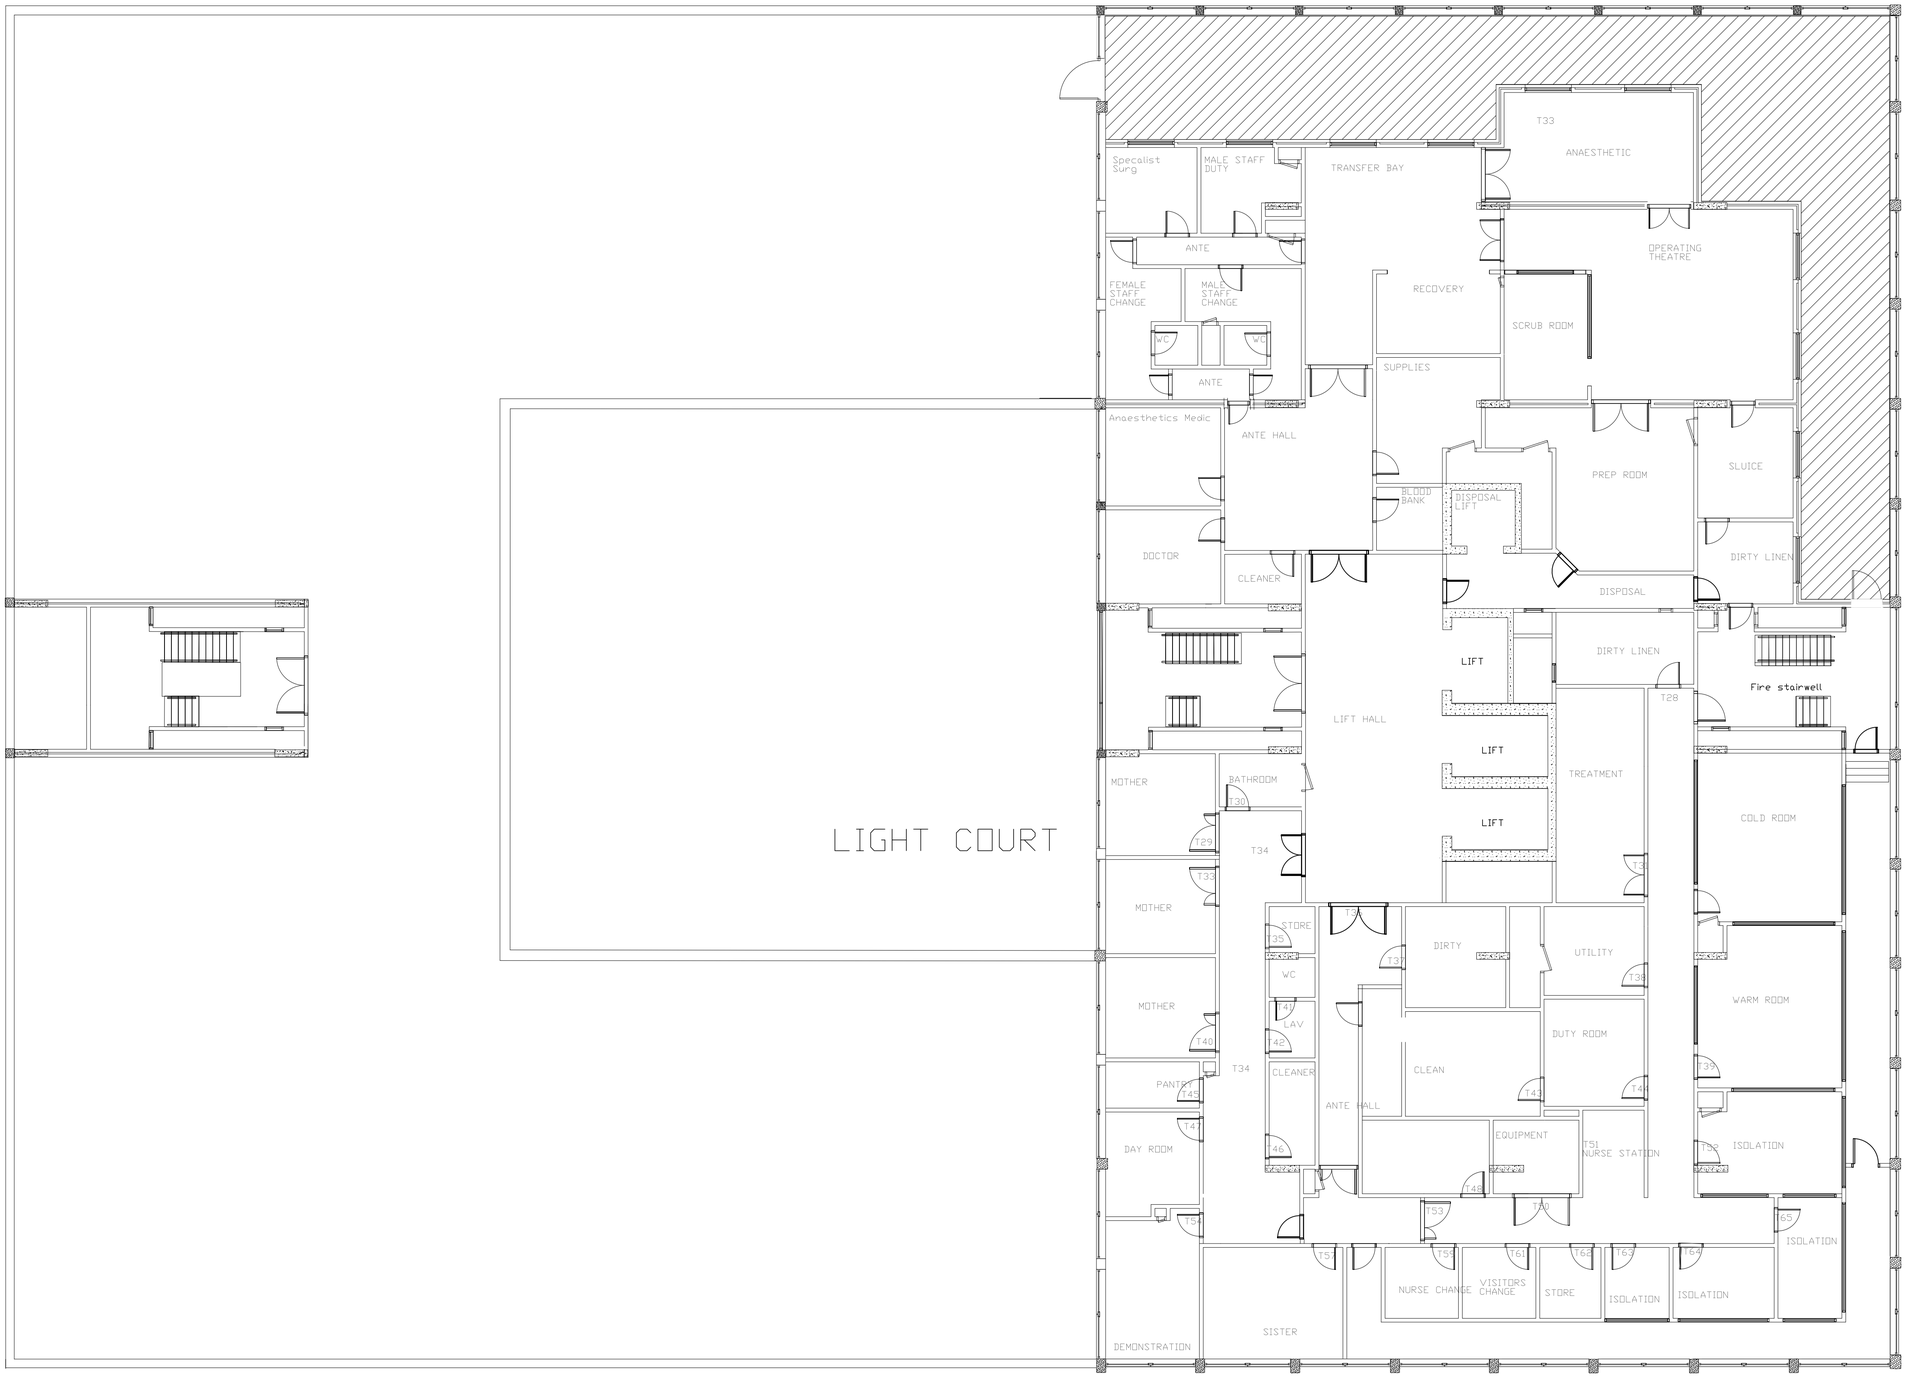

0m 5m 10m

Scale Bar

Revisions

A - 17/10/12 - Proposed window profiles shown

Barnsley NHS Trust

Barnsley Hospital
Gawber Road
Barnsley

Proposed Window Replacement
Maternity Unit
Proposed Third Floor Plan

Scale 1:100@A1 / 1:200@A3

b&c
beaumont & cowling
chartered architects

15 collegiate crescent
sheffield
S10 2BA
t: 0114 266 3001
f: 0114 266 3002

w: www.beaumontandcowling.co.uk
e: sheffield@beaumontandcowling.co.uk

Date	No.	Rev.
28.9.12	3305/25	A