




1 Proposed East Elevation
1 : 100

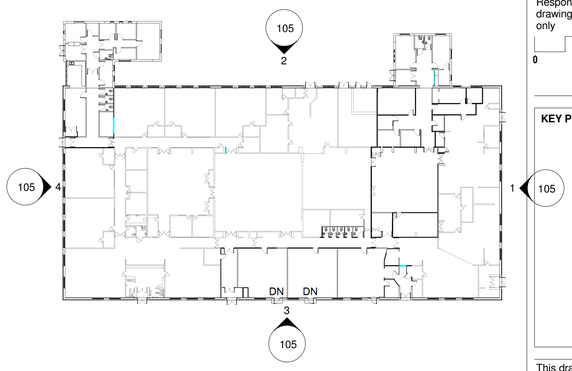


5 Proposed Elevation Location Plan
1 : 500

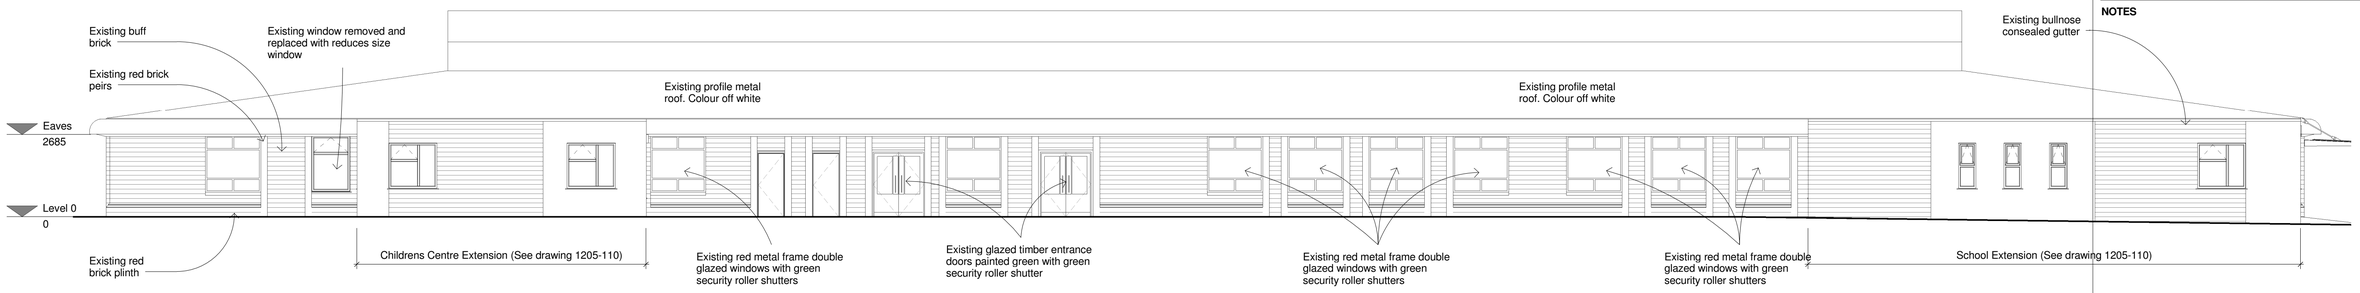

2 Proposed North Elevation
1 : 100

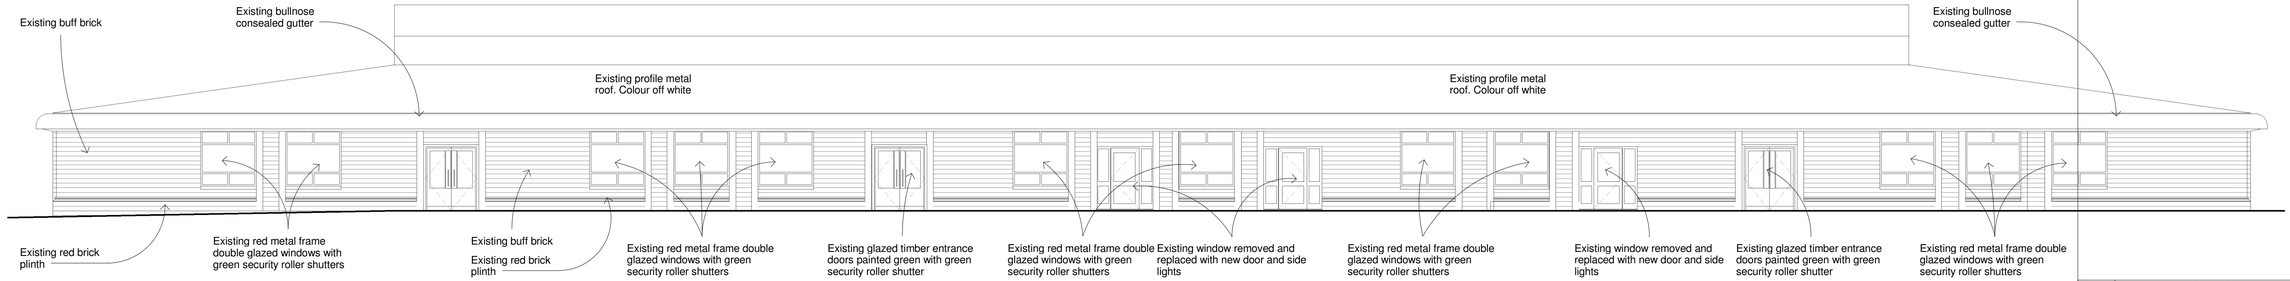

3 Proposed South Elevation
1 : 100

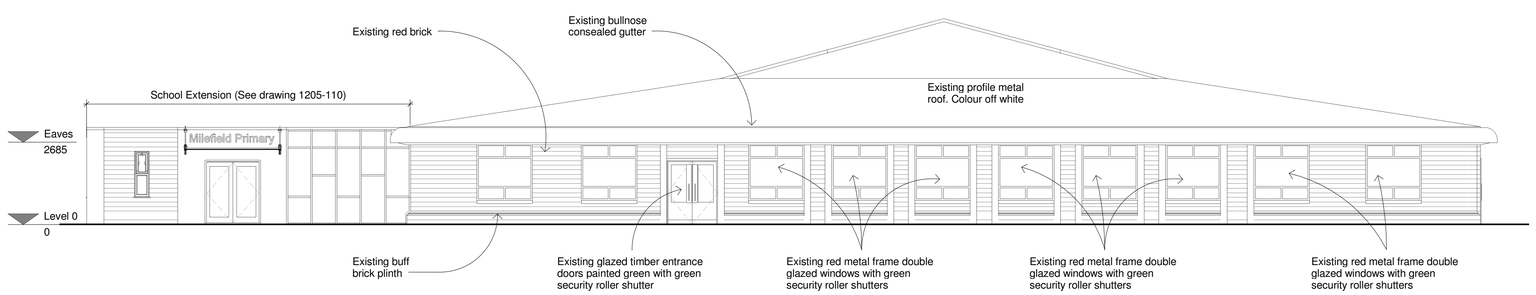

4 Proposed West Elevation
1 : 100

Responsibility is not accepted for others scaling from this drawing. Do not scale from this drawing use written dimensions only

0 50 ORIGINAL SIZE **A1**

KEY PLAN



This drawing is produced for use in this project only and may not be used for any other purpose. NPS Property Consultants Ltd accept no liability for the use of this drawing other than the purpose for which it was intended in connection with this project as recorded on the title block fields 'Purpose of Issue' and 'File Status Code'.
This drawing may not be reprduced in any form without prior written agreement
Crown Copyright & Database Rights (2014) Ordnance Survey (100022264)

NOTES

Revision Comment	Revision Description	Date

REV	DRAWN	DATE	CHECKED	DATE	APPROVED	DATE

NPS Barnsley LTD
Gateway Plaza, Sackville St, Barnsley, South Yorkshire, S70 2RD. TEL:01226 774605.
EMAIL: barnsley@nps.co.uk WEB: www.nps.co.uk

CLIENT
Education

PROJECT
Milefield Primary School Extension & Reorder

TITLE
Proposed Elevations

SCALE	DISCIPLINE	PROJECT NR
As indicated	Architecture	16-1-1205

FILE / DRAWING NAME	REV CODE
NPS-DR-A 105	

STATUS CODE	PURPOSE OF ISSUE	DRAWN
	PLANNING	Author

© COPYRIGHT NPS GROUP 15/11/2016 09:47:40