




Proposed South West Elevation

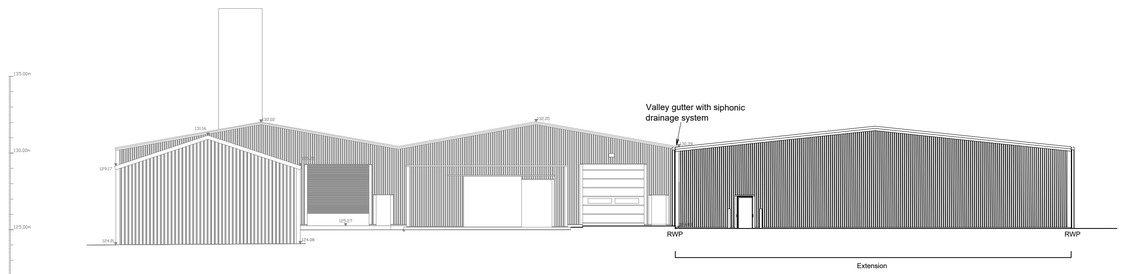

Proposed North West Elevation

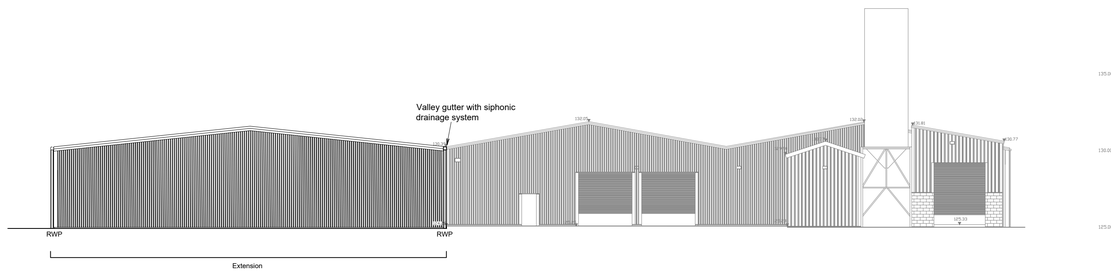

Proposed South East Elevation

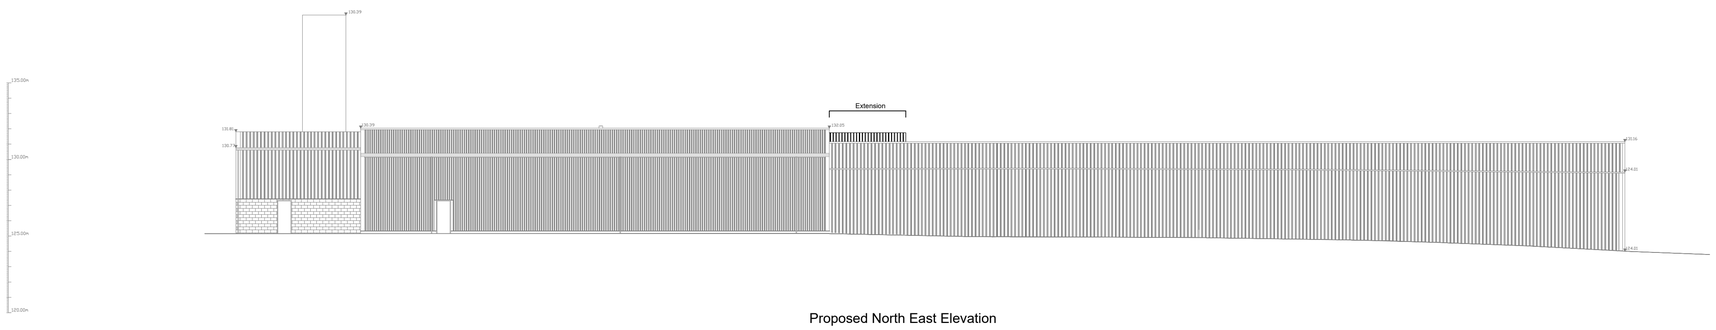

Proposed North East Elevation

Rev	Description	Drawn	Checked	Date
P2	Revised to suit client amendments	DLV		22.02.22
P1	First Issue	DLV	MR	17.02.22

Document Status :
S2

Purpose of Issue:
FOR INFORMATION

MARTIN WALSH ARCHITECTURAL

Firth Buildings, 99 - 103 Leeds Rd, Dewsbury, WF12 7BU t: 01924 464342
e: info@martinwalsh.co.uk w: www.martinwalsh.co.uk

Project
Proposed Band Seal Factory Extension at
Naylor Drainage, Clough Green, Cawthorne, Barnsley, S75 4AD

Title
Proposed Building Elevations

Client
Naylor Drainage Ltd

MWA Project Ref	Scale	Original Paper Size	Paper Orientation	Drawn
6449	1:200	@A1	Landscape	DLV

File Identifier

Project	Originator	Volume	Level	Type	Role	Number	Revision
NDCG -	MWA -	XX -	XX -	DR -	A -	0005	P2

Copyright © 2022 Martin Walsh Architectural. All Rights Reserved.
Martin Walsh Architectural is the trading name of Martin Walsh Architectural Limited. Registered in England Number 4496049