
1:100 Scale

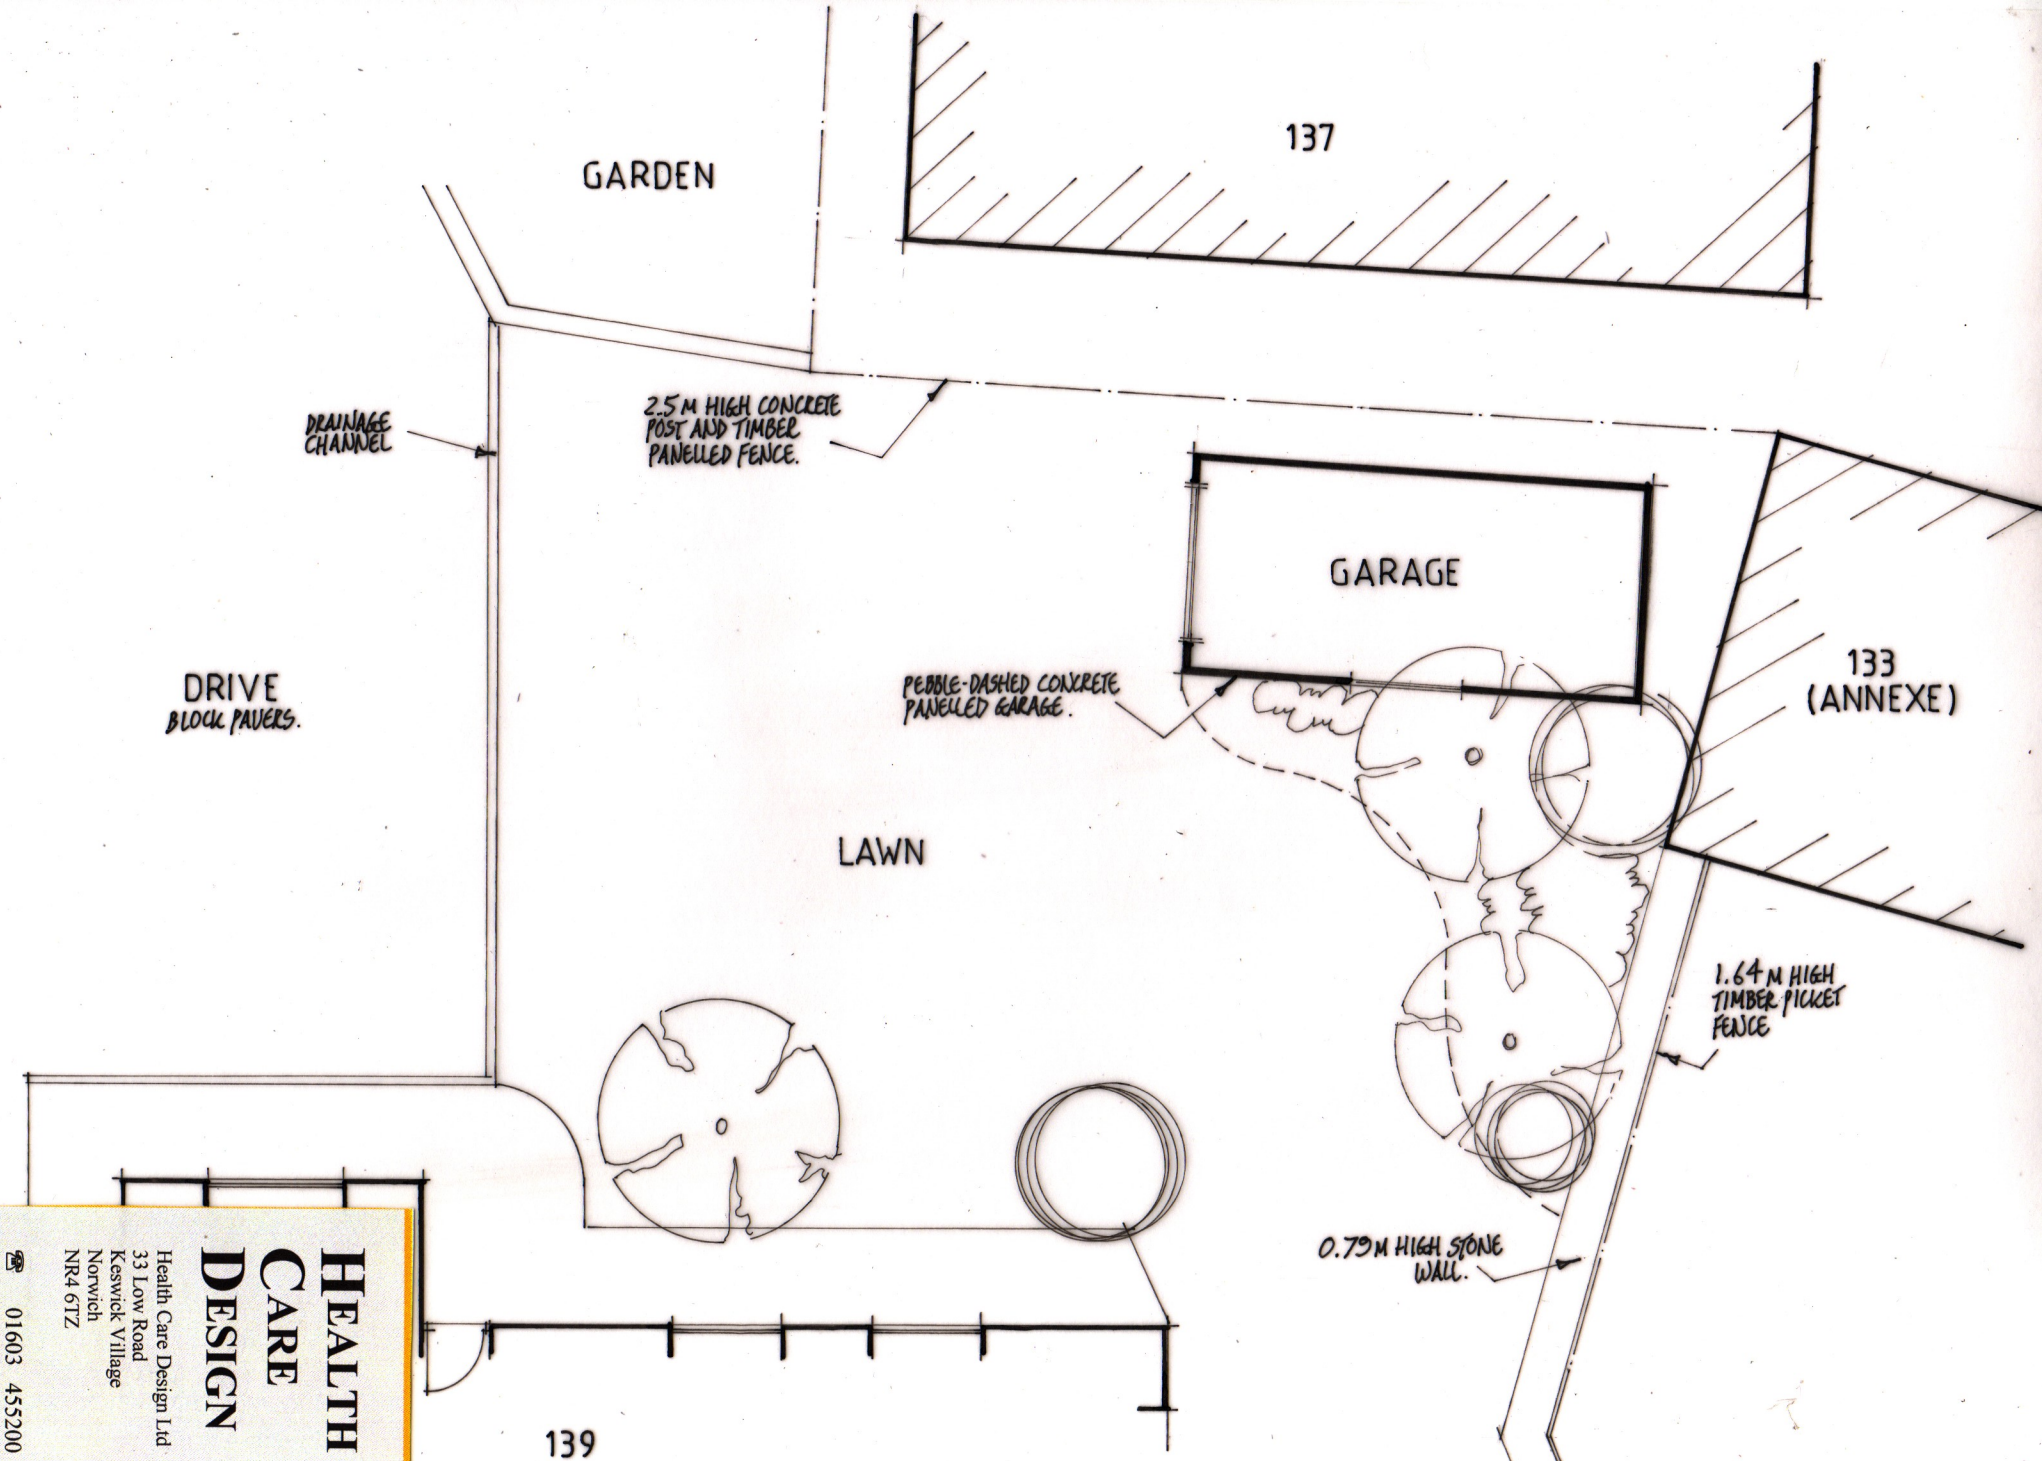

Dwg no. 732A/01

HEALTH CARE DESIGN
Health Care Design Ltd
33 Low Road
Keswick Village
Norwich
NR4 6TZ
Fax 01603 455200
01603 454343
e-mail hcd@btconnect.com

139, Churchfield Lane, Kexborough Existing Part Site Plan