



FRONT ELEVATION

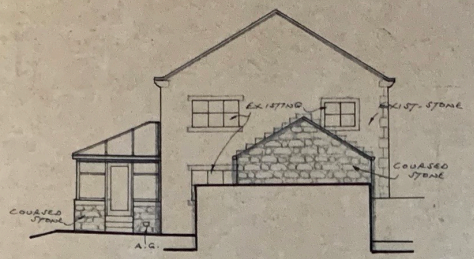

SIDE ELEVATION

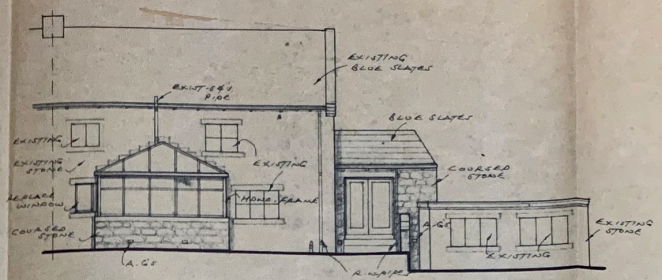


REAR ELEVATION


DARNSLEY
Metropolitan Borough
APPROVED TOWN PLANNING
27 FEB 2002

GENERAL NOTES:-

— NEW DRAINS TO BE 100 DIA. VITR. CLAY WITH MIN. FALL 1/40.
— ANY DRAIN PASSING UNDER EXTENSION TO BE ENCASED WITH 150 CONC. & WHERE DRAIN PASSES UNDER WALL FORM 'RINGE' OVER WITH CONC. LINTELS & TAKE FOUNDATION DOWN TO INVERT LEVEL.
— RAINWATER PIPES TO BE 75 DIA. UNO BACK-INLET GULLIES.
— NEW EXT. WALLS TO CONSIST 150 STONE, 50 CAVITY & 100L.A. BLOCKWK INT.
— OPENINGS IN EXT. WALL TO HAVE R.C. LINTELS (STONE-FACED EXT.)
— ALL NEW EXPOSED HEADS, REVEALS & CILLS TO HAVE 2.000 GAUGE DPC.
— NEW WINDOWS TO BE DOUBLE GLAZED.
— NEW STAIRS TO BE TIMBER, MIN. 800 WIDE BETW. HANDRAILS WITH 225 GOING, MIN. 50 RISE AT WINDERS, 200 RISERS, HANDRAIL 900A BOVE NOSING, BALUSTRADE 1M HIGH AT LANDING, WITH MAX. 100MM GAPS BETW. BALUSTERS.
— WHERE NEW ROOFS ABUT EXISTING WALLS INSERT 'TRAY' D.P.C. & LEAD FLASHINGS.

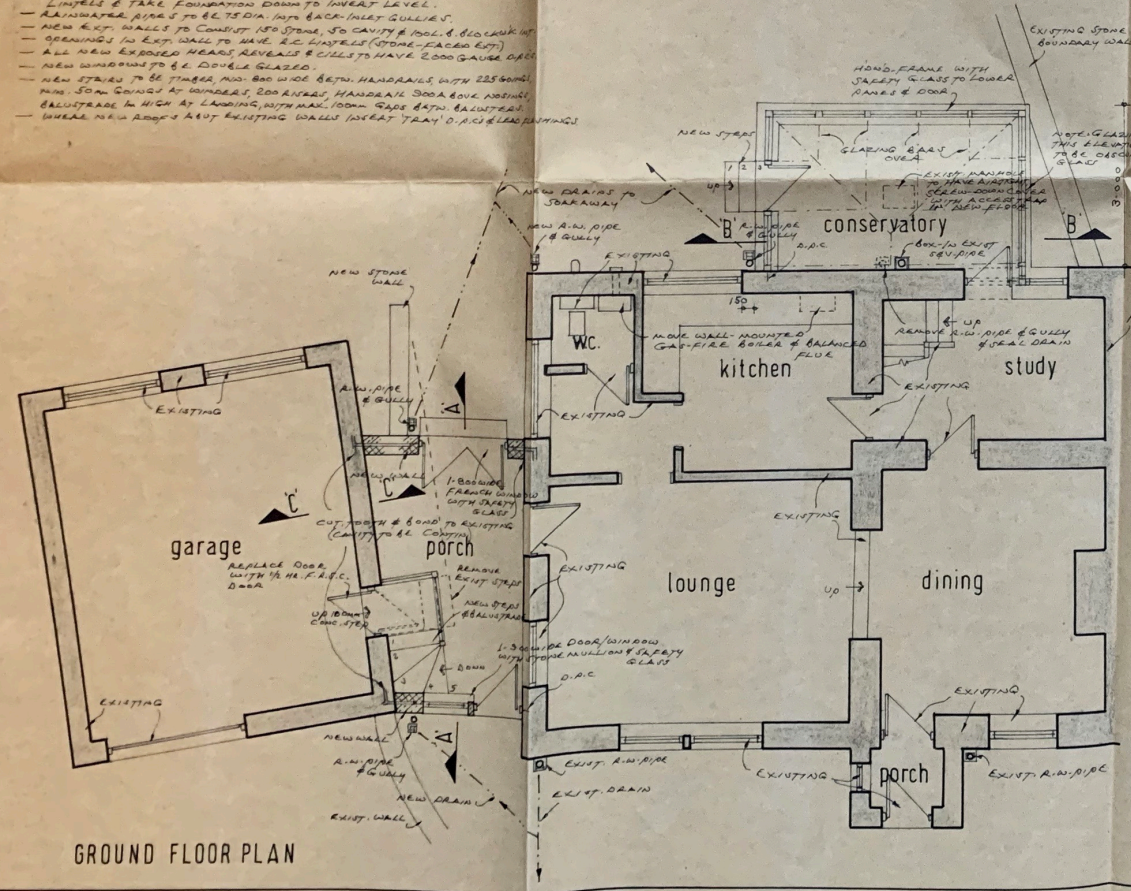


GROUND FLOOR PLAN

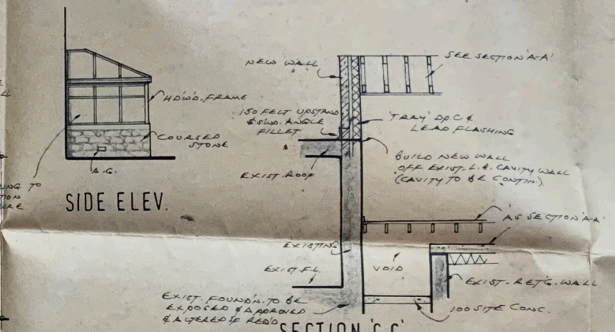

SECTION 'C-C'



LOCATION PLAN

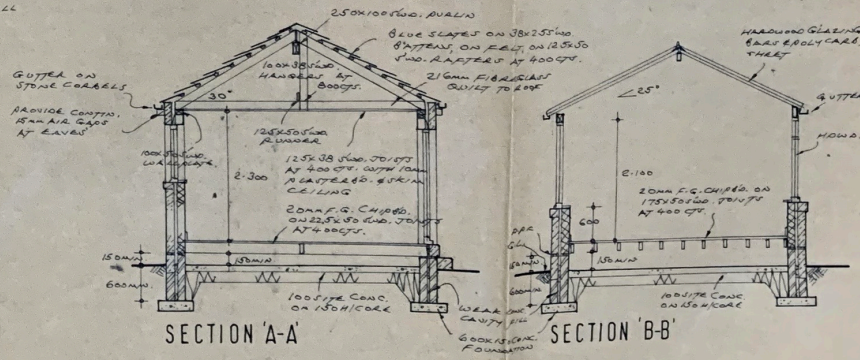

SECTION 'A-A'

SECTION 'B-B'

PROPOSED EXTENSIONS AT 'BANK HOUSE COTTAGE', 4 HILLSIDE LANE, THURLSTONE, FOR MR. J.A. TIDBALL.

date: 15.1.02 scale: 1:50, 1:100, 1:2500.

drawn: D. Revitt M.C.I.O.B.