



Proposed Front Elevation
Scale 1:200




Proposed Rear Elevation
Scale 1:200

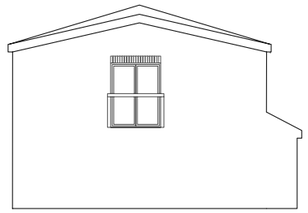


Proposed LH Side Elevation to woodland
Scale 1:200

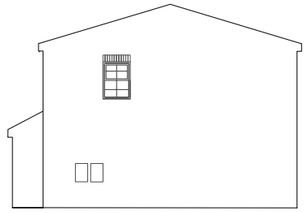

Proposed RH Side Elevation to neighbouring property(no change)
Scale 1:200

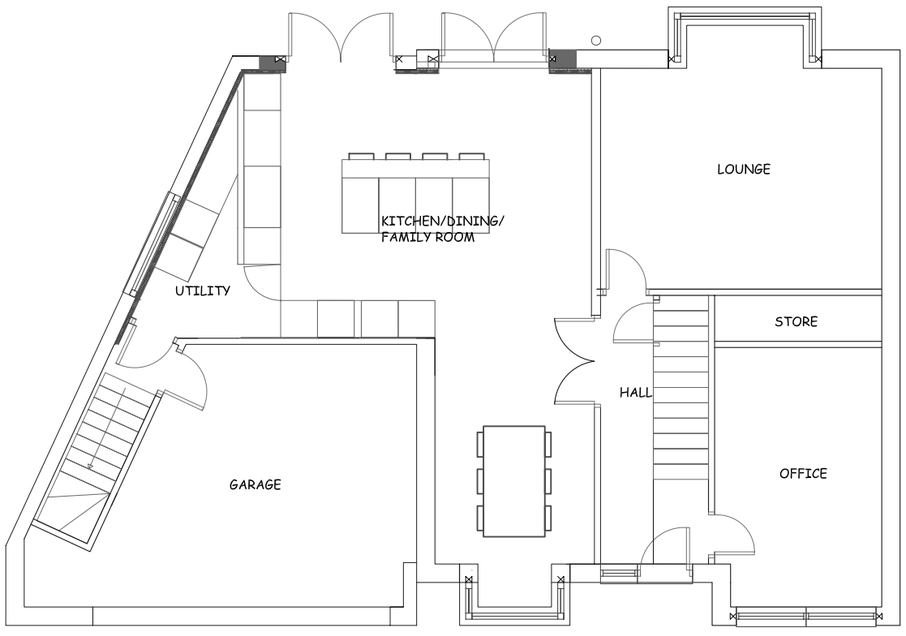

Proposed Ground FLoor Plan
Scale 1:100

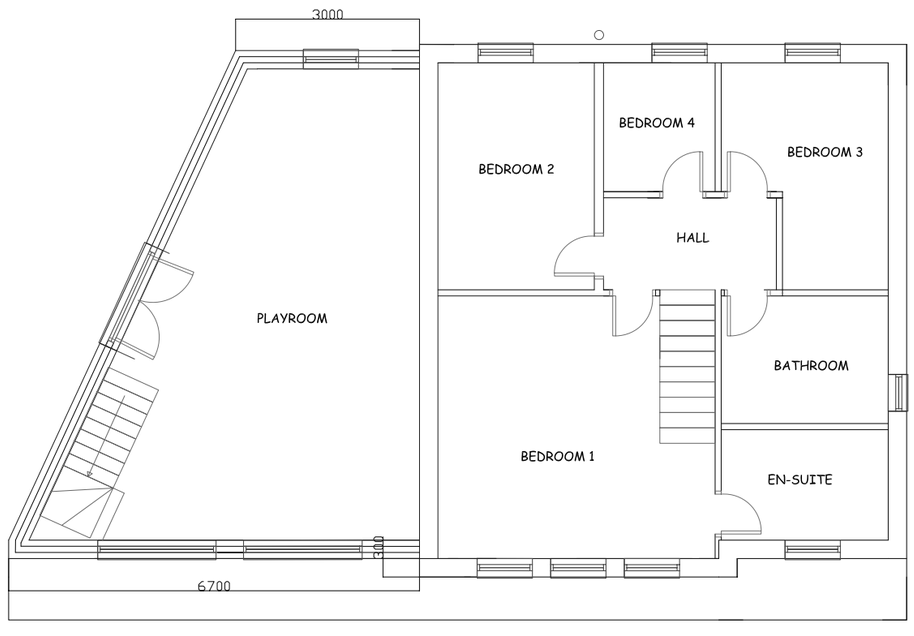

Proposed First Floor Plan
Scale 1:100

SITE
12 Low Pastures Close - Proposed first floor Extension to side

CLIENT
Mr & Mrs Frudd

DRAWING TITLE
Proposed Plans and Elevations

DRAWING NO.	SCALE	DATE	REVISION
49 .03	1:50@A3	21.04.2024	/