
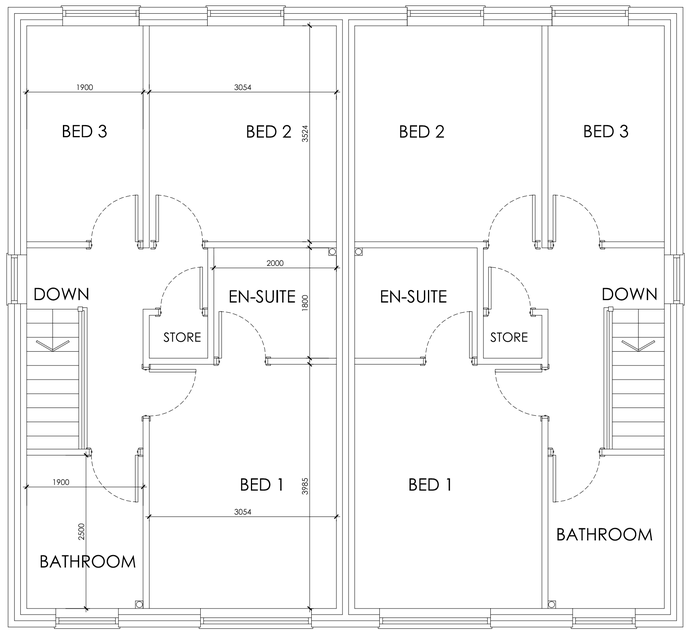


Second Floor Plan

scale 1:50

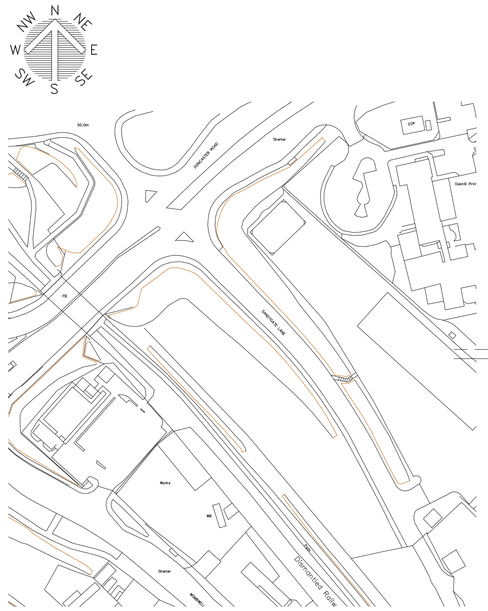


Location Plan

scale 1:1250



Front Elevation

scale 1:100

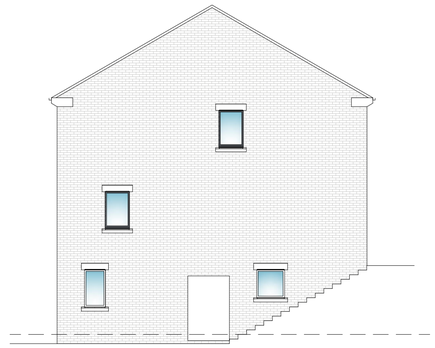


Side Elevation

scale 1:100




Rear Elevation

scale 1:100

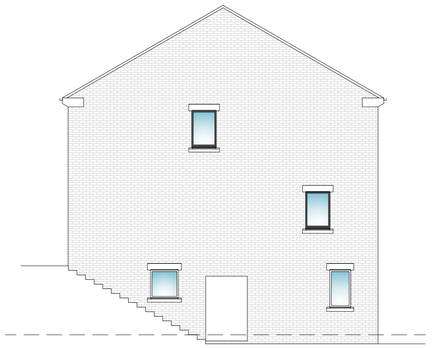


Side Elevation

scale 1:100

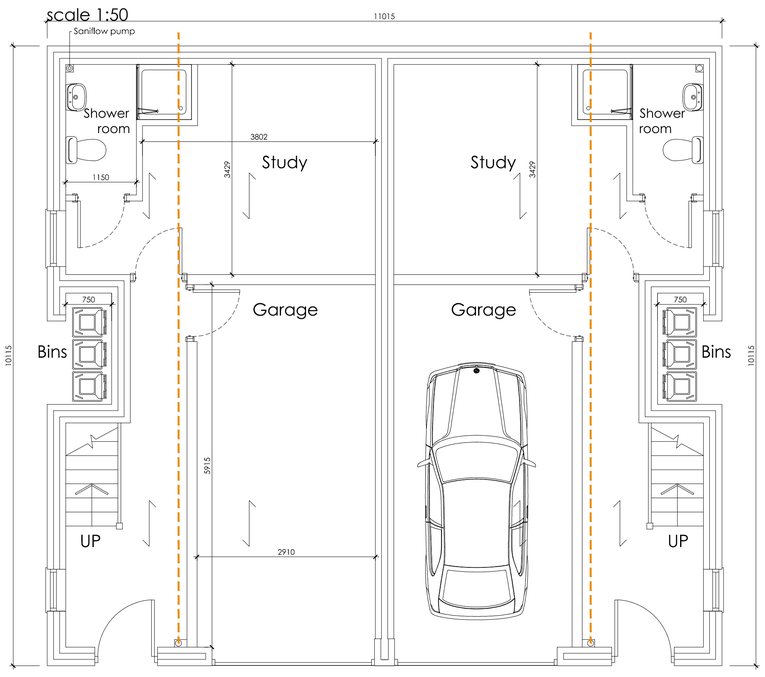

Ground Floor Plan

scale 1:50

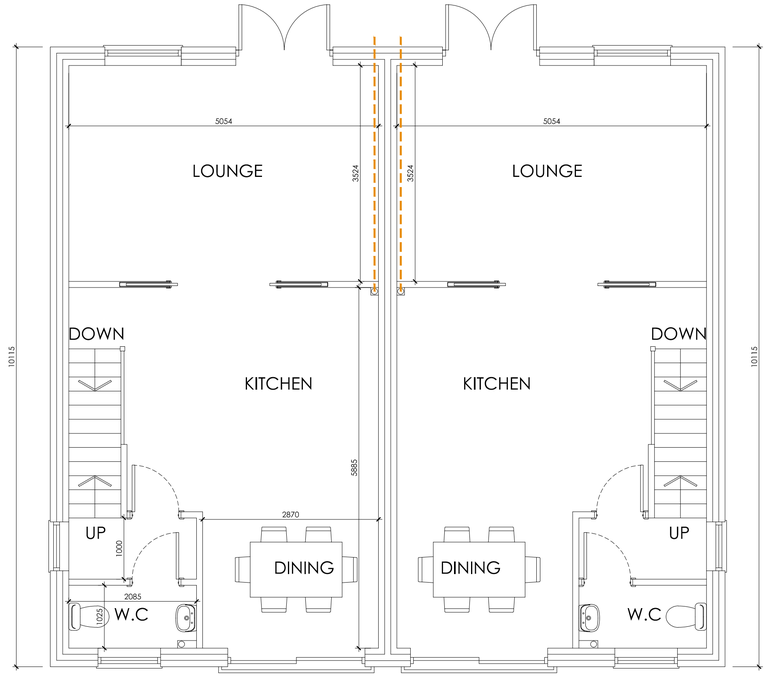

First Floor Plan

scale 1:50

Block Type A

White Agus PARTNERSHIP
8 MORSTON BUSINESS PARK, WHALEY ROAD, BARUGH GREEN, BARNSLEY. S75 1HQ
Phone: 01226 208482
Fax: 01226 283030
Email: info@whiteaguspartnership.co.uk
Web: www.whiteaguspartnership.co.uk
ARCHITECTURAL SERVICES AND SURVEYORS

Project. RESIDENTIAL DEVELOPMENT AT SANDYGATE LANE, ARDSLEY BARNSLEY, S71 5AW	Client. BLACKSTONE DEVELOPMENTS LTD
Drawing Title. TOWNHOUSES	Date. JULY 2017 / Scale. 1:50 @ A1
	Ref. 16-195 / Dwg. No. 10 / Rev. F

Date	Suffix	Description
10/11/2017	A	REVISED TO CLIENTS REQUIREMENTS
22/11/2017	B	CABLES ADDED & MATERIAL CHANGE
24/11/2017	C	DETAILS REVISED
04/04/2018	D	DRAINAGE DETAILS ADDED
23/08/2018	E	LOCATION PLAN ADDED
03/09/2018	F	RED LINE REMOVED