

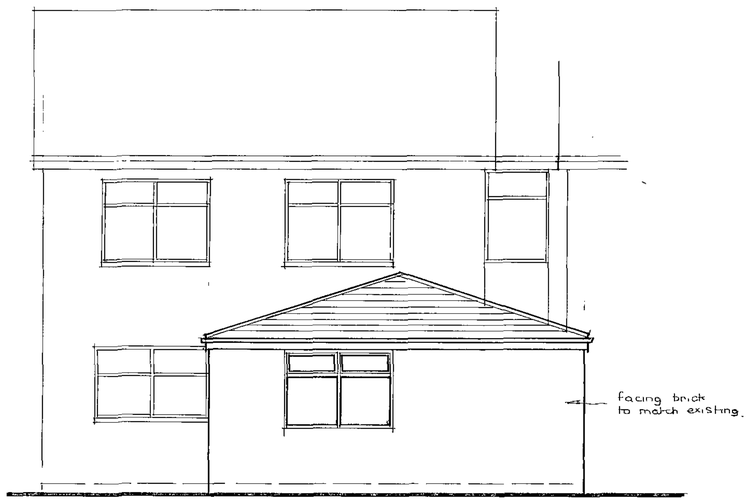



West Elevation

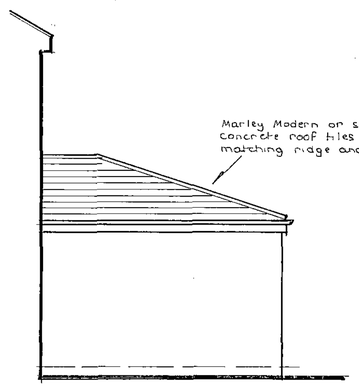

North Elevation

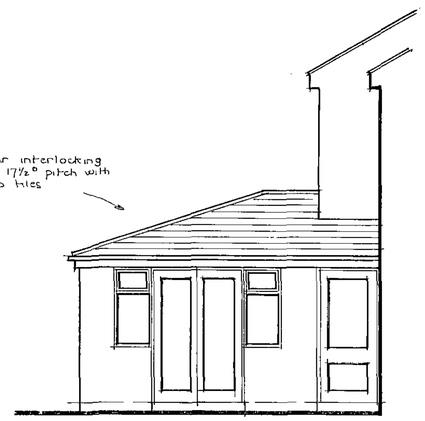

South Elevation

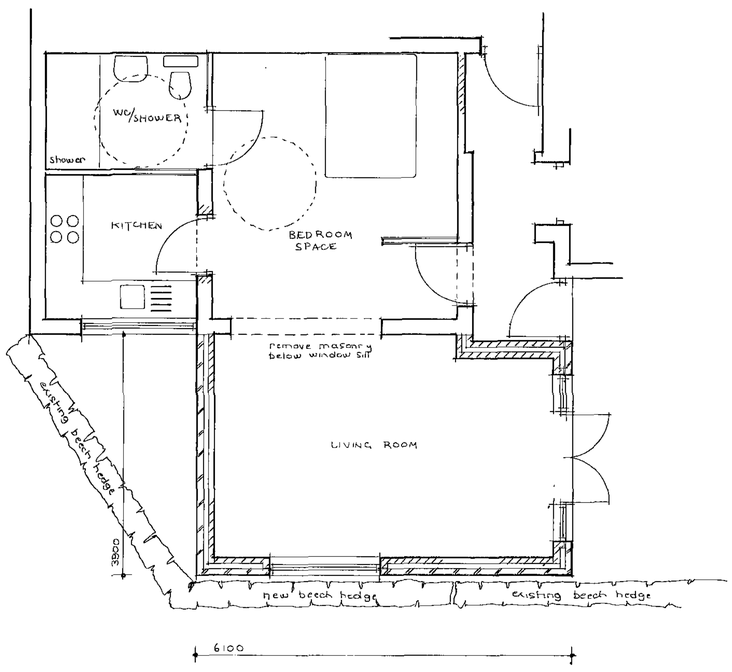

Proposed Extension and Alterations
at 43 John Street
Great Houghton
Barnsley
for Community Places

Farrar Bamforth Associates Ltd.

Chartered Architectural Technologists


51, Trinity Street, Huddersfield HD1 4DN
Tel. (01484) 424008 Fax. (01484) 512305
E-mail : design@farrarbamforth.co.uk
Website : www.farrarbamforth.co.uk

Drawn RGT

Date 15-09-2010

Scales 1:50

Drawing No. 10/C19/02 Rev.

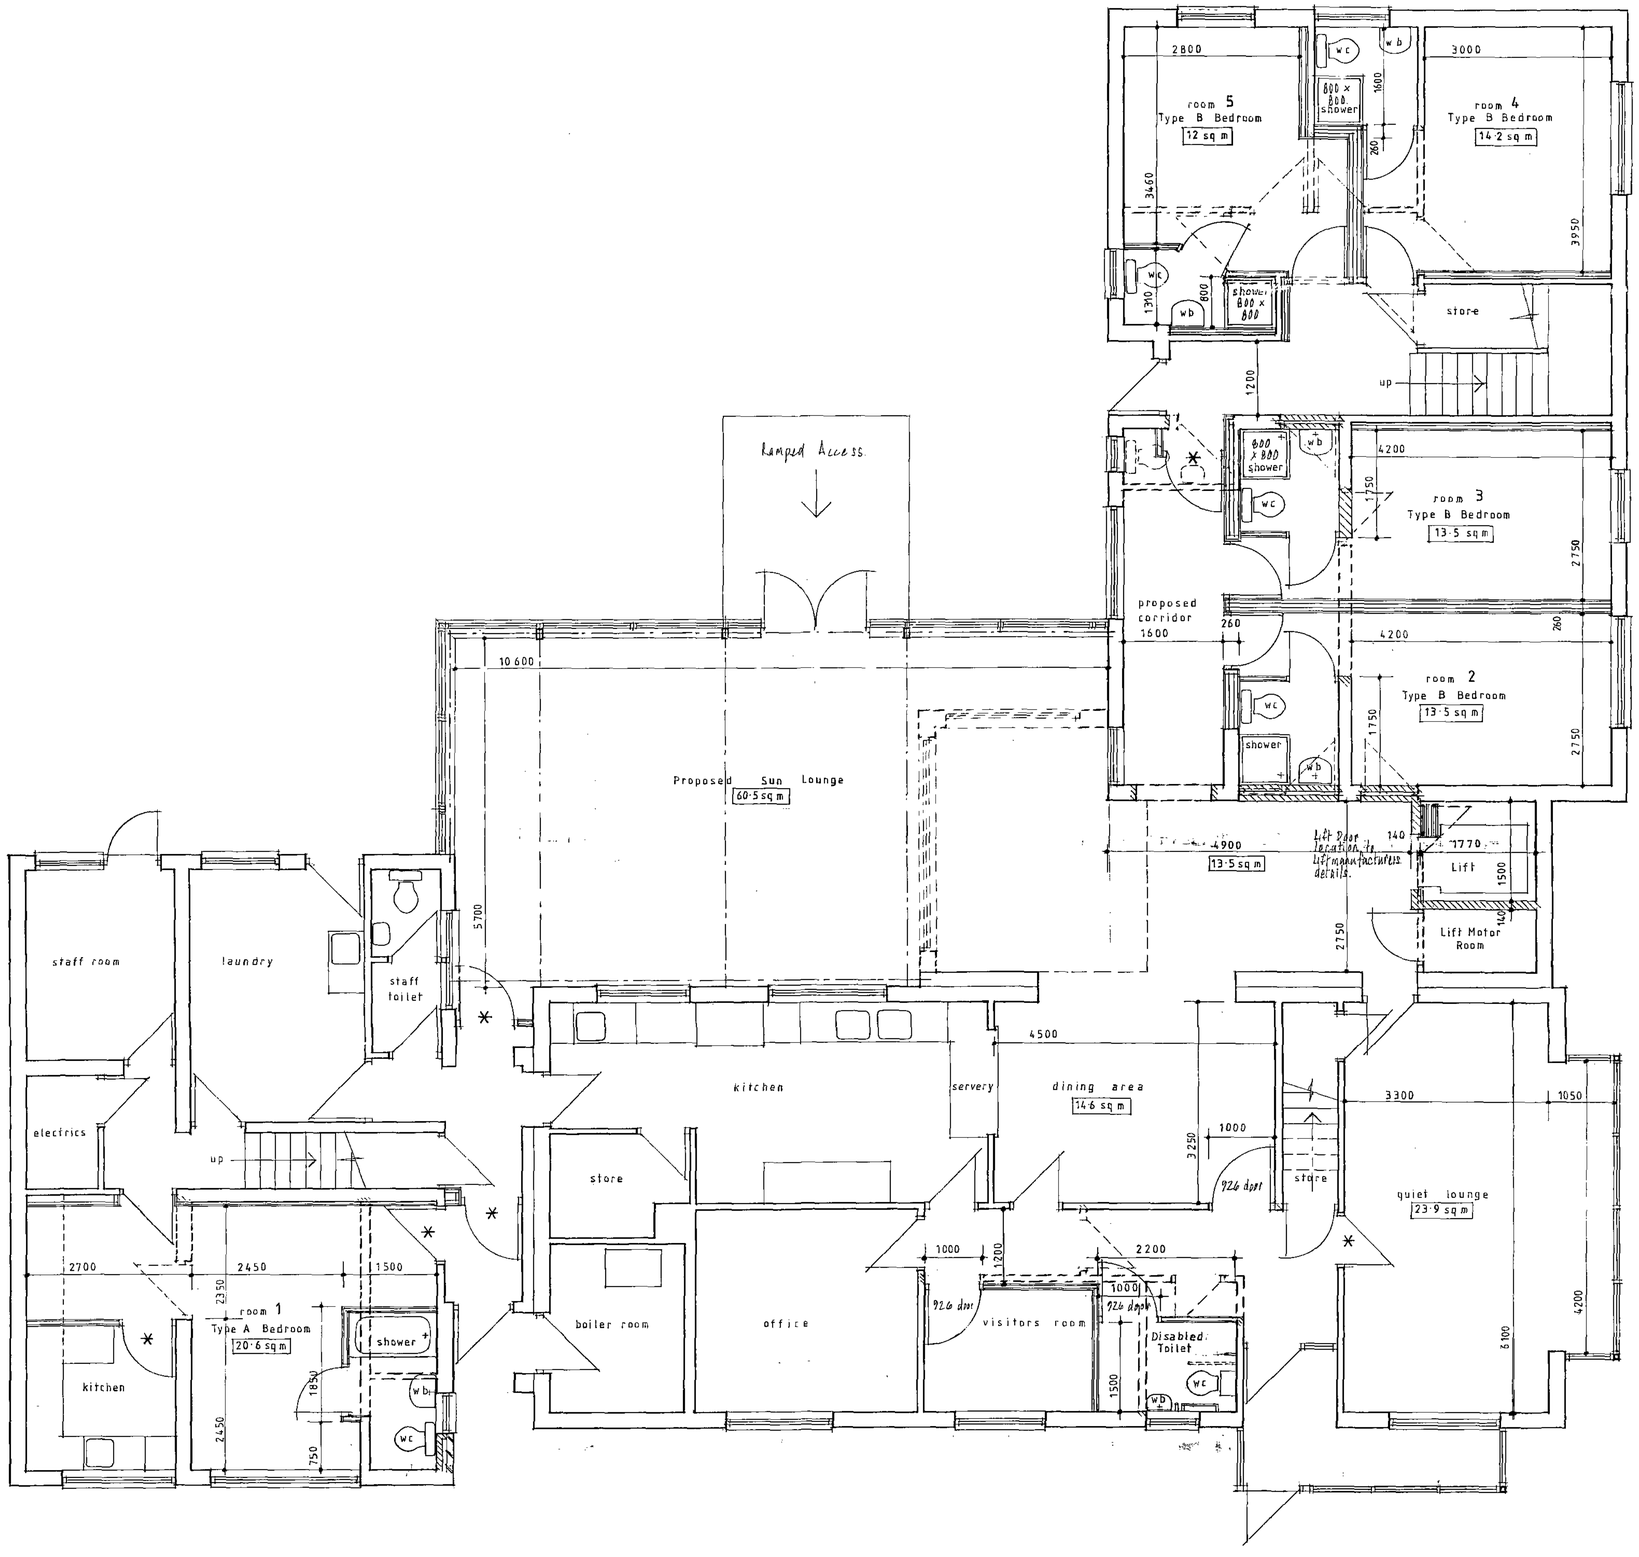

note
See drawing 04/DIEA/06 for Fire Prevention Installations.

* Doors marked thus to have min 800 mm clear access opening. Doors to be 864 (2'10") width. 6 no. doors this floor.

revisions

F Sun Lounge roof amended to Flat Velux rooflights omitted 27-4-05.
2 doors set back in revised opening to allow min 800 door width.
E main access doors to be min 800 clear width 15-3-05.
Shower room to Room 8 amended.
D Visitors room amended & Disabled Toilet added 10-3-05.
C Additional Dimensions to Shower Rooms & Lift shaft. 9-3-05.
Lift amended.
Shower room to Room 5 amended.
B Dimensions & Room Areas added 9-2-05.
A Minor Amendments to Sun Lounge & Type A Bedroom 1-2-05.

Proposed Conversion
of 43 John Street
Great Houghton
Barnsley


Ground Floor Plan
AS EXISTING

Farrar Bamforth Associates Ltd.
Architectural & Building Consultants
51, Trinity Street, Huddersfield HD1 4DN
Tel. (01484) 424008 Fax. (01484) 512305
E-mail : design@farrarbamforth.co.uk
Website : www.farrarbamforth.co.uk

Drawn E B
Date
Scales 1 : 50
Drawing No. 10/C19/03




NORTH ELEVATION

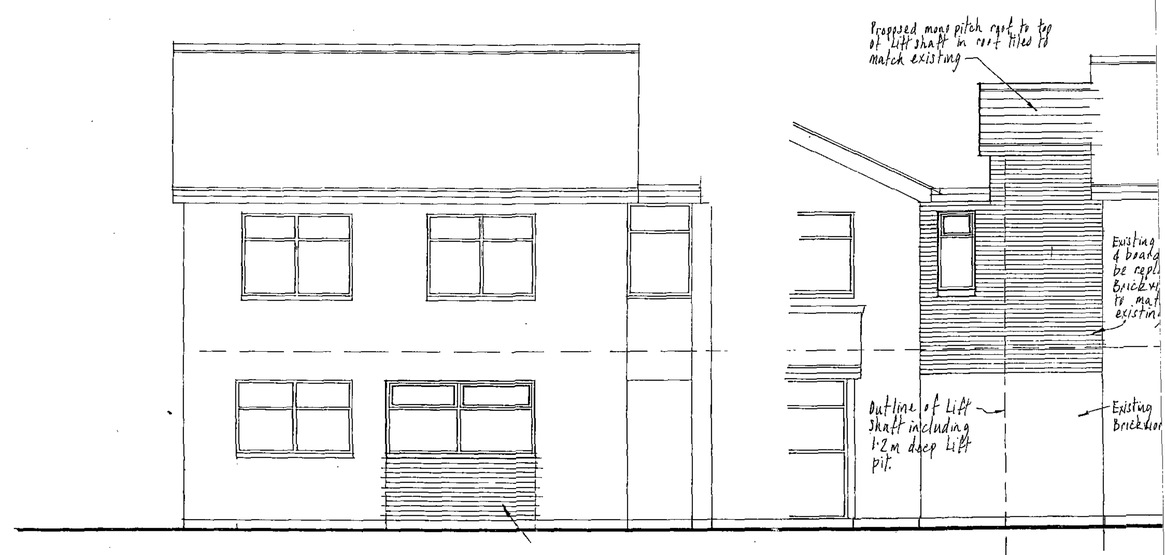

WEST ELEVATION

SOUTH ELEVATION

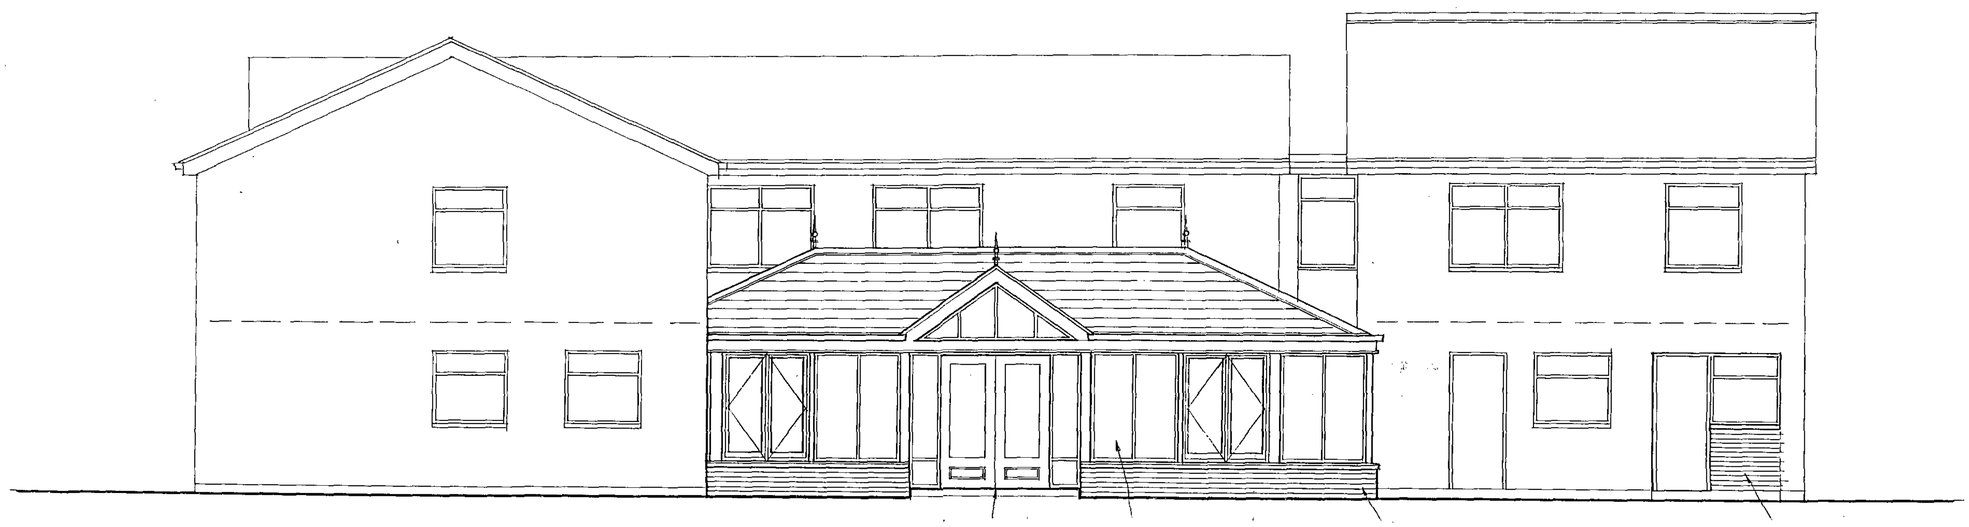

EAST ELEVATION

A Elevation to Lift Shaft added revisions 11-2-05.

Proposed Conversion
of 43 John Street
Great Houghton
Barnsley

Elevations
AS EXISTING

Farrar Bamforth Associates Ltd
Architectural & Building Consultants
51, Trinity Street, Huddersfield HD1 4DN
Tel. (01484) 424008 Fax. (01484) 512305
E-mail : design@farrarbamforth.co.uk
Website : www.farrarbamforth.co.uk

Drawn	E B
Date	1 - 2 - 05
Scales	1 : 50
Drawing No.	10/C19/04