
V 1.0

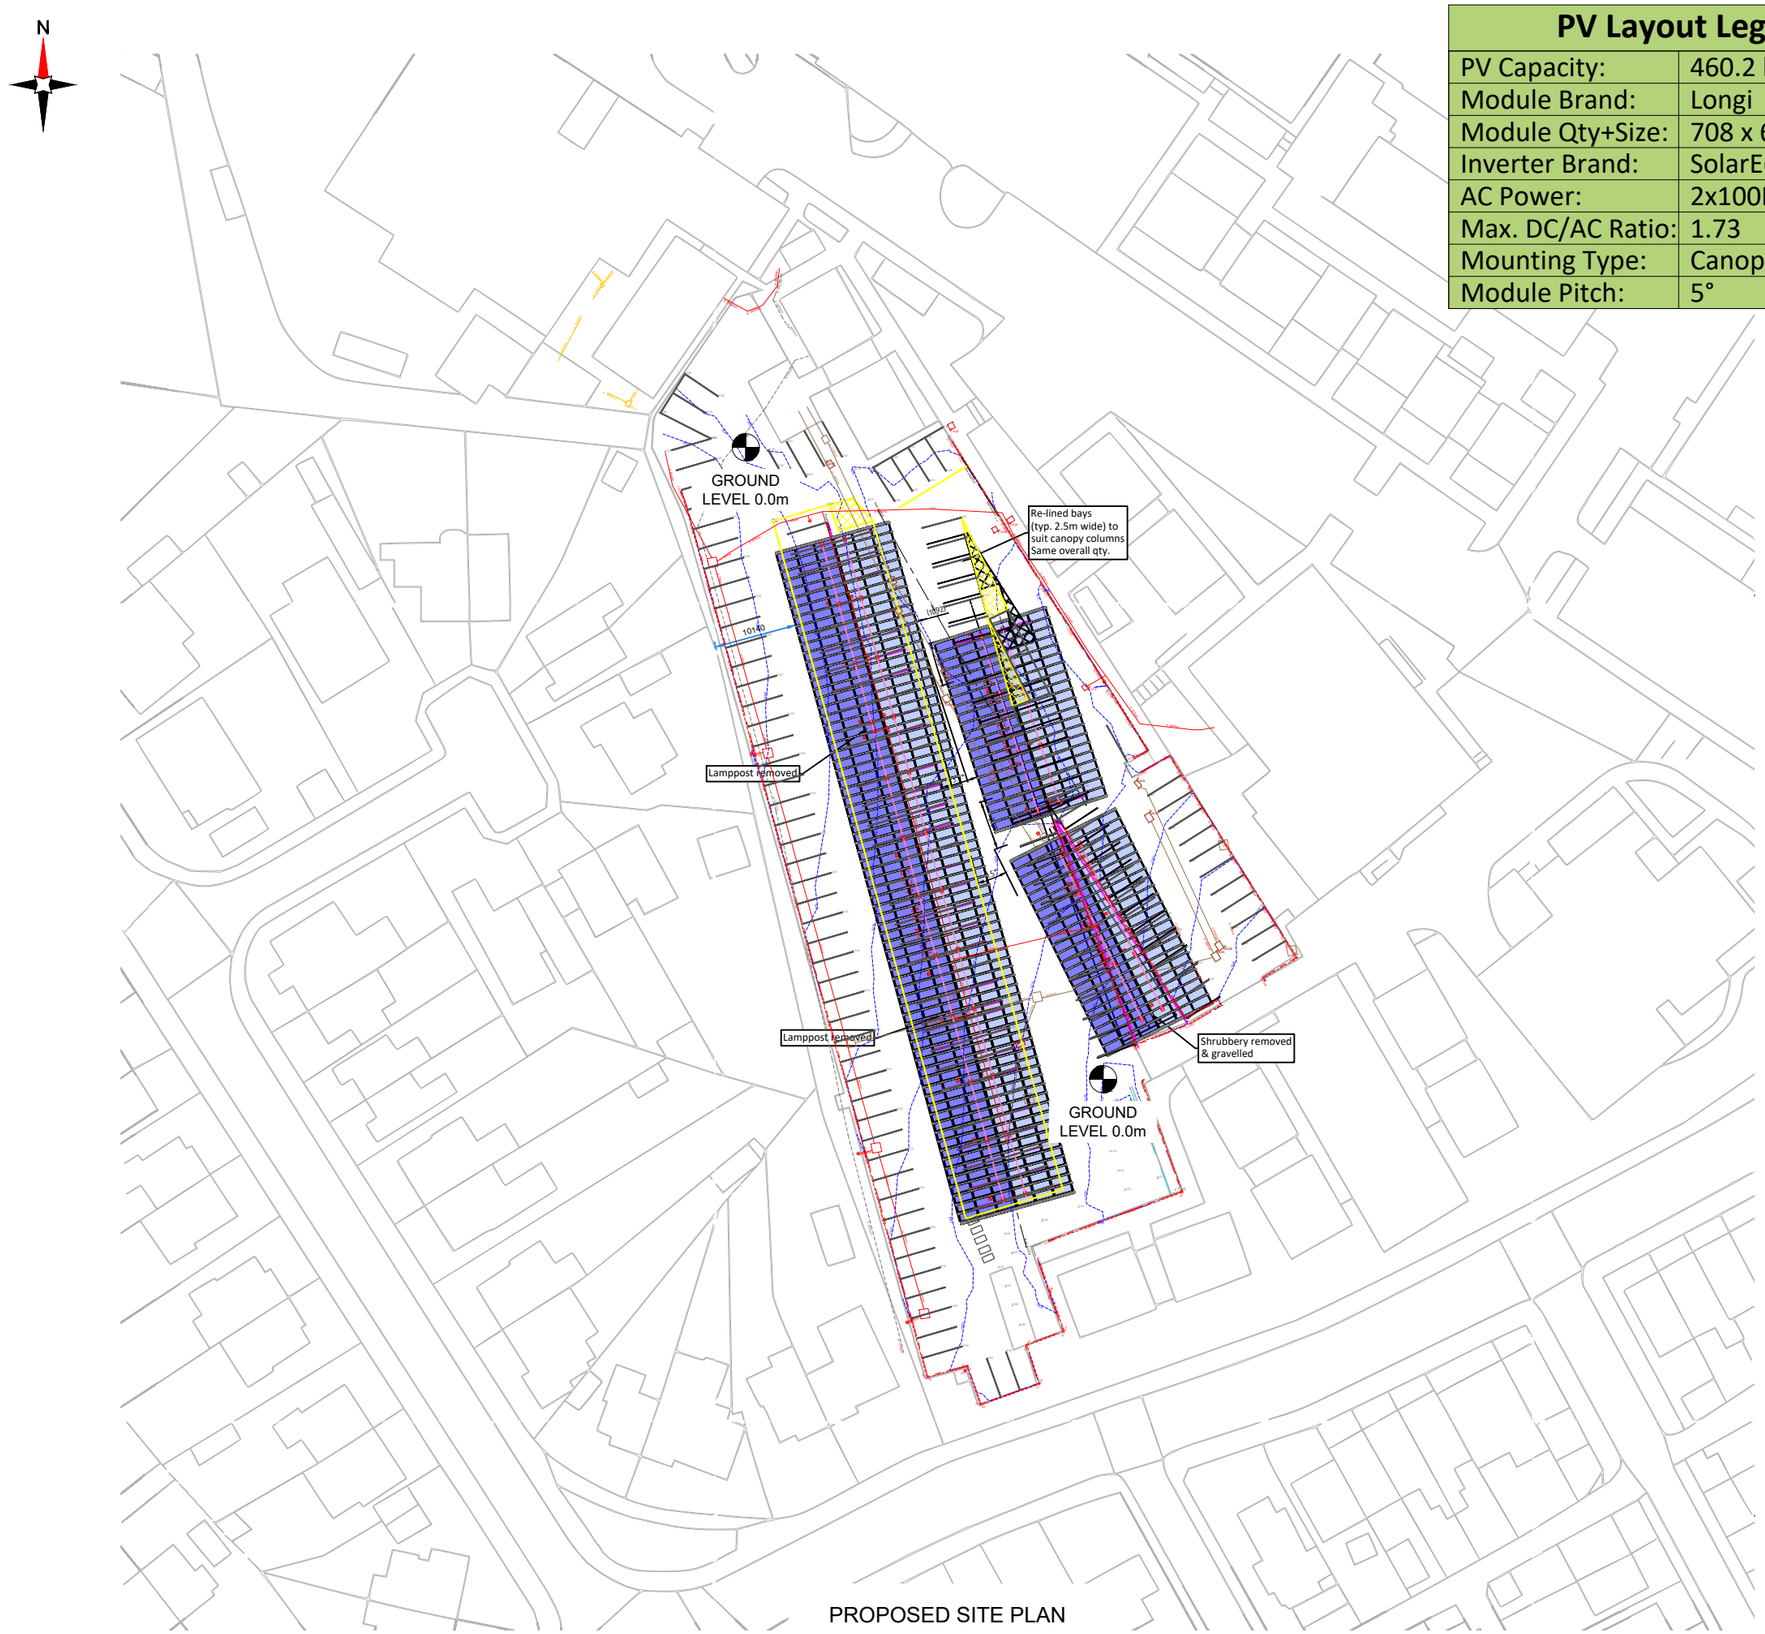

PROPOSED SITE PLAN

0 1:750 10m 20m 30

PV Layout Legend	
PV Capacity:	460.2 kWp
Module Brand:	Longi
Module Qty+Size:	708 x 650Wp
Inverter Brand:	SolarEdge
AC Power:	2x100K, 1x66K
Max. DC/AC Ratio:	1.73
Mounting Type:	Canopy
Module Pitch:	5°

NOTES:

1. ALL DIMENSIONS IN MM UNLESS OTHERWISE NOTED.

Company:	Project:	Purpose of Issue:	Issue:
CUSTOM SOLAR	Project	Planning	C

Date:	05/11/2026
Drawn:	A.Marquez
Checked:	Ed.Salkilld
Approved:	CS DA

Revision / Upgrade Description: Third Issue: Solar panels relocated

Company:	Project:	Purpose of Issue:	Issue:
CUSTOM SOLAR	Project	Planning	B

Date:	04/11/2026
Drawn:	A.Marquez
Checked:	Ed.Salkilld
Approved:	CS DA

Revision / Upgrade Description: Second Issue: Plan view modified

Company:	Project:	Purpose of Issue:	Issue:
CUSTOM SOLAR	Project	Planning	A

Date:	18/09/2026
Drawn:	A.Marquez
Checked:	Ed.Salkilld
Approved:	CS DA

Revision / Upgrade Description: First Issue

CUSTOM SOLAR

CUSTOM SOLAR | part of mitie power & grid

Custom Solar Ltd
Sunbeam House
Broombank Road
Chesterfield, S41 9QJ

T: 01246 488488
www.customsolar.co.uk
sales@customsolar.co.uk

Site Name: CS - BARNSLEY HOSPITAL

Address: Barnsley Hospital, Gawber Rd, Barnsley, S75 2EP

Title: 150 PROPOSED SITE PLAN

Project: PROJECT

Purpose of Issue: PLANNING

Master Drawing Register No: CS - Barnsley Hospital_GA

Issue: C

v1.0

100mm 50mm 10mm

Document Uncontrolled When Printed

ISO A3 Landscape