
Revision	Date
A -	18-08-17

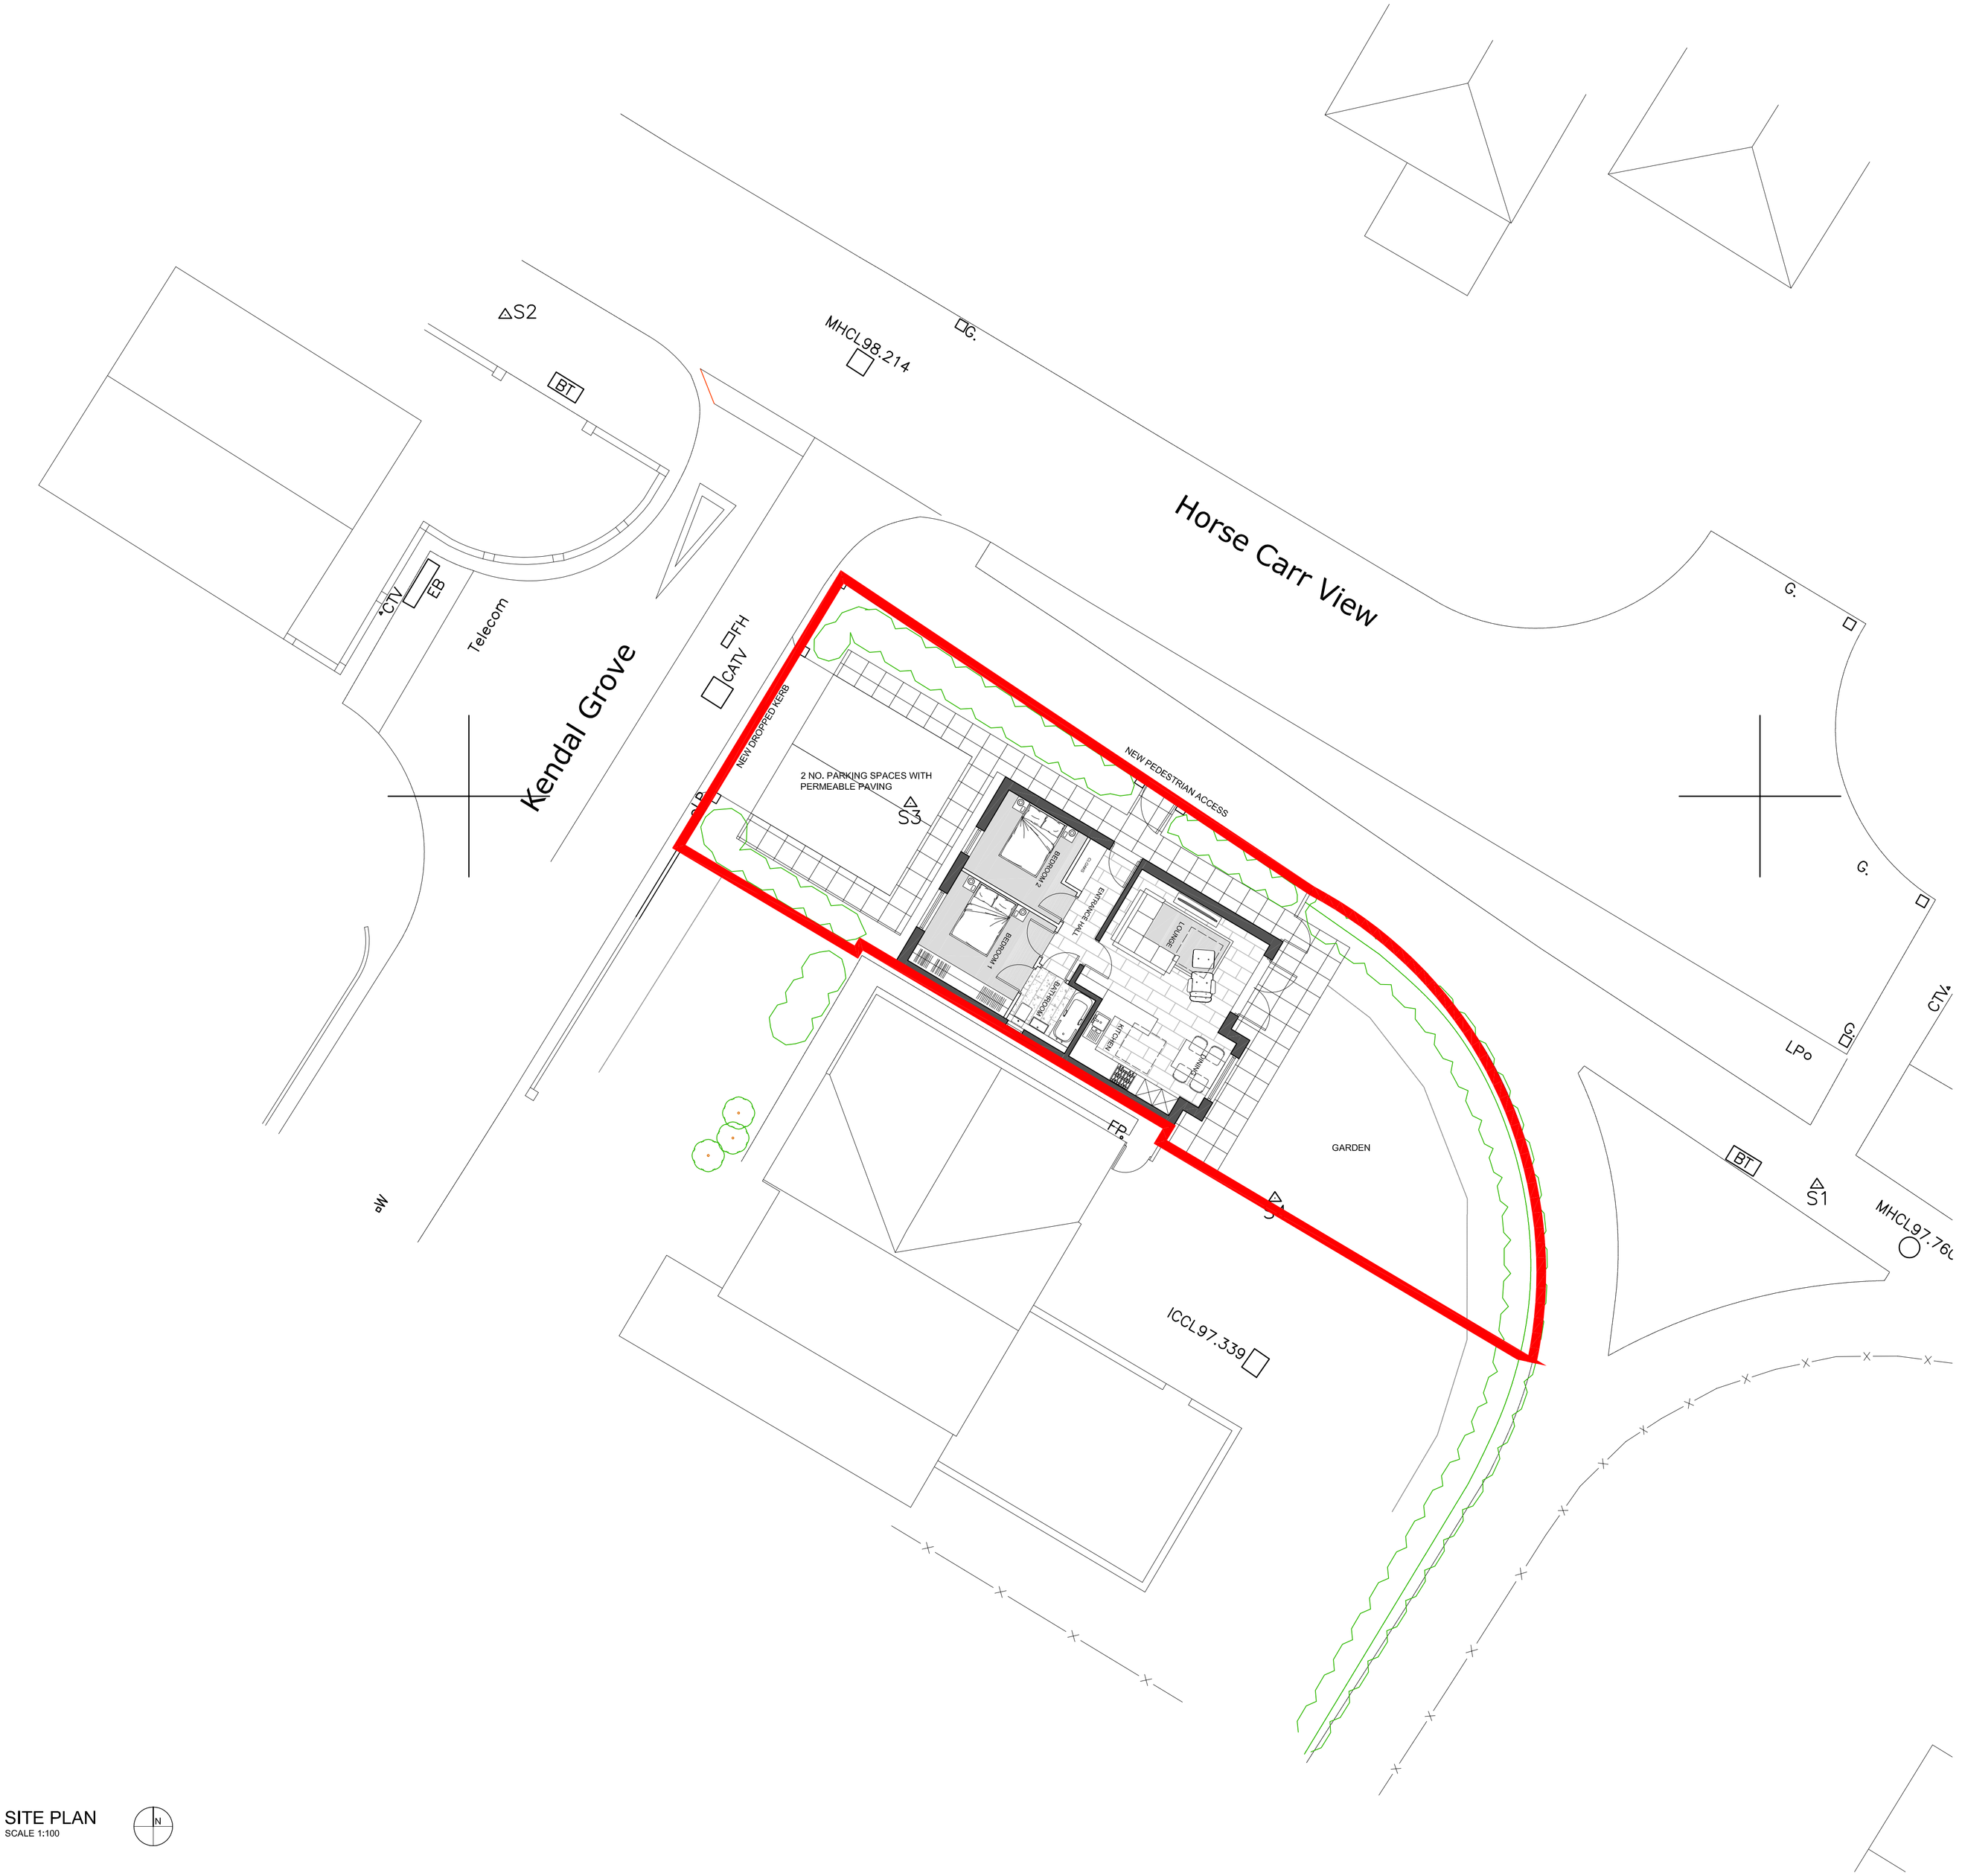

SITE PLAN
SCALE 1:100



SITE LOCATION PLAN
SCALE 1:1250

CODA Bespoke
Sheffield - Manchester
www.codastudios.co.uk
0114 2794931
hello@codastudios.co.uk

Whitshaw Builders Ltd.	Client
Kendal Grove	Job
Proposed Site & Location Plan	Title

DRAWN	CHECKED	DATE	SCALE	
AH	-	08-2017	A3 ISSUE:	A1 ISSUE:
			-	AS SHOWN

REVISION	DRAWING STATUS	DRAWING NUMBER
A	PLANNING	WB-KD-001

© COPYRIGHT EXISTS ON THE DESIGNS AND INFORMATION SHOWN ON THIS DRAWING
The Contractor must verify all dimensions on site before making shop drawings or commencing work of any kind. No dimensions to be scaled from this drawing. Architect to be notified of any discrepancies in dimensions immediately.