


Location Plan

Scale 1:1000

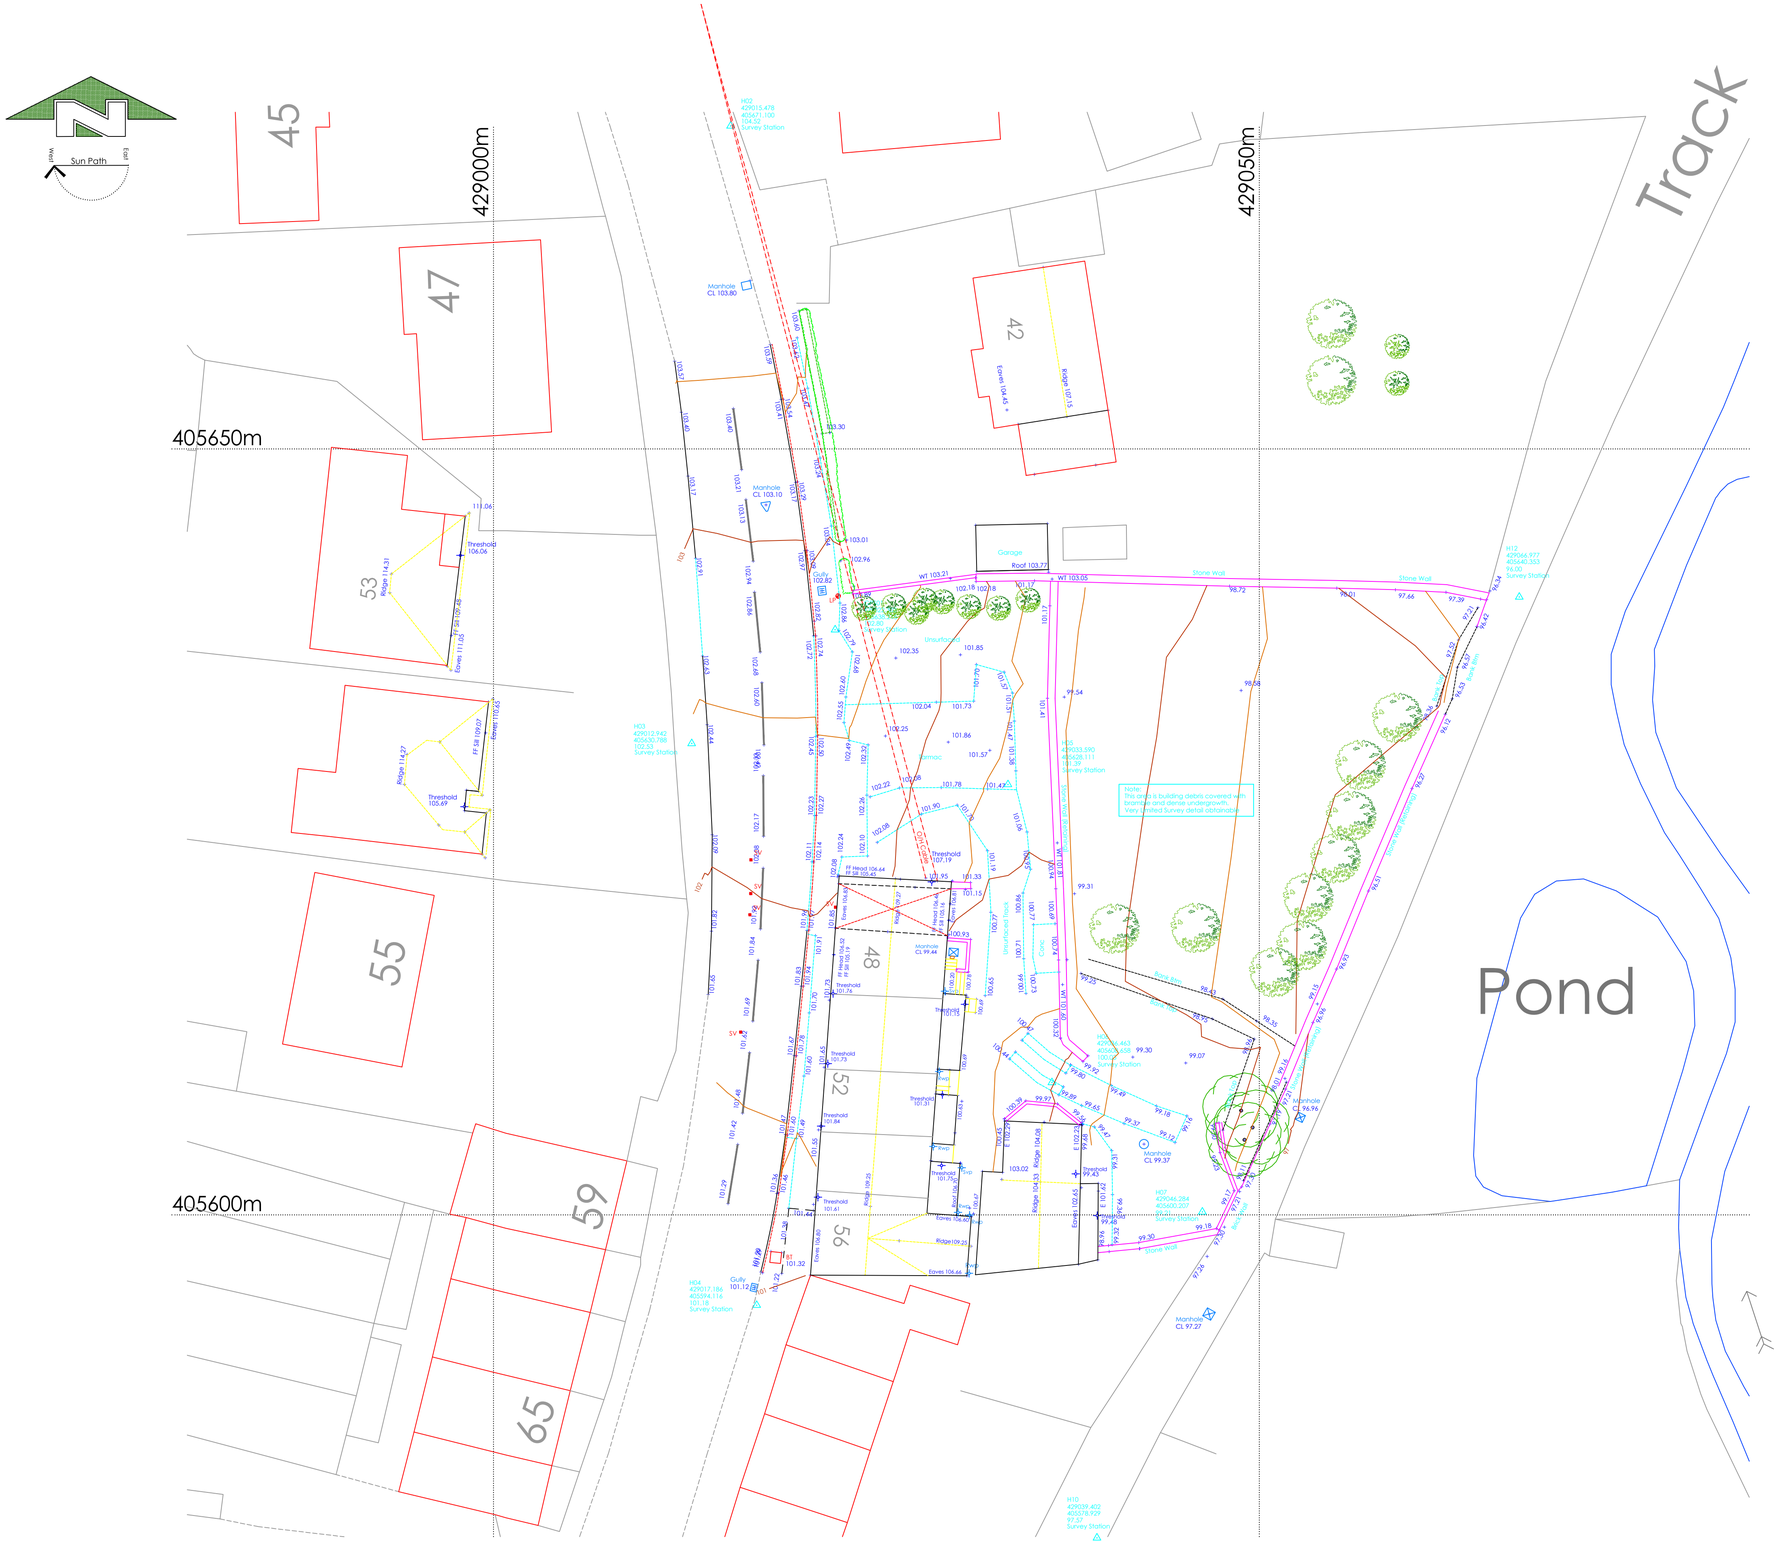

Ordnance Survey (c) Crown Copyright 2014.
All rights reserved. Licence number 100022432

Control & Datum Information

Grid Orientation:

Survey related to Ordnance Survey "OSGB36" at control point GPS01 realtime correction received via Leica Geosystems "Smart Net" service.

Level Datum:

OS Orthometric hts

Survey Control Co-ordinates

Reference	East	North	Elevation	Description
GPS01	429022.303	405638.215	102.80	Survey Station
H02	429015.478	405671.100	104.52	Survey Station
H03	429012.942	405630.788	102.33	Survey Station
H04	429017.186	405594.116	101.18	Survey Station
H05	429033.590	405628.111	101.39	Survey Station
H06	429036.463	405608.658	100.03	Survey Station
H07	429044.284	405600.207	99.21	Survey Station
H10	429039.402	405578.929	97.57	Survey Station
H12	429066.977	405640.353	96.00	Survey Station

Rev.	Description	By	Date

Surv.	Drawn	Date	Chkd	Date
MG	MG	13.10.12		

This drawing may not be reproduced, made use of or issued to a third party without permission of:
White Agus Partnership

White Agus Partnership
8 Morston Business Park, Whaley Rd, Barnsley, S75 1HQ

Holden Surveys Ltd
Topographical Building & Site Surveys - CAD Services
T/F: 01226 755365 E: holdensurveys@msn.com

Title. Site Plan

Site. High Street
Silkstone
Barnsley
South Yorkshire

COMPUTER GENERATED DRAWING - DO NOT ALTER

Dwg No. WA_044_Silkstone High St

Sheet No. 1

SCALE	1/200	REV.	