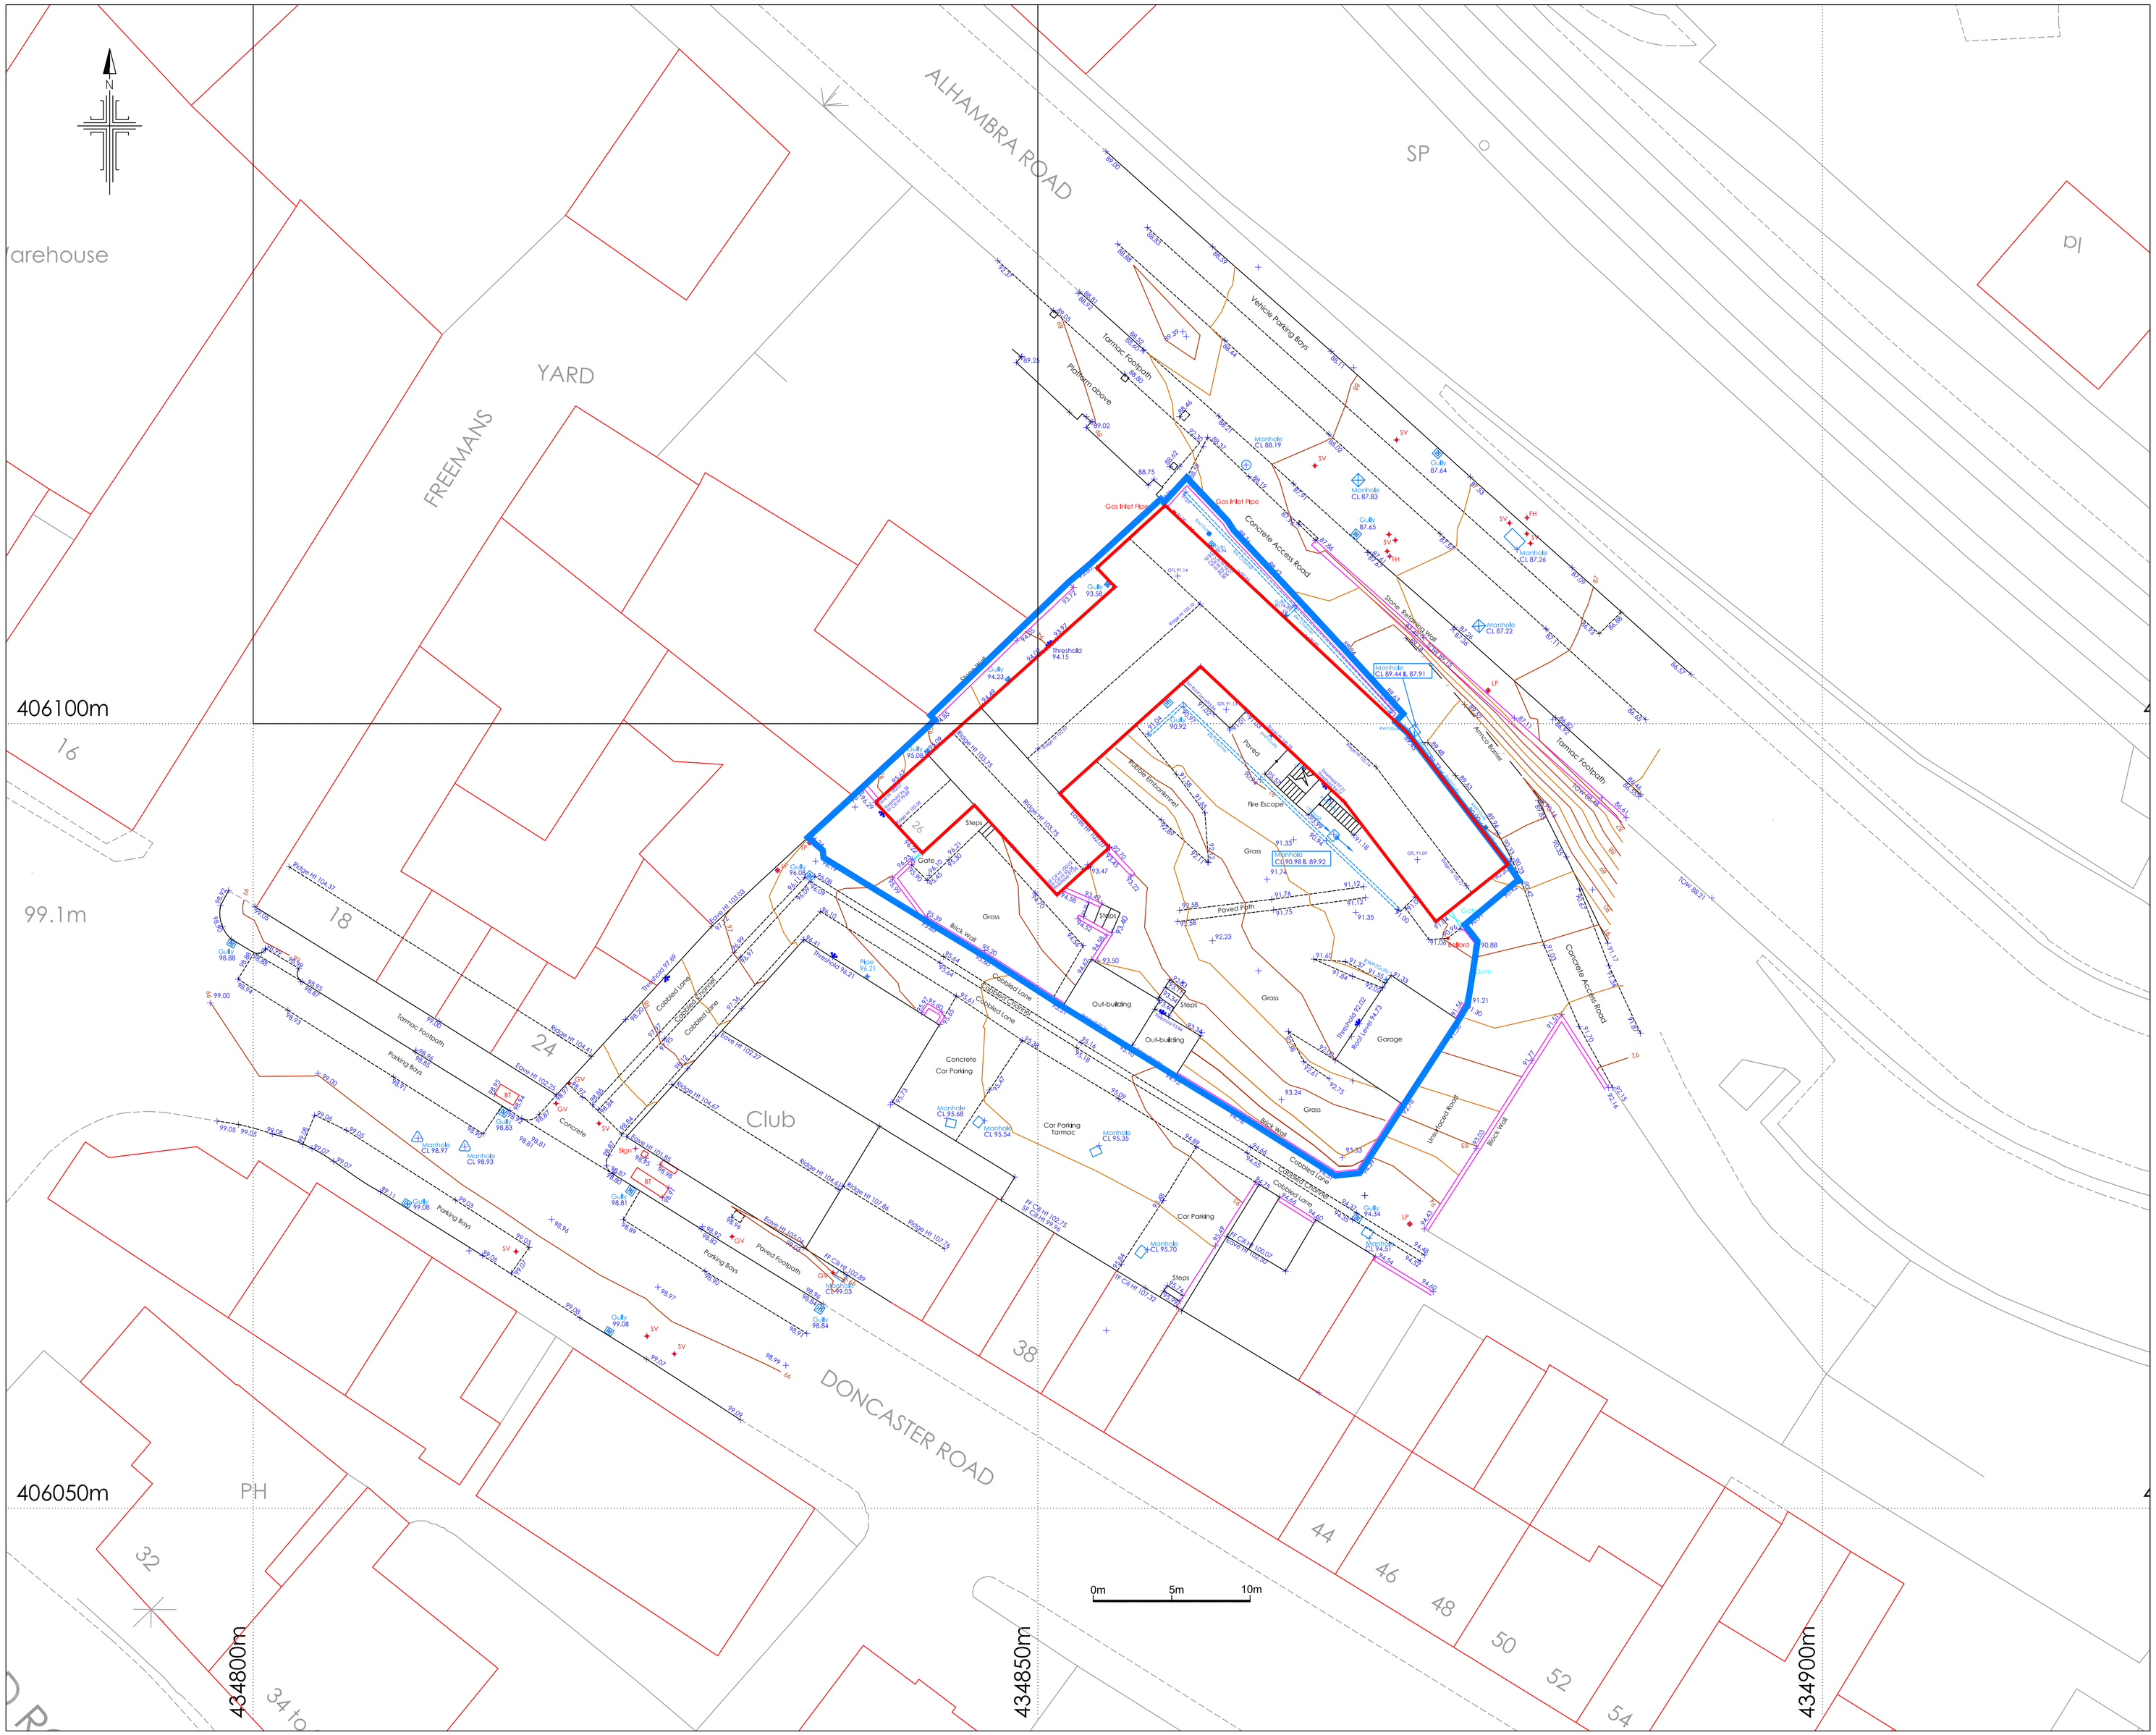


Abbreviation & Symbol Key.

B	Bollard	RSC	Rolled Steel Column
BB	Bellisha Beacon	RSJ	Rolled Steel Joist
BT	British Telecom Cover	RWP	Rain Water Pipe
BM	Bench Mark	SC	Stop Cock
CL	Cover Level	SP	Sign Post
DK	Drop Kerb	STP	Stand Pipe
EL	Electricity Cover	SV	Stop Valve
EP	Electricity Pole	SVP	Soil Vent Pipe
FH	Fire Hydrant	SWG	Storm Water Gully
FFP	Flagged Footpath	SW	Storm water
G	Gully	TFP	Tarmac Footpath
GM	Gas Meter	TL	Traffic Light
GV	Gas Valve	TP	Telegraph Pole
IC	Inspection Cover	UTL	Unable To Lift
IL	Invert Level	VP	Vent Pipe
LB	Letter Box	WM	Water Meter
LP	Lamp Post	WP	Waste Pipe
MB	Multi Bole		
MH	Man Hole	Fences & Walls	
Mkr	Marker Post	Ret	Retaining Wall
MS	Mile Stone	B/W	Barbed Wire
MT	Mercury Telecommunications	C/B	Close Boarded
NB	Notice Board	C/I	Corrugated Iron
NFI	No Further Information	C/L	Chain Link
OSBM	Ordnance Survey BM	C/P	Chestnut Paling
P	Post	I/R	Iron Railing
PB	Post Box	Lat	Lattice
RE	Rodding Eye	P/C	Post & Chain
RL	RootLine	P/R	Post & Rail
RS	Road Sign	P/W	Post & Wire
SS	Street Name Sign		

Control & Datum Information

Grid Orientation: OSGB36

Level Datum: OS Orthometric Hts

Survey Control Co-ordinates

Reference	East	North	Elevation	Description
HG1	434813.759	406066.416	99.18	Survey Station
HG2	434835.837	406091.231	96.20	Survey Station
HG2A	434838.346	406094.689	96.29	Survey Station
HG3	434870.847	406089.944	94.37	Survey Station
HG4	434885.343	406089.420	90.97	Survey Station
HG4A	434864.039	406129.094	88.56	Survey Station
HG5	434864.063	406064.256	92.47	Survey Station
STN09	434870.124	406122.695	88.10	Survey Station

Extent of Ownership

Extent of Building

Rev	Description	By	Date

Surv.	Drawn	Date	Chkd	Date		
SH	NH	13.10.08	SH	13.10.08		

This drawing may not be reproduced, made use of or issued to a third party without permission of:

A.T. Ward

A.T. Ward

Holden Surveys Ltd

Topographical Building & Site Surveys - CAD Services

T/F: 01226 755365 E: holdensurveys@msn.com

Title. Existing Site Plan

Site. 26 Doncaster Road
Barnsley
S70 1TL

COMPUTER GENERATED DRAWING - DO NOT ALTER

Dwg No. 08/36P/4

Sheet No. 1

SCALE	1/200	REV.	