

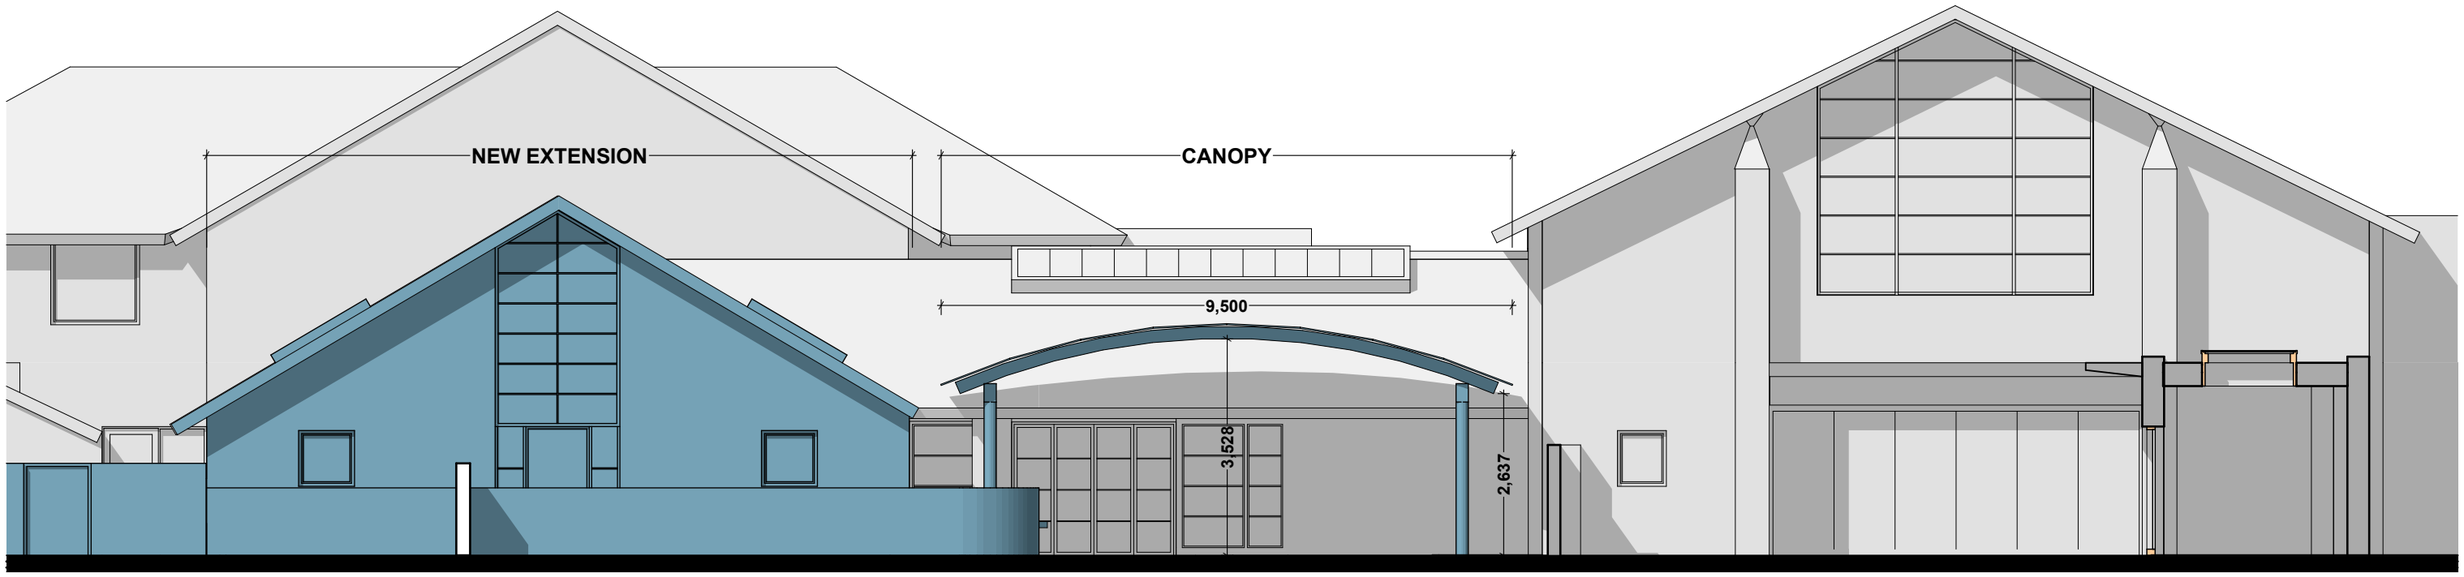


E-01 Front Elevation 1:100

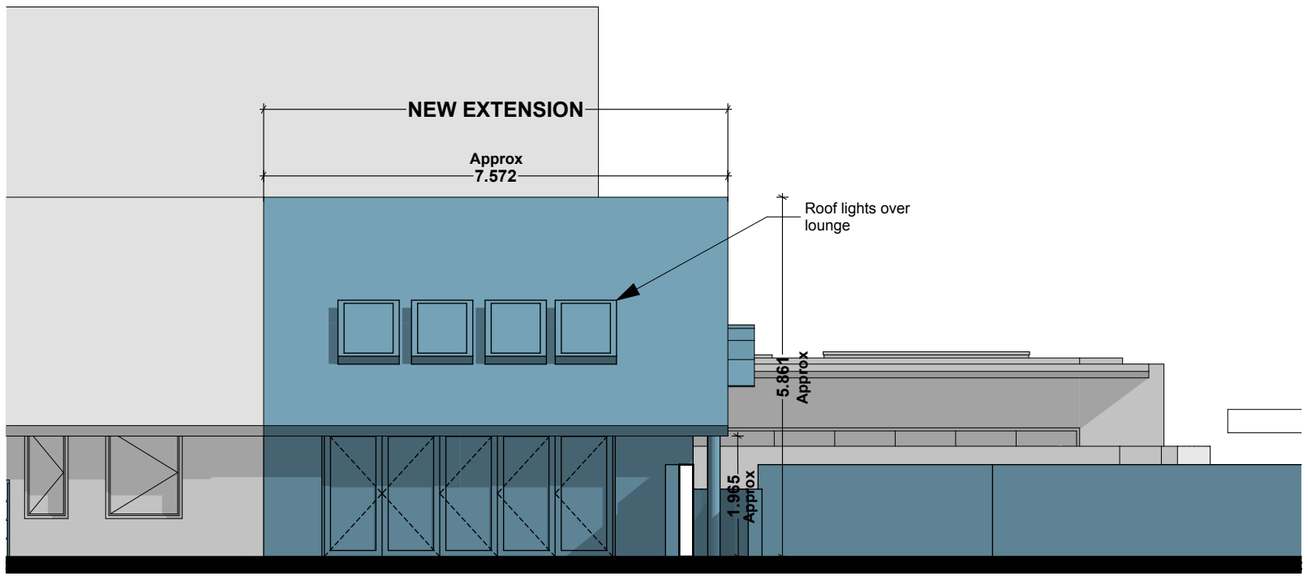

E-02 West Elevation 1:100

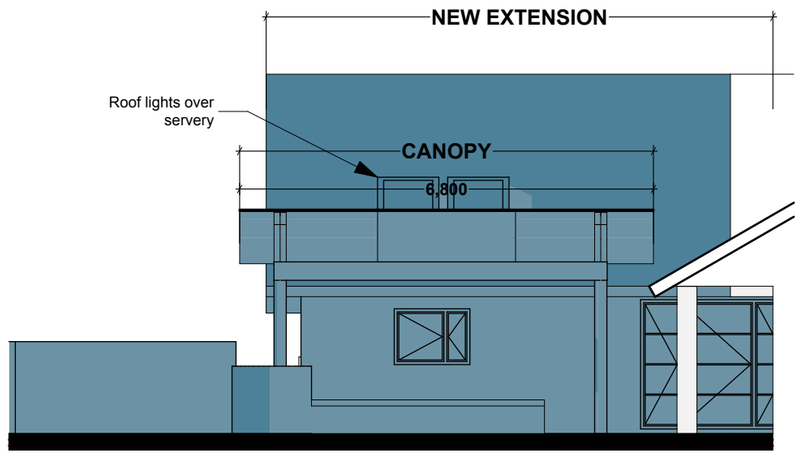

E-03 East Elevation Through Canopy 1:100

Redfern Architecture
4 Westminster Close | Bramley | Rotherham S66 1WJ
info@redfernarchitecture.com T: 01709 546577
www.redfernarchitecture.com

Barnsley Hospice

Church Street, Gawber, Barnsley,
S75 2RL, UK

IPU Alterations & Extension

Proposed Elevation

Date 13/11/2012
Do not scale from drawing, refer to Redfern Architecture for confirmation

Drawing Scale 1:100

Layout Size A3

Drawing No. 12/003/14

Revision A