

NOTES:

This drawing is for Planning Permission and Building Regulations Approval only. Do not build from this drawing

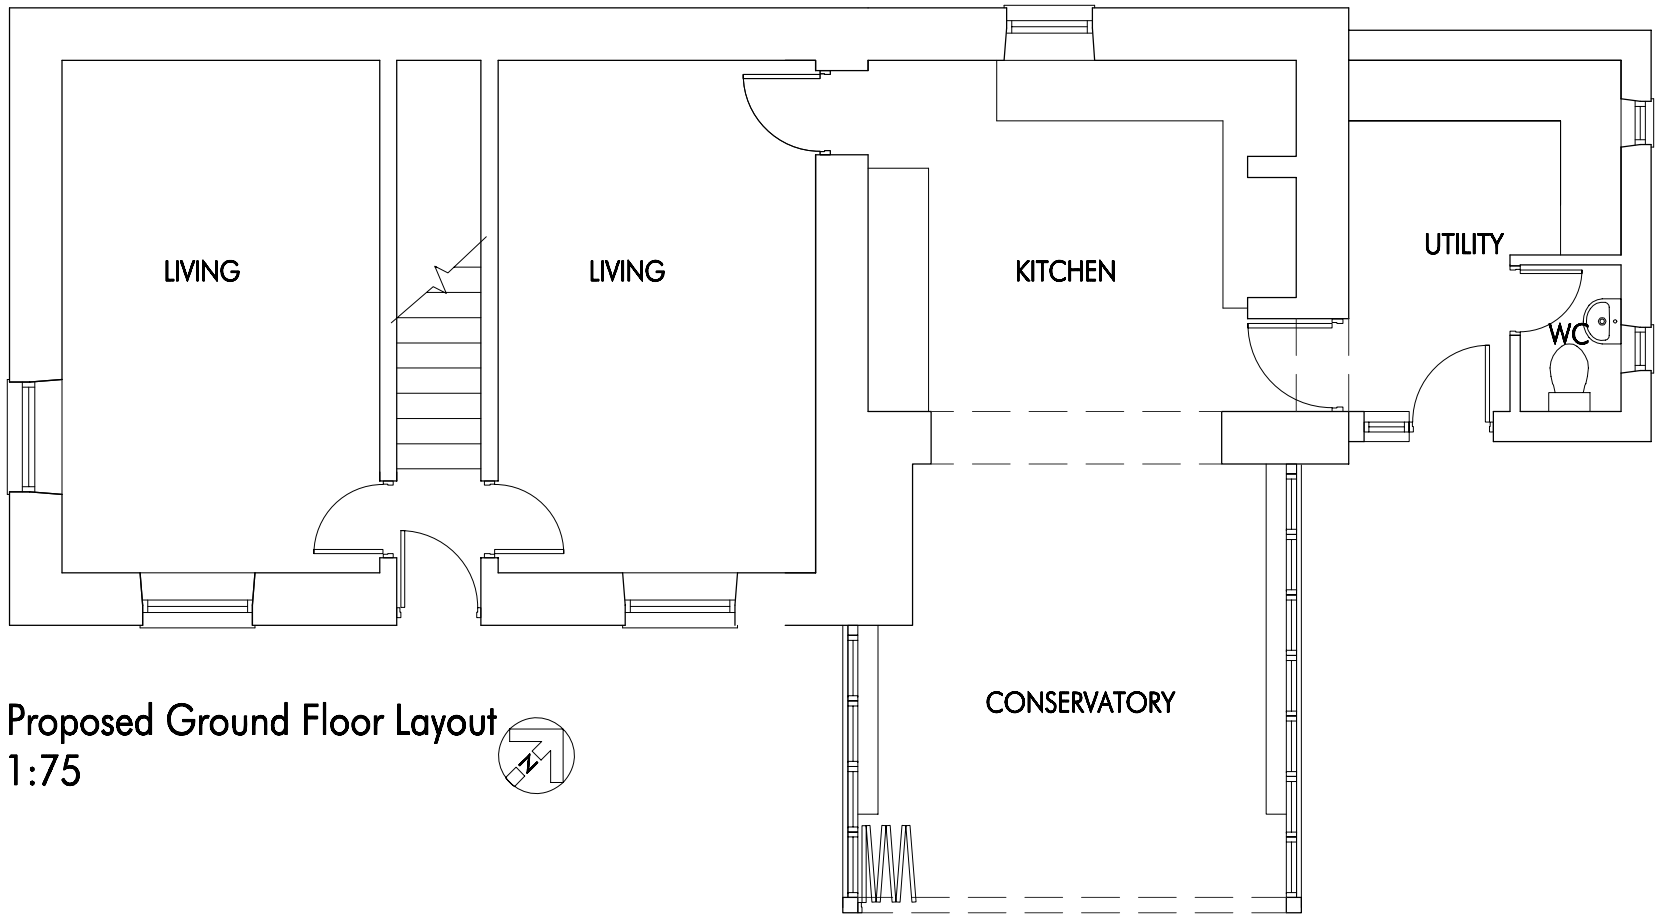

Proposed Ground Floor Layout
1:75

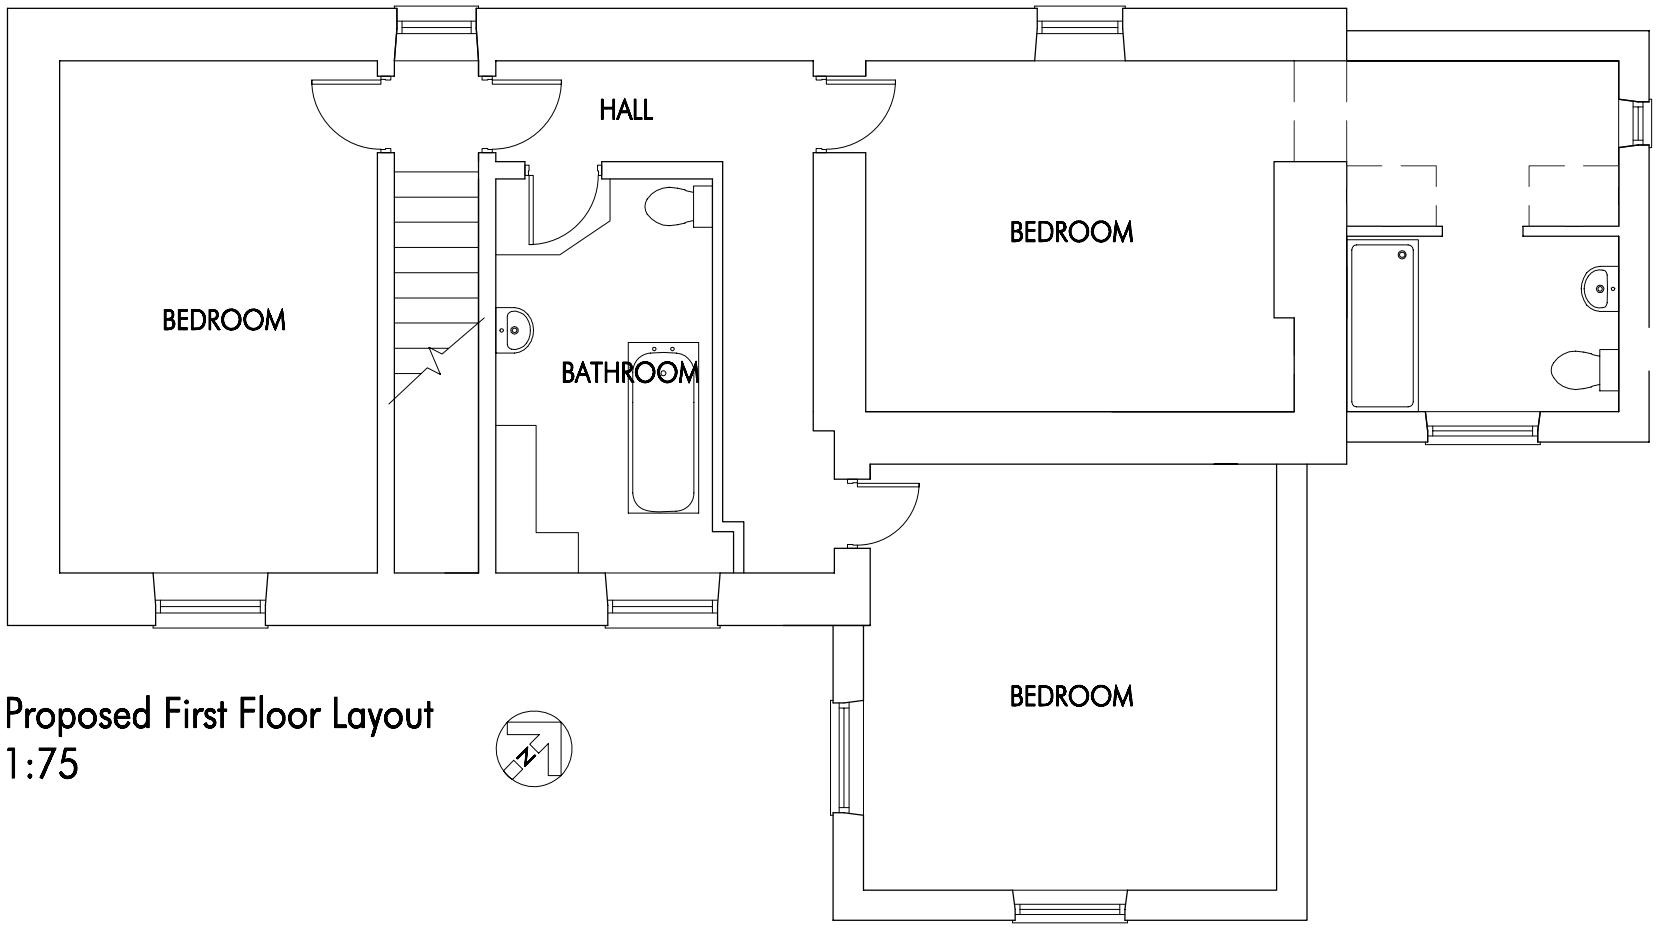

Proposed First Floor Layout
1:75

FOR APPROVAL

Revision * *By: RS* *Checked:* *18.06.2010*

First Issue.

CLIENT:

MR AND MRS S COOPER
1 TIVYDLE
CAWTHORNE

PROJECT:

PROPOSED FLOOR PLANS

DRAWING:

DRAWN BY:	SCALE:	DATE:
RS	1:75 @ A3	18.06.2010

DISCIPLINE:	JOB NO:	DRAWING NO:	REV:
ARCH /	2010-002 /	005	/ *

A1SHT