



SOUTH ELEVATION

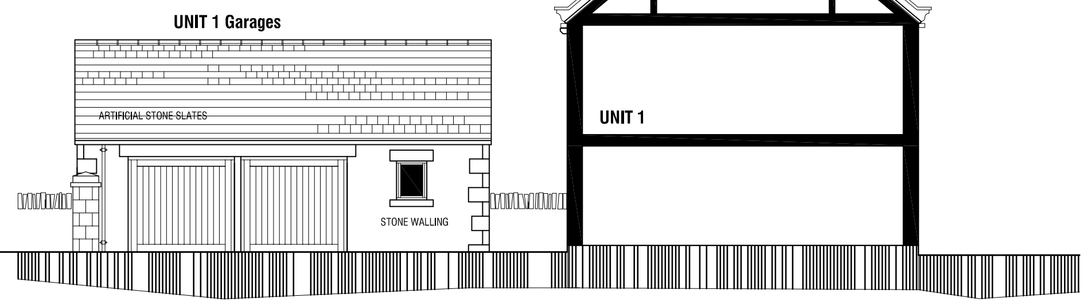


INNER EAST ELEVATION

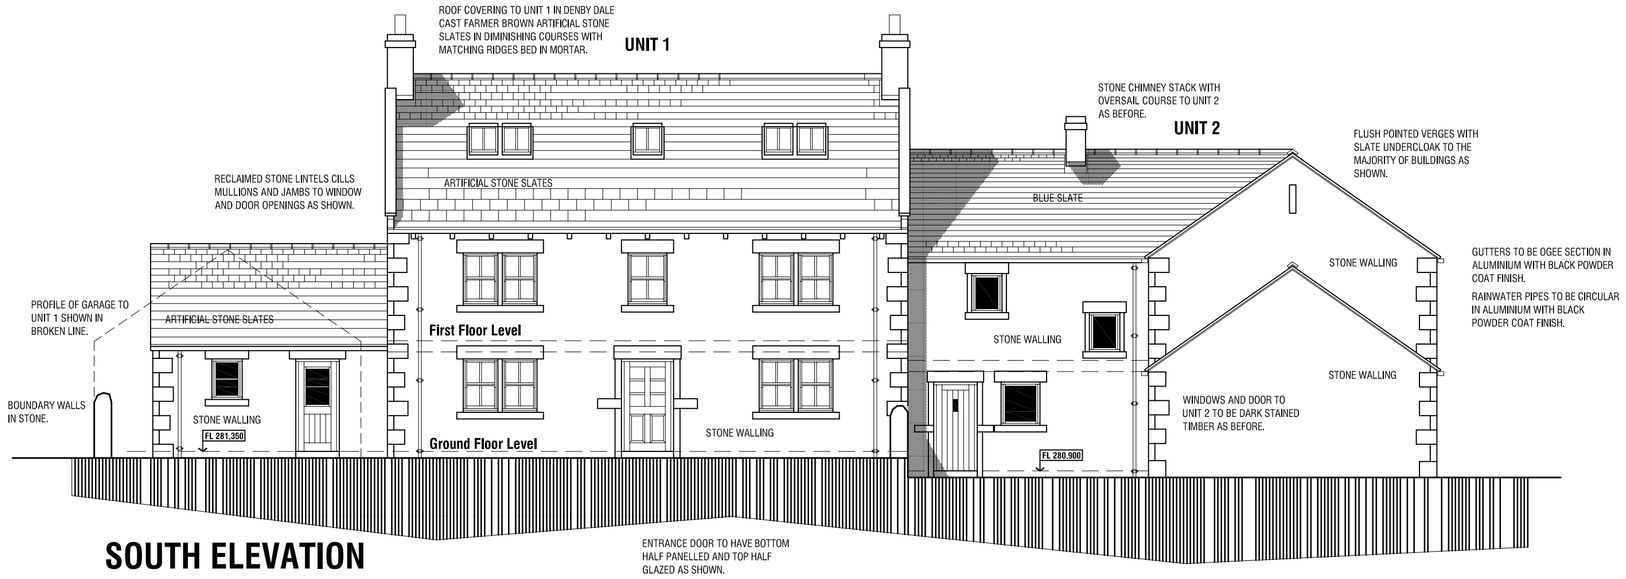


SOUTH ELEVATION


ENTRANCE DOOR TO HAVE BOTTOM HALF PANELLED AND TOP HALF GLAZED AS SHOWN.

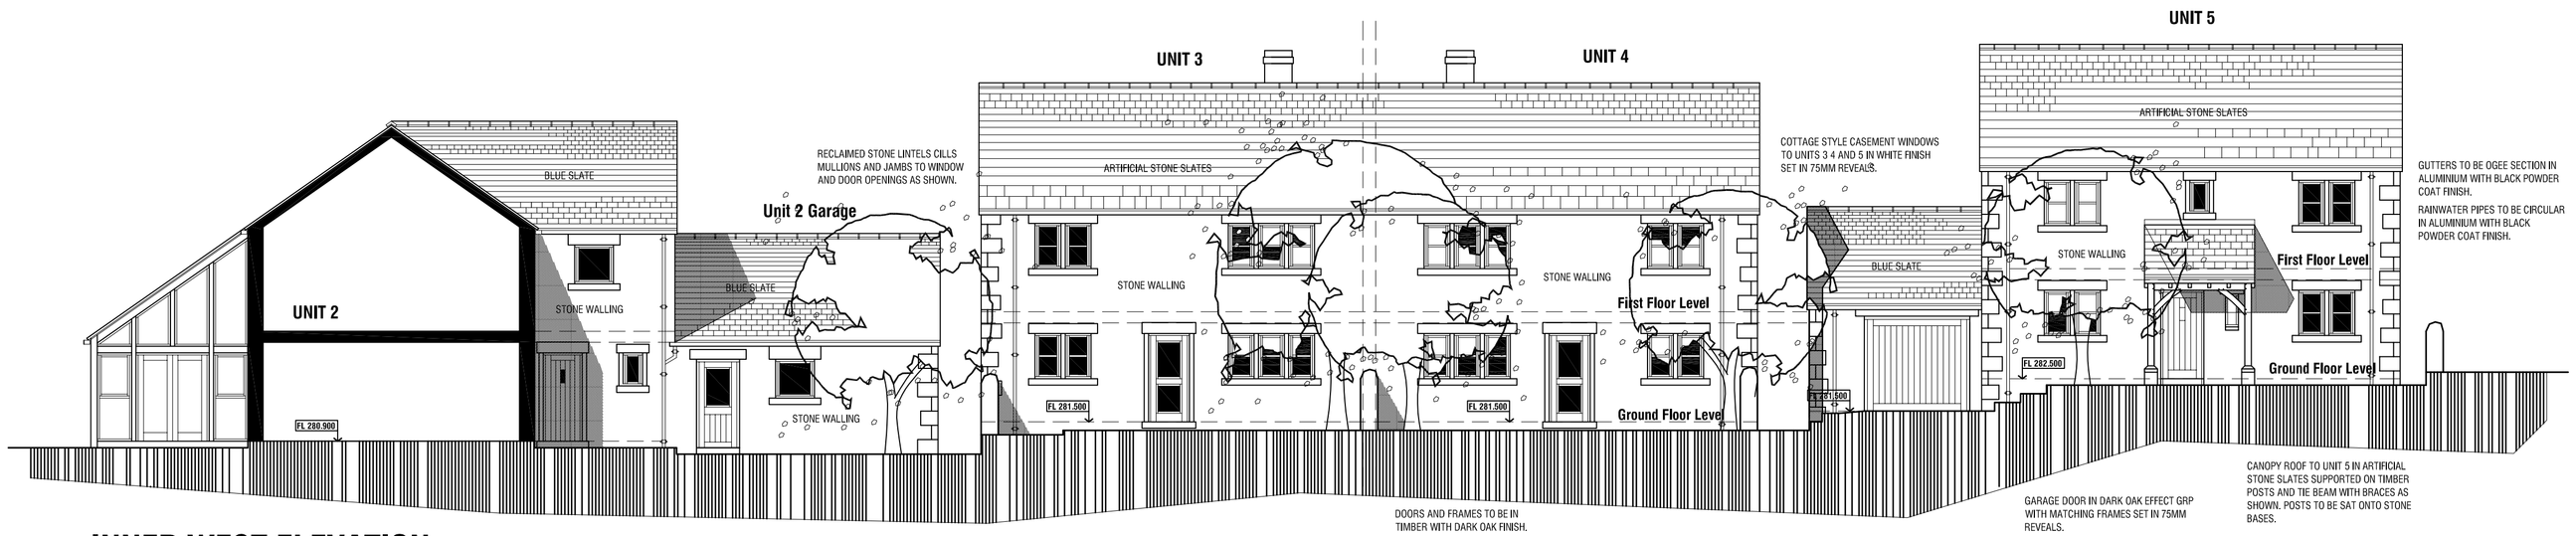

INNER WEST ELEVATION

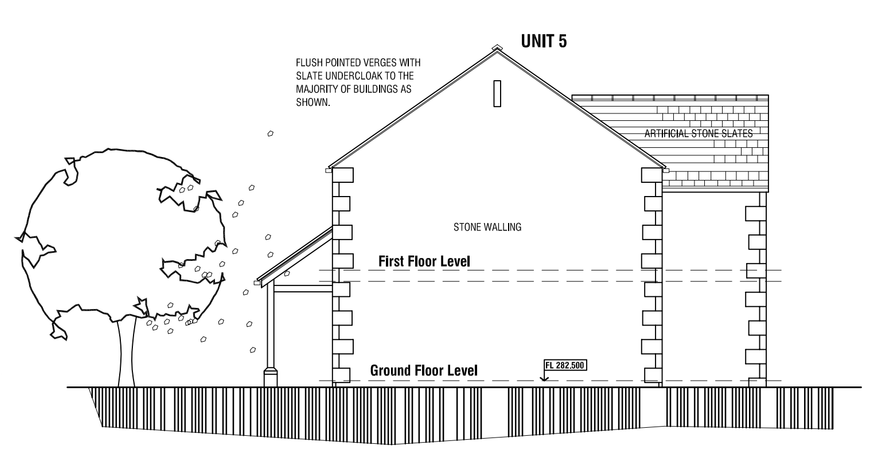

SOUTH ELEVATION

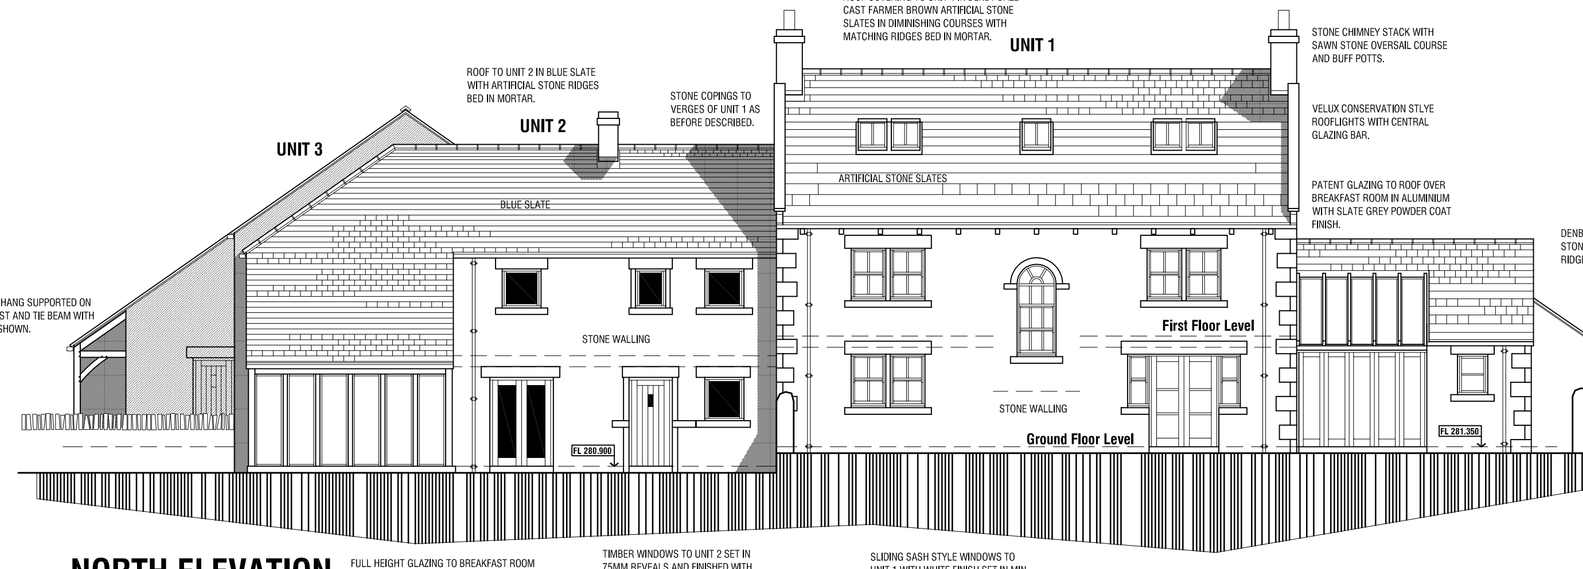


NORTH ELEVATION


FULL HEIGHT GLAZING TO BREAKFAST ROOM SUBDIVIDED BY VERTICAL TIMBER STUDS WITH TIMBER CORNER POSYS AND LINTEL SUPPORTING CAT-SLIDE ROOF ABOVE.

TIMBER WINDOWS TO UNIT 2 SET IN 75MM REVEALS AND FINISHED WITH VERY DARK BROWN PRESERVATIVE STAIN.

SLIDING SASH STYLE WINDOWS TO UNIT 1 WITH WHITE FINISH SET IN MIN 75MM REVEALS.

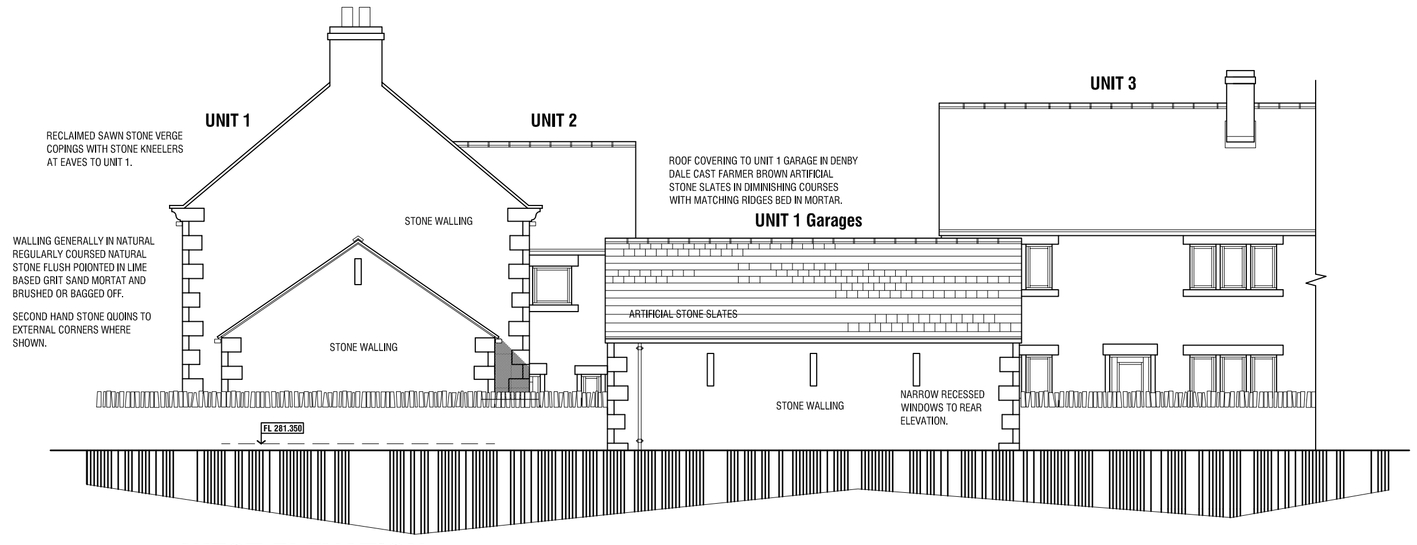

WEST ELEVATION

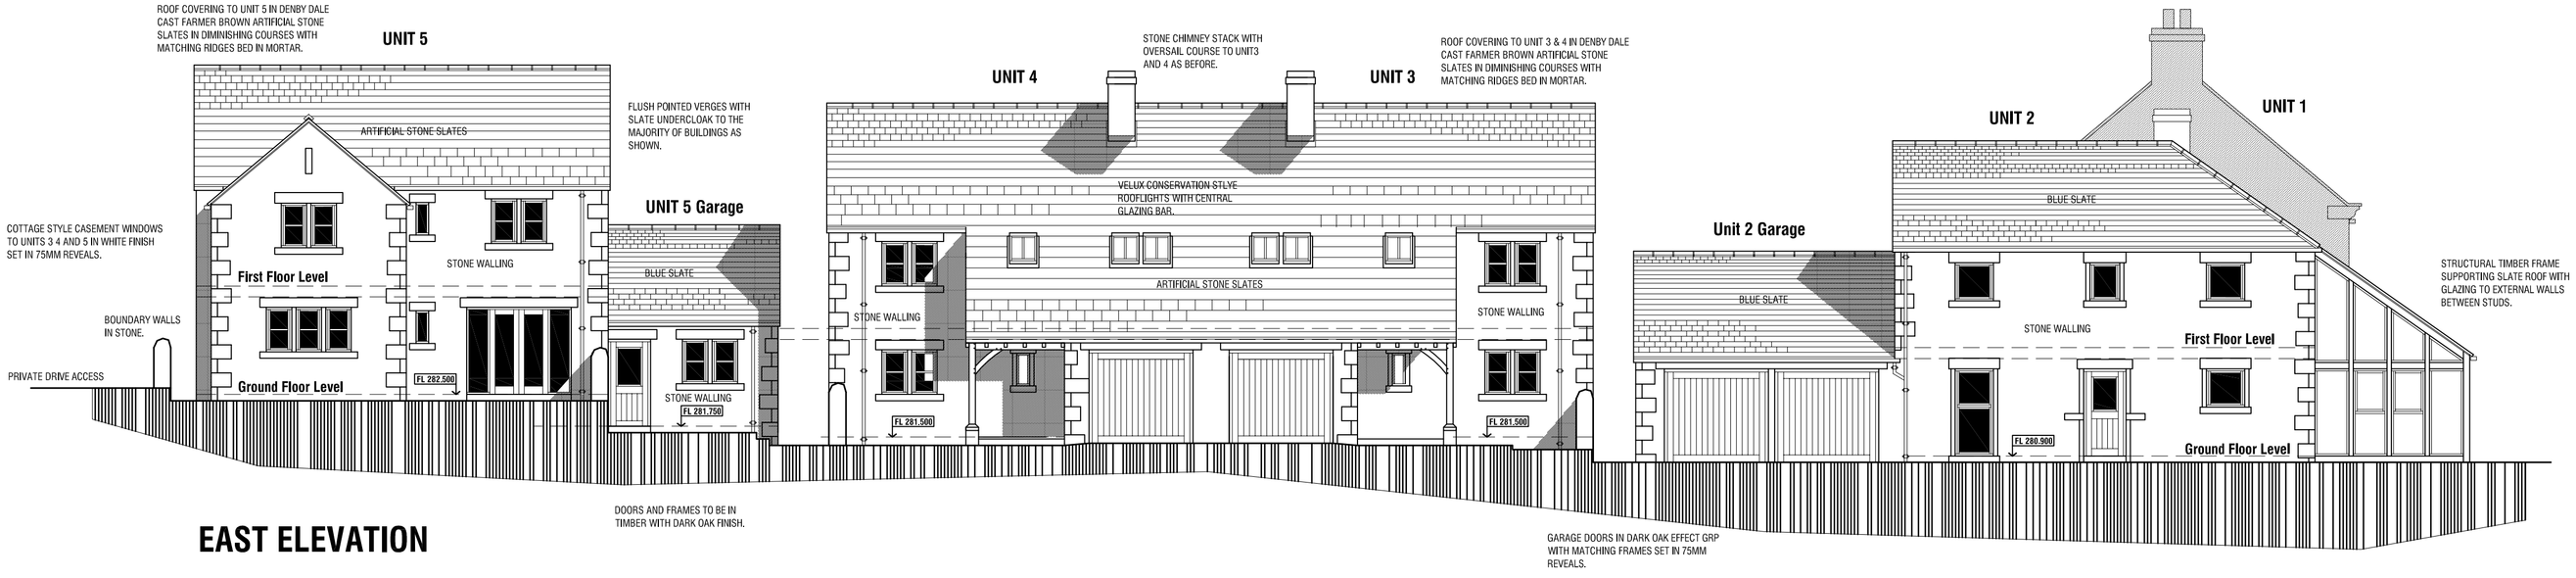

EAST ELEVATION

Rev A 01.03.2012 - Planning Issue.

RESIDENTIAL DEVELOPMENT
THE FLOUCH INN
WHAMS ROAD
HAZELHEAD
SHEFFIELD

PROPOSALS

ELEVATIONS

mbooth design
architectural design and building consultants
11 Crowden Walk Barnsley
S75 2LU
T: 01226 286256
M: 07881898300
E: mbooth design@btconnect.com

Scale	1:50 & 1:100	Drawn	MJB
Date	AUGUST 2011	Ref.	11.17
Dwg No.	P3	Rev.	A

0cm 2cm 4cm 6cm

Copyright mbooth design. All dimensions in millimeters unless otherwise stated. Dimensions for setting out in existing buildings are to be checked and verified on site, to be checked on site