Proposed Site Plan

1 : 100

1:100 0 2 4 6 8 10 m

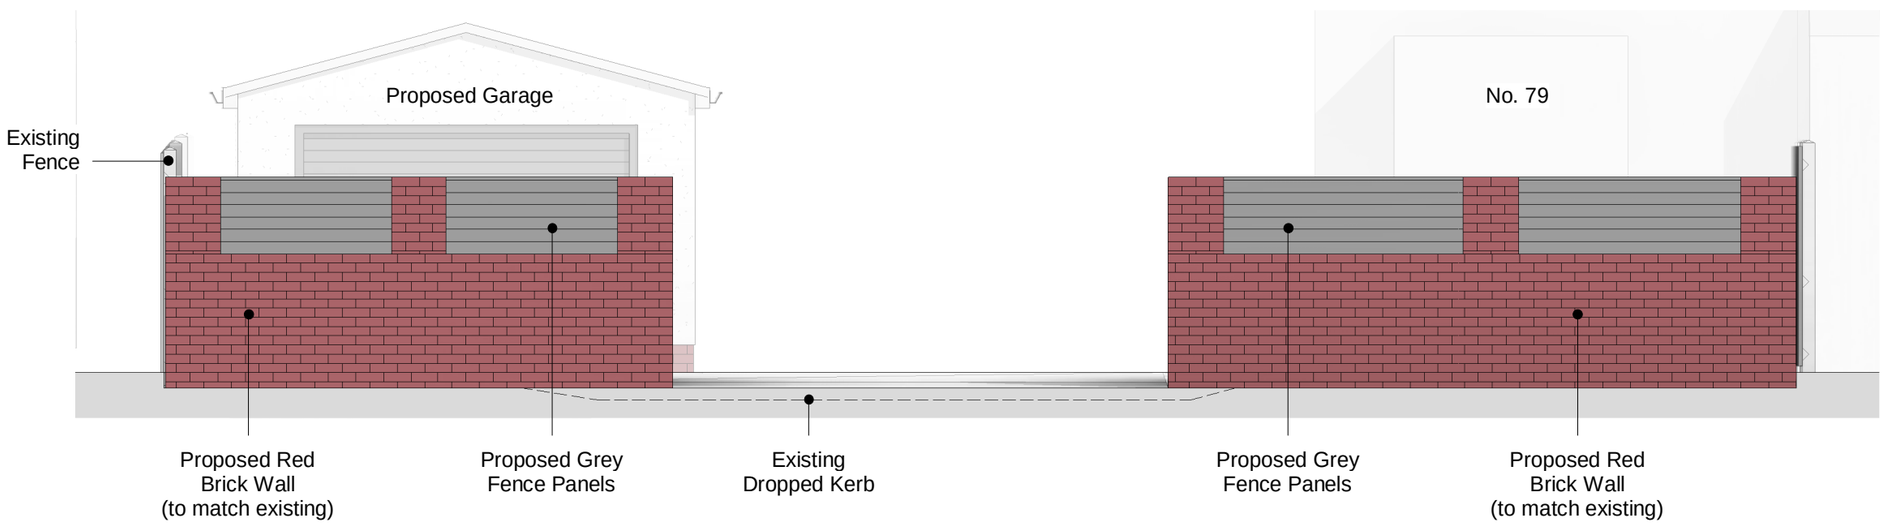

Elevation 5: West Proposed Wall

1 : 50

- Site Boundary

Rev	Date	Description	By	Chk
3	Oct 2024	Sliding gate omitted	TJL	TJL
2	Sep 2024	Garage reduced in size to meet councils recommendations & proposed external wall added to application.	TJL	TJL
1	Feb 2024	First Issue	TJL	TJL

Planning

CLIENT
Mr John Mee

PROJECT
79 Barnsley Road, S75 3JS

TITLE
Proposed Site Plan

CREATION DATE	SCALE @ A2	DRN	CHK	STATUS
Jan 2024	As indicated	TJL	TJL	S0

SHEET NO.
TJL - B01 - ZZ - DR - A - PL003
ORIGINATOR|ZONE|LEVEL|TYPE|ROLE|NUMBER

REVISION
3

© COPYRIGHT: ALL RIGHTS RESERVED.

PLOT DATE: