

EXISTING | PROPOSED FRONT ELEVATION SHOWING WINDOW.

SCALE 1:100m.

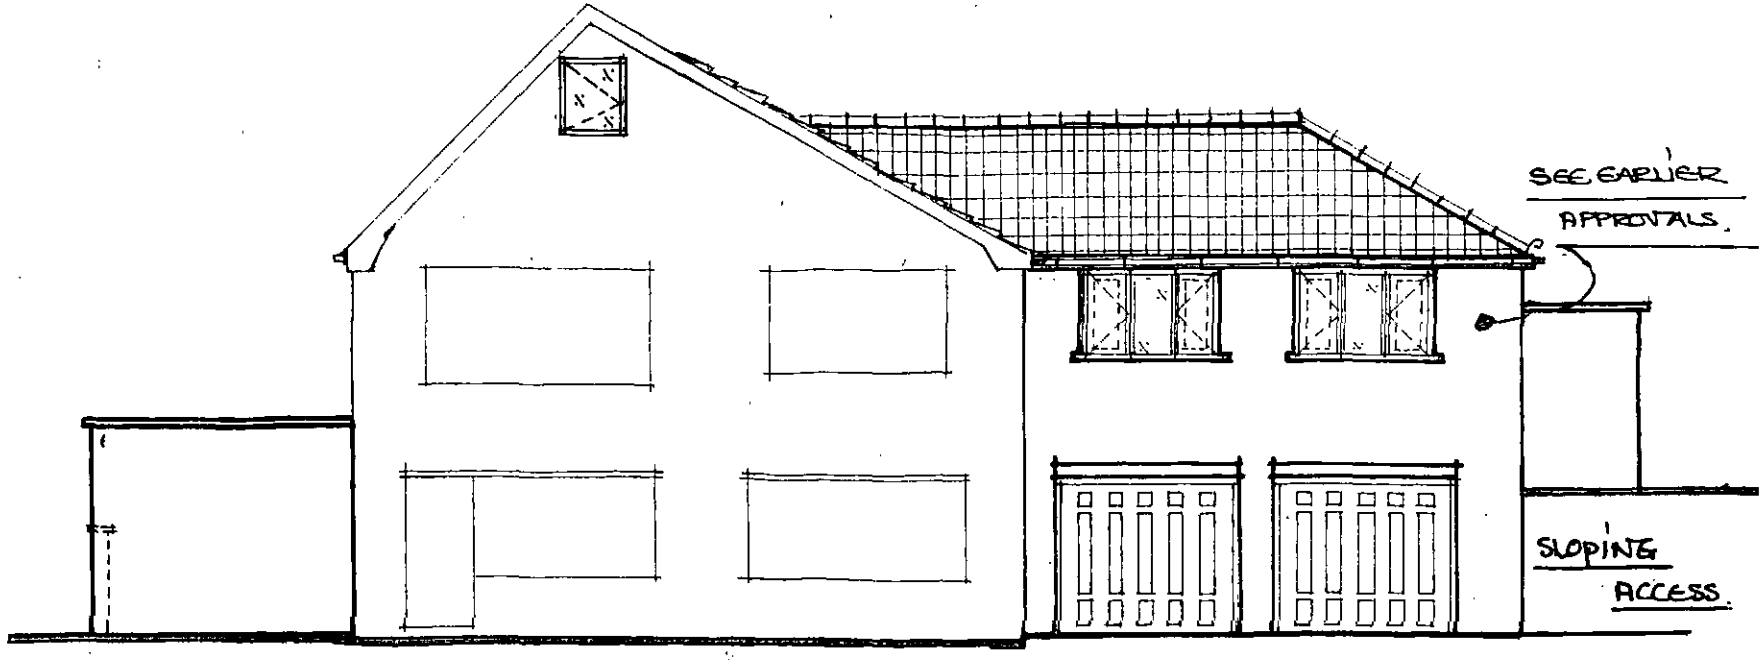


EXISTING/PROPOSED SIDE ELEVATION FROM ADJ SHARED DRIVE.

SCALE 1:100m.

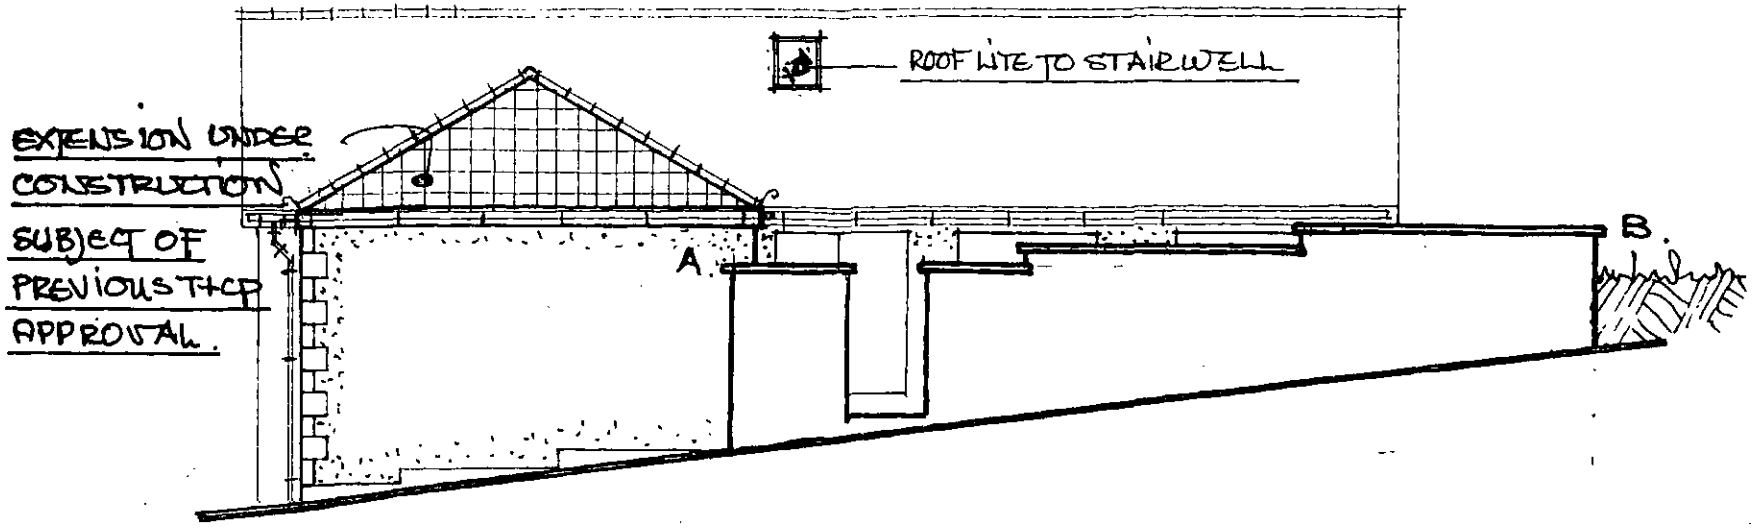

EXISTING/PROPOSED REAR ELEVATION FROM 716a.

SCALE 1:100m.

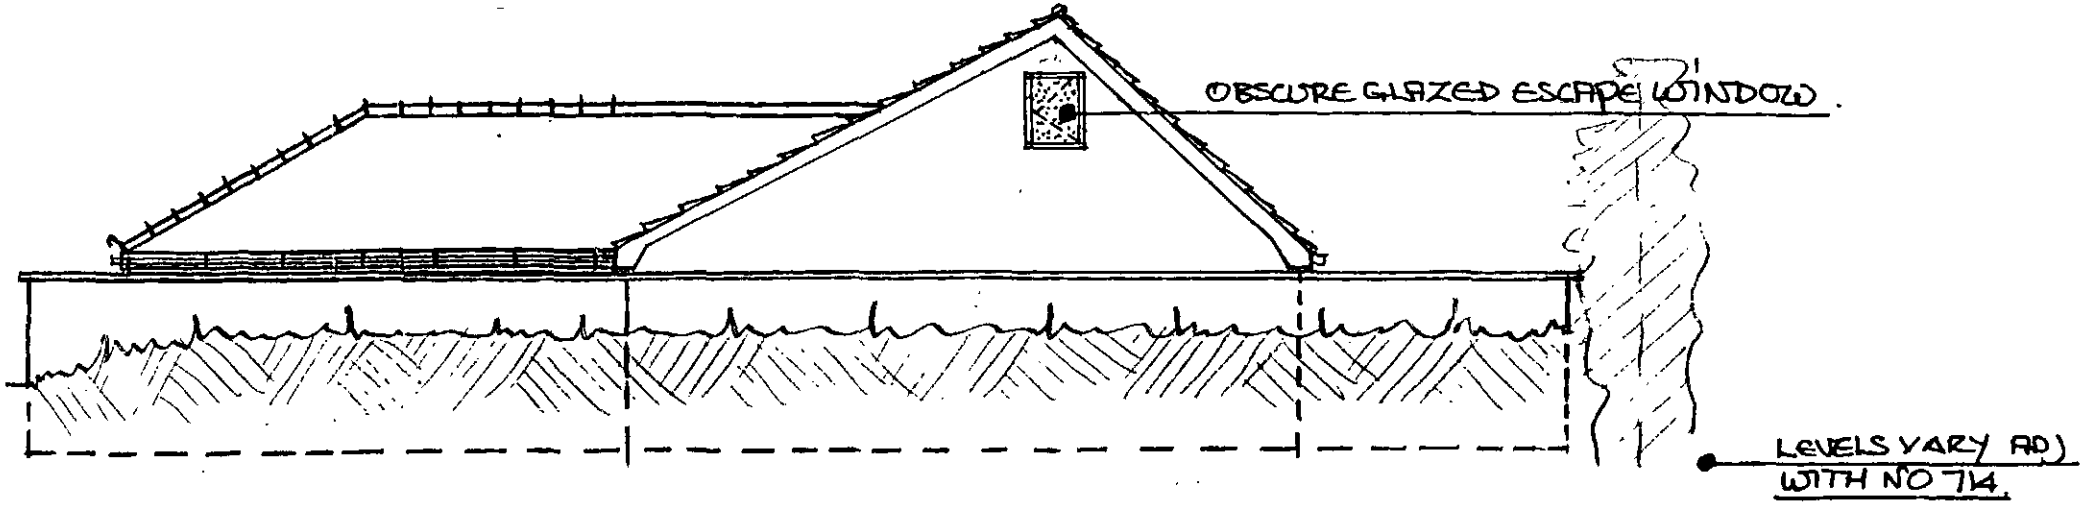

EXISTING | PROPOSED ELEVATION FROM 714. SCALE 1:100 m.

