

Revisions

Issue ID	Issue Name	Date

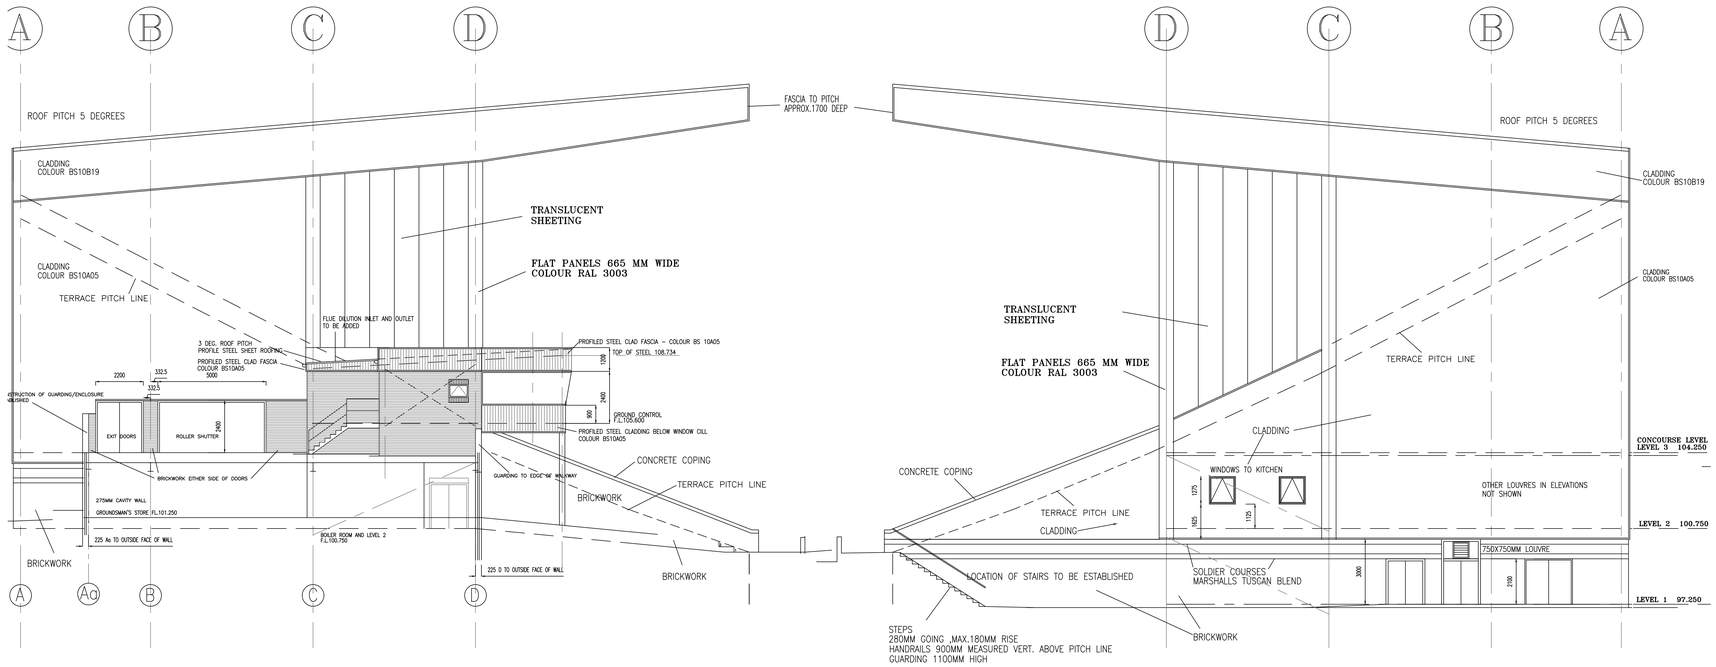

WEST ELEVATION

EAST ELEVATION

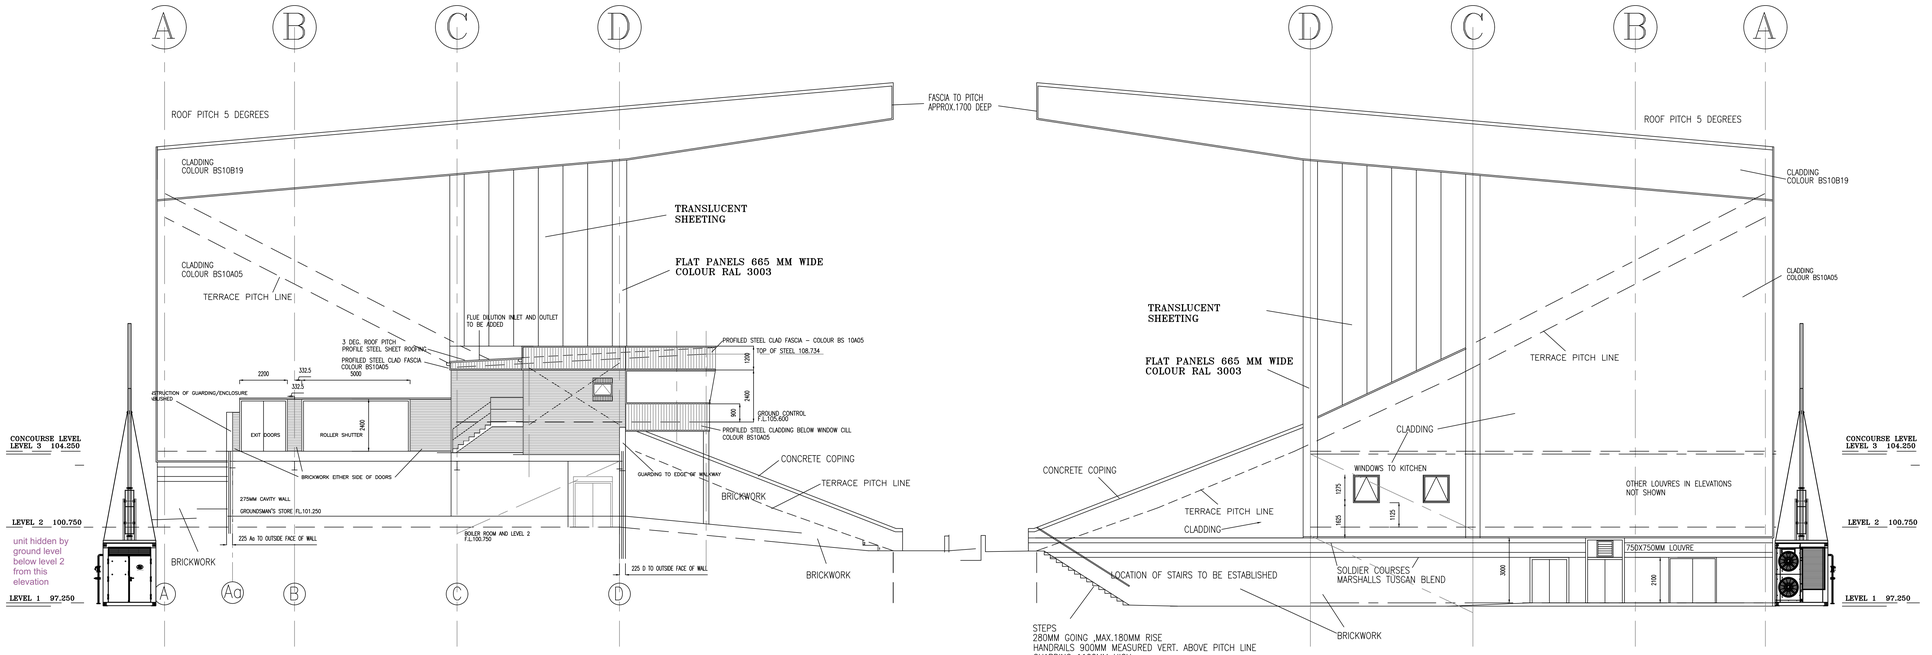

unit hidden by ground level below level 2 from this elevation

WEST ELEVATION

CONTAINER COLOR: RAL 6005 - MOSS GREEN

EAST ELEVATION

CONTAINER COLOR: RAL 6005 - MOSS GREEN

Notes:

Please refer to the following documents for additional unit technical details

- Barnsley FC TSP_c170-1_50Hz_400V_500NOx__1902007.pdf

- 2G Product Range UK 0119.pdf

JOULE
GENERATION LTD

aad architects
Planning
Units 11/12 South Street
Park Hill
Sheffield
S2 5QX
T: +44 (0)114 275 9896
E: home@aadarchitects.co.uk

Client Details

Barnsley Football Club

Oakwell Stadium, Grove Street,, Barnsley, S71 1ET

CHP (Combined Heat and Power) Equipment installation

Existing & Proposed W & E Elevations

scale(s): 1:100 @A0

date	drawn	checked
10/11/2020	TJ	NN

Job Number: 020-035

Document Number:

Project Originator Zone Level Type Role (pdf) Num(#)

020-035-AAD-01-GF-DR-A-0007- PL01

This document and its design content is copyright © It shall be read in conjunction with all other associated project information including models, specifications, schedules and related consultants documents. Do not scale from documents. All dimensions to be checked on site. Immediately report any discrepancies, errors or omissions on this document to the Originator. If in doubt ASK. Where this document has been printed at a paper size not indicated on the drawing the user should be aware that scales will also vary and care should be taken when viewing these drawings.