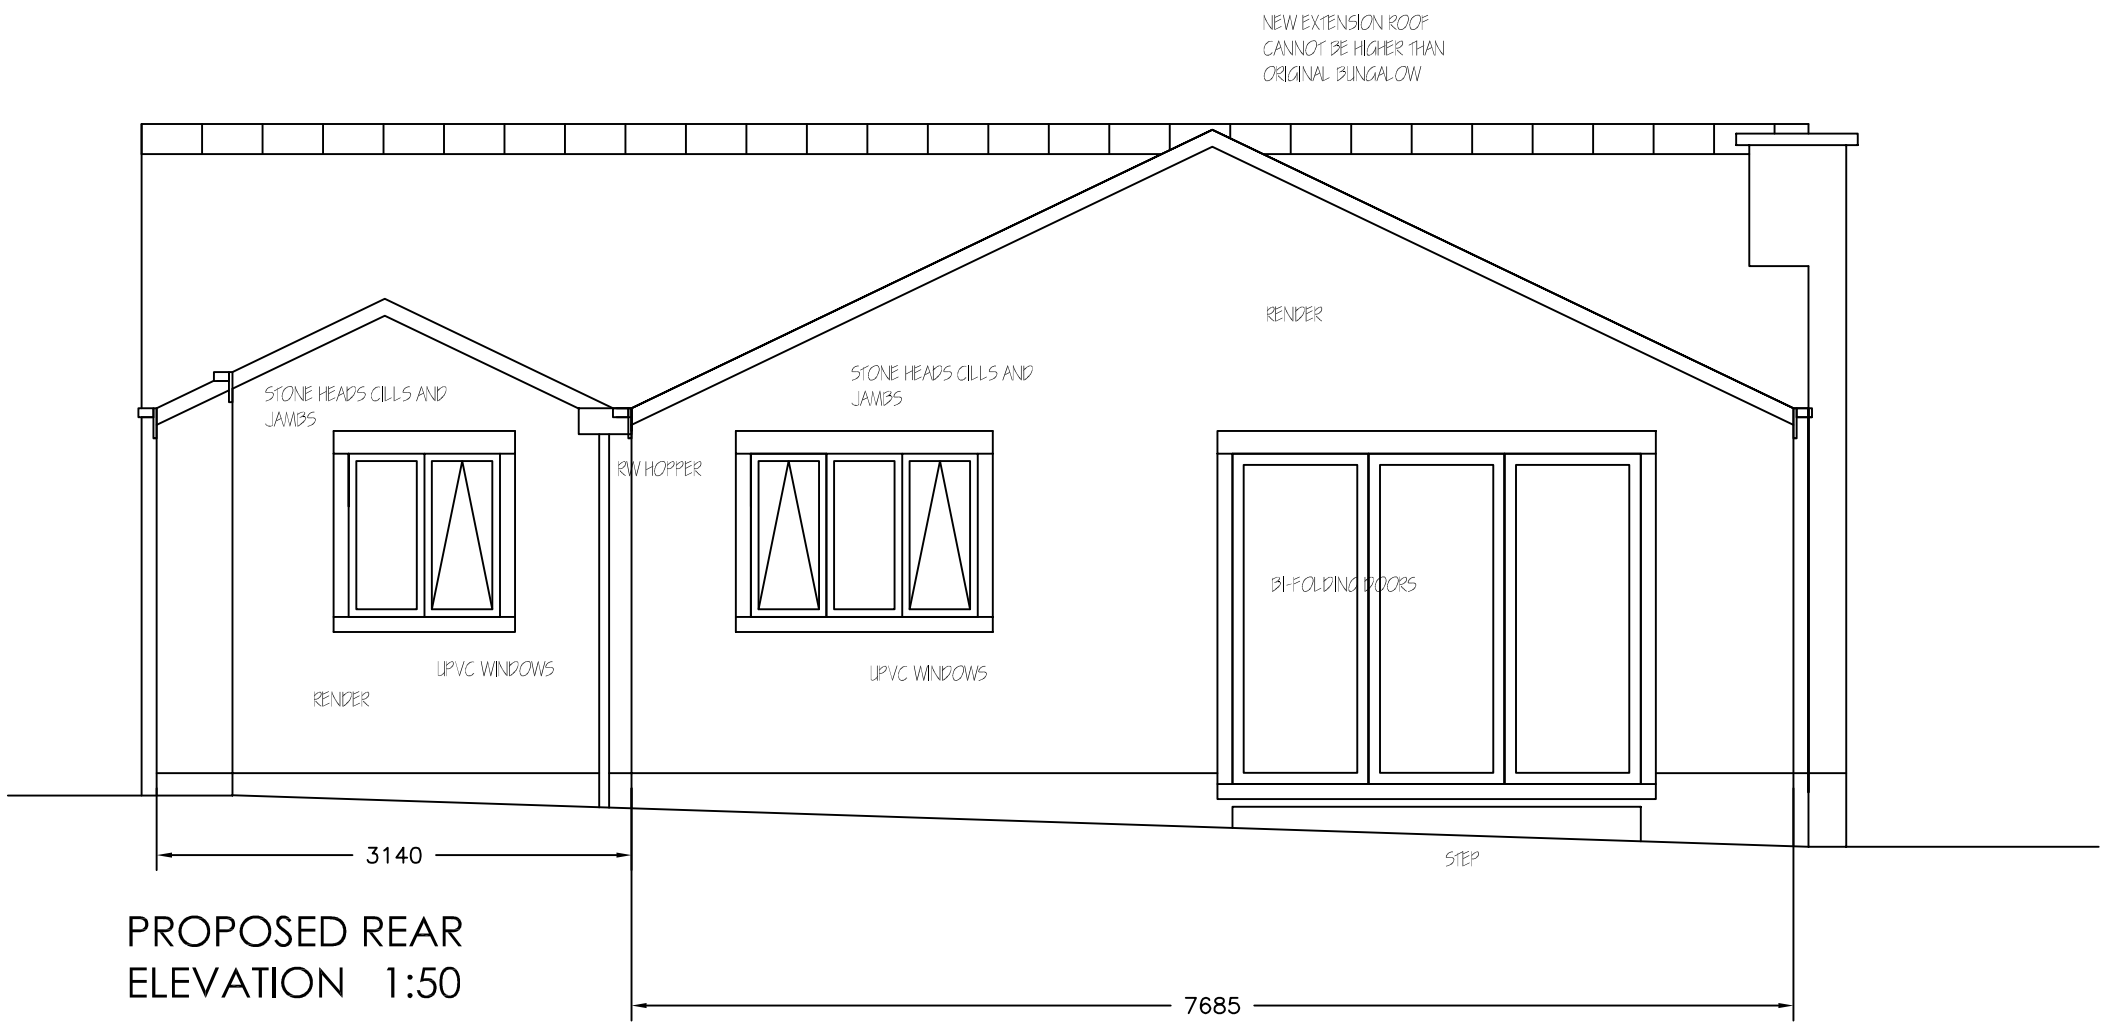


PROPOSED REAR ELEVATION 1:50

Revisions	A. Roof over utility changed to pitched	12-11-15

This drawing is for planning permission only and is not a construction drawing.

Drawing Title	PROPOSED-REAR		
Job No. - Dwg No.	MJ/2015/6	.	–
Client:	MR AND MRS BANNON 6 CHAPTER WAY SILKSTONE BARNSLEY S75 4LH .		
Scale.	1:50		