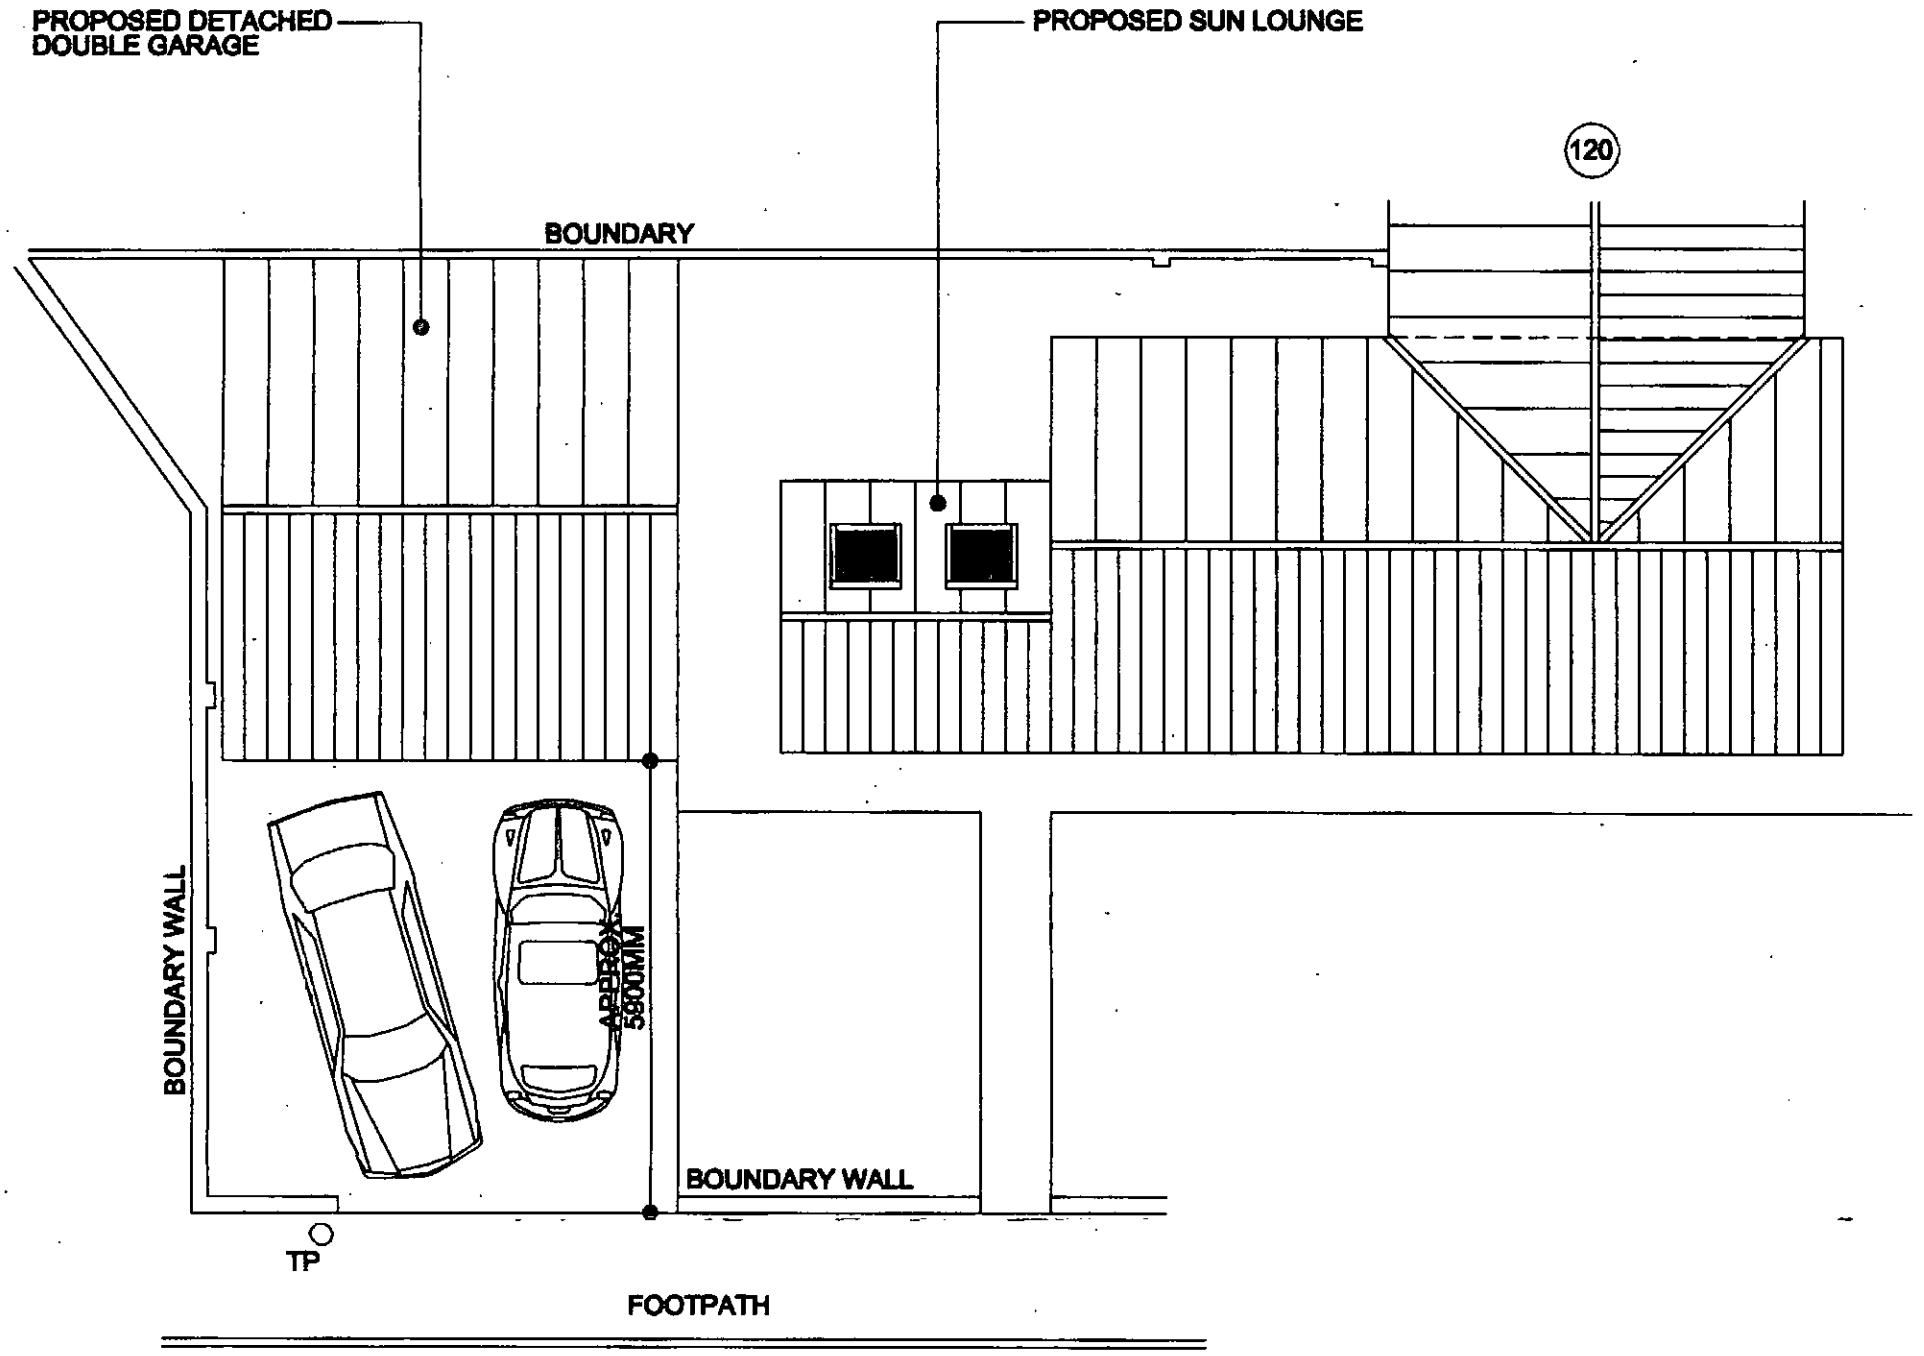


CHURCH STREET

PROPOSED ROOF PLAN

NORTH

0 1 2 3 4 5
1/100 METRES

JOB TITLE

PROPOSED DETACHED DOUBLE GARAGE AND SINGLE STOREY SUN LOUNGE

AT

2 CHURCH STREET,
GAWBER,
BARNSLEY S75 2RH

FOR

S. LISTER

DRAWING TITLE

PROPOSED ROOF PLAN

SCALE

1/100

DRAWING NO. REV.

10/15/03 PLANNING