

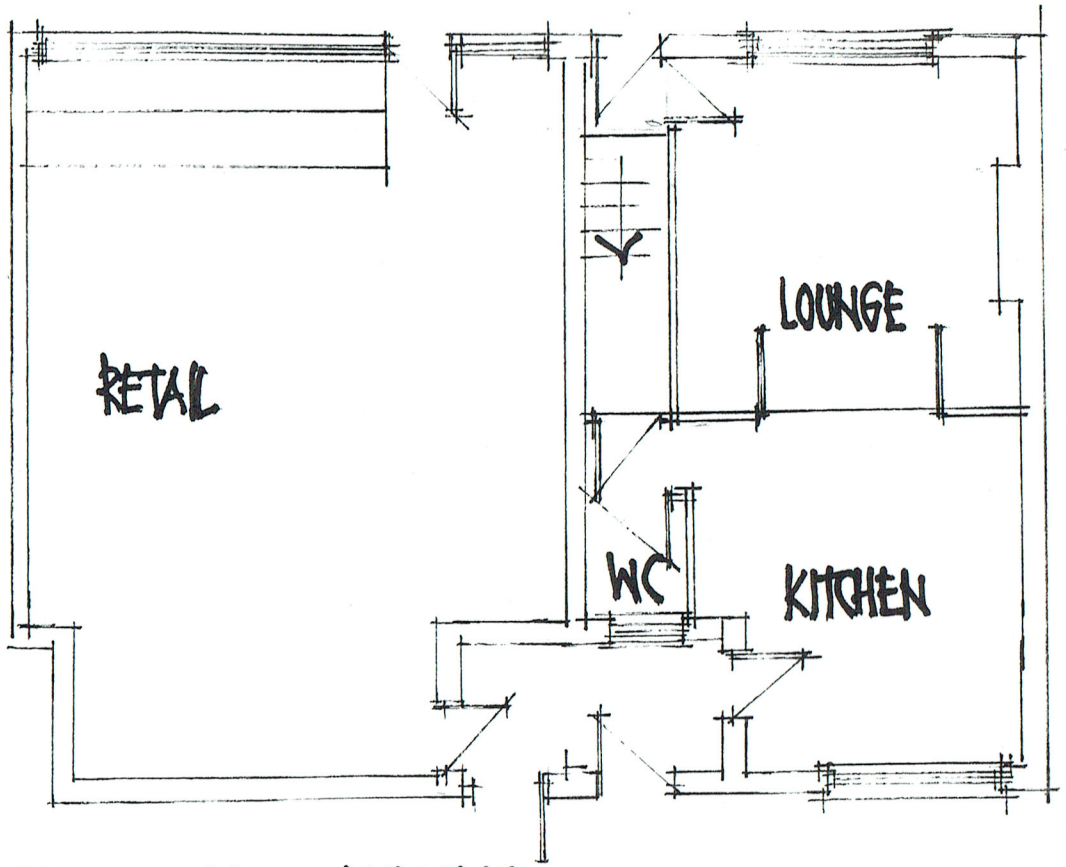



GROUND FLOOR EXISTING

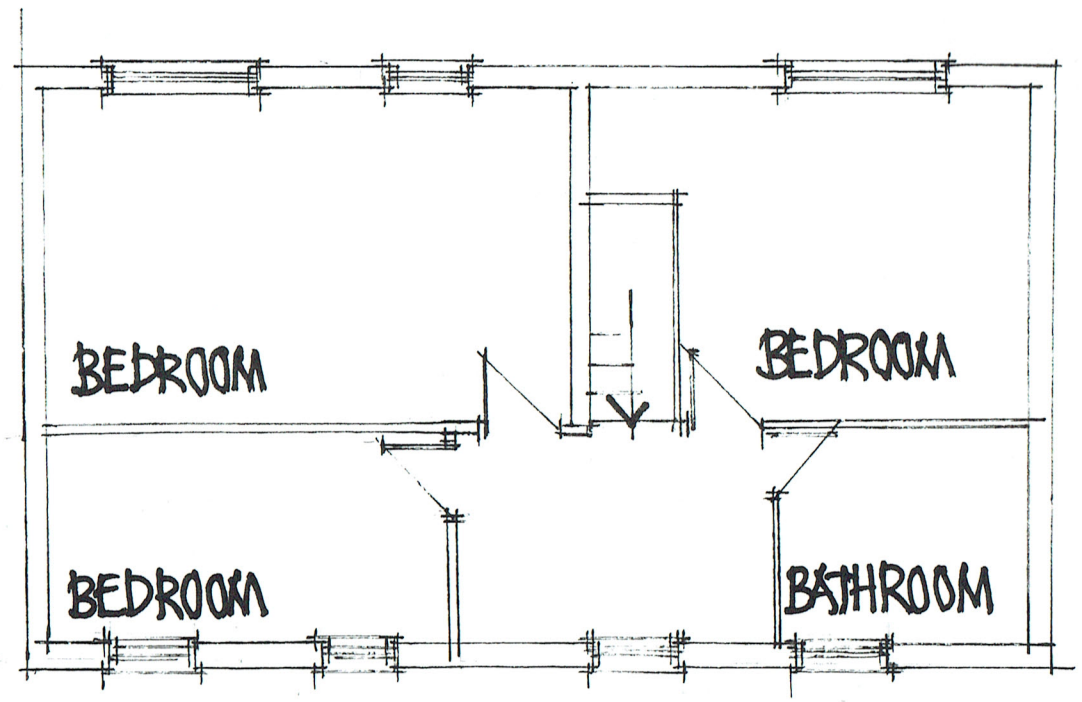

FIRST FLOOR EXISTING

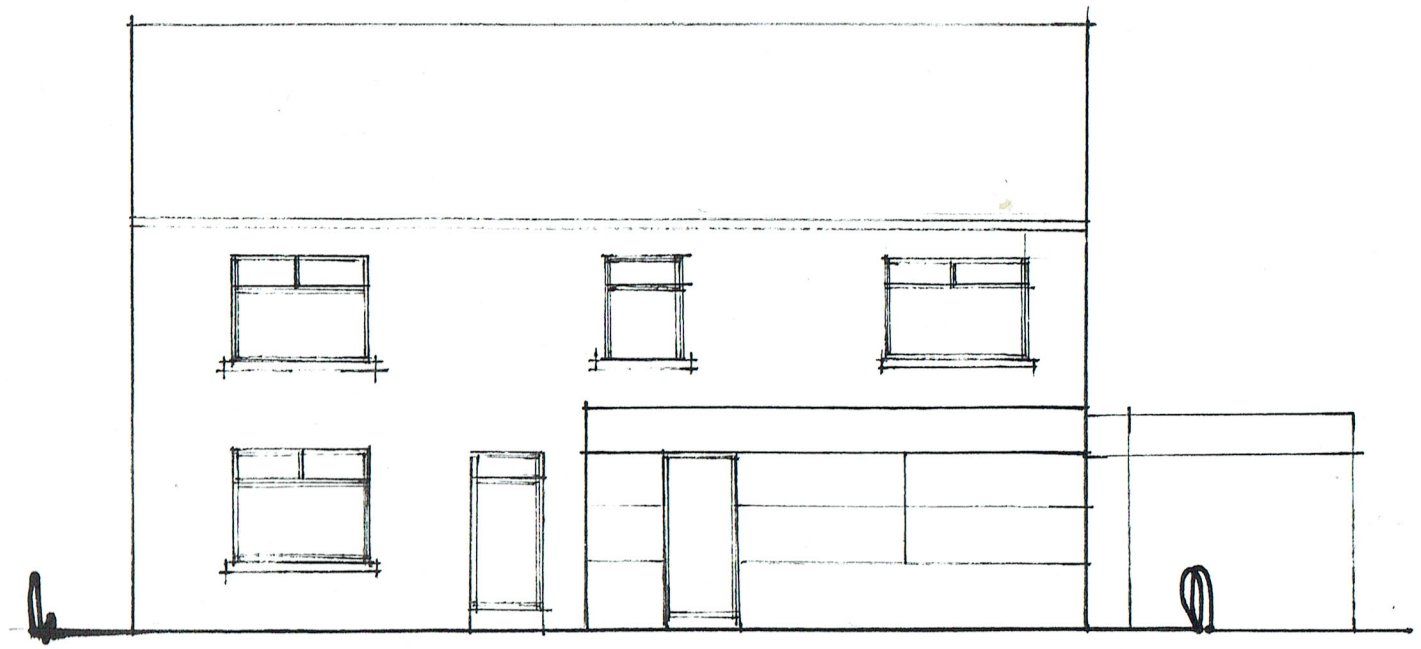

EXISTING FRONT ELEVATION

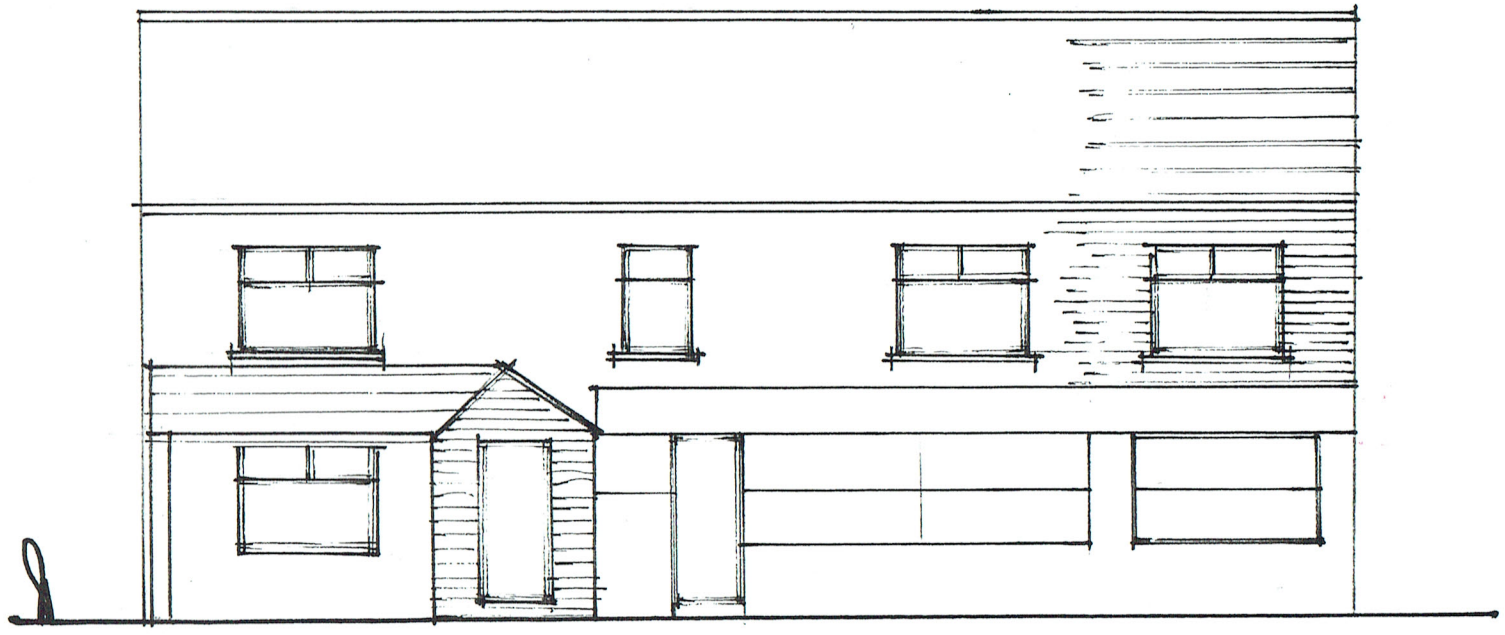

PROPOSED FRONT ELEVATION

DARLEY AVENUE - WARD GREEN

SCALE 1:100