Notes:

Planning drawings, not to be used for construction or building regulation purposes

Revision: --

Revision List:

0 5m


Project Name: 27 Salcombe Close S75 6FG

Drawing Title: Floor Plans - Proposed


Drawing Number: 1027/TP/006

Scale: 1:100@A3

Date: Dec 09

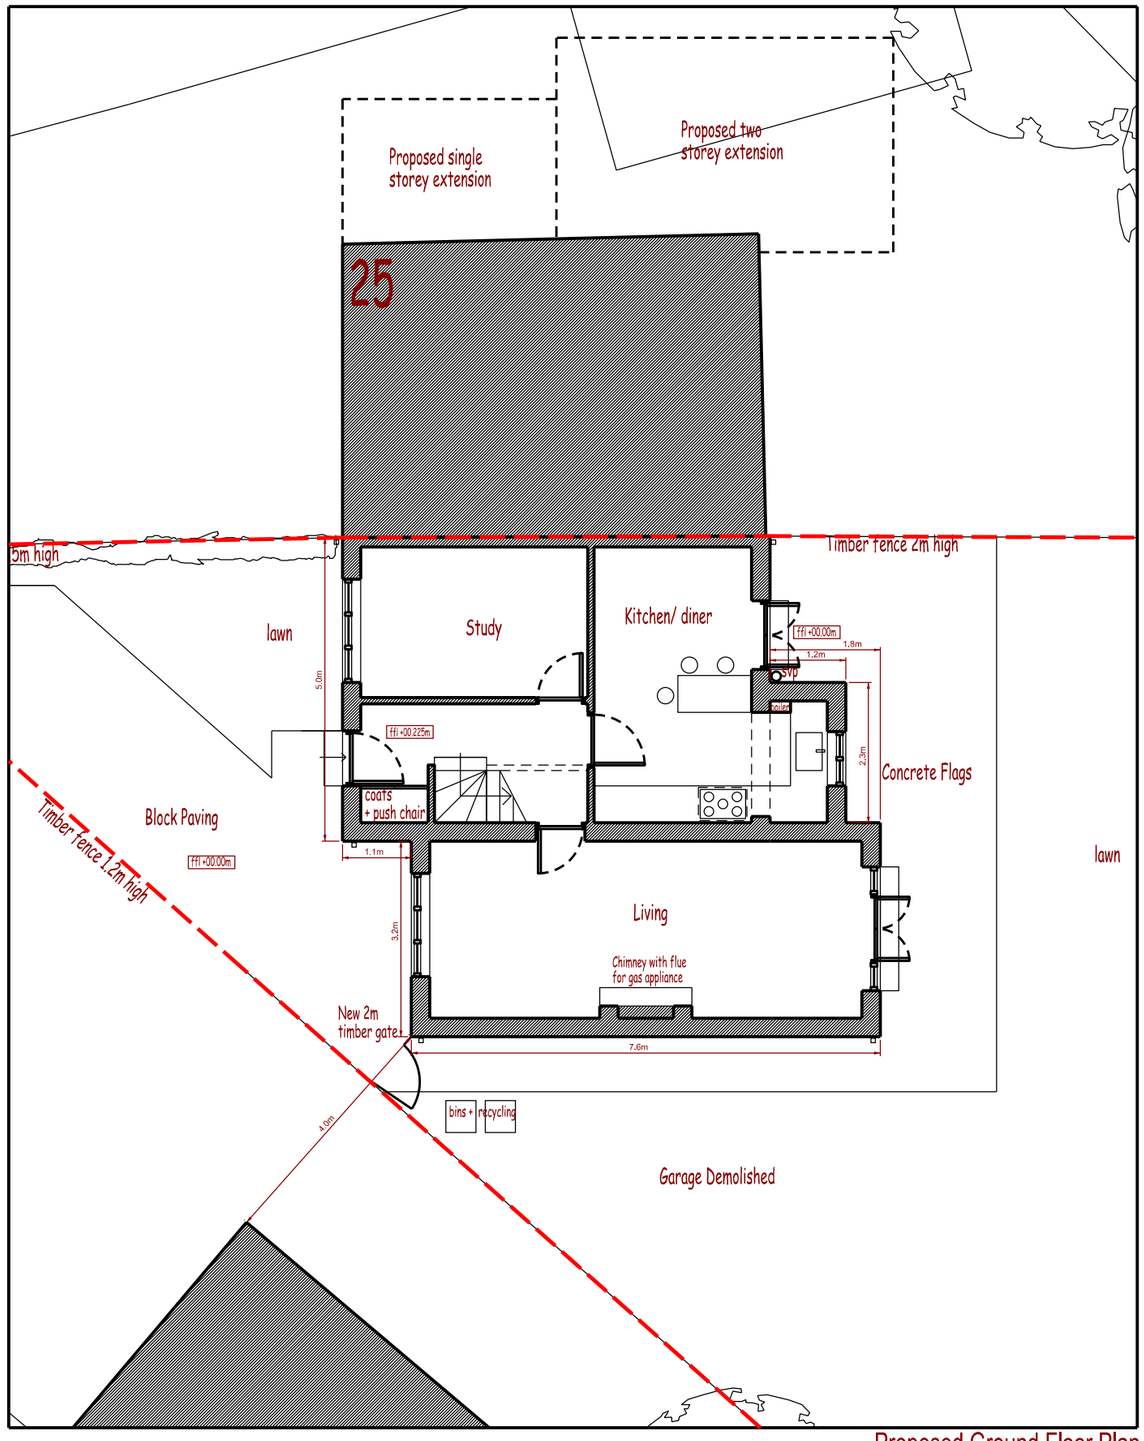

Proposed Ground Floor Plan

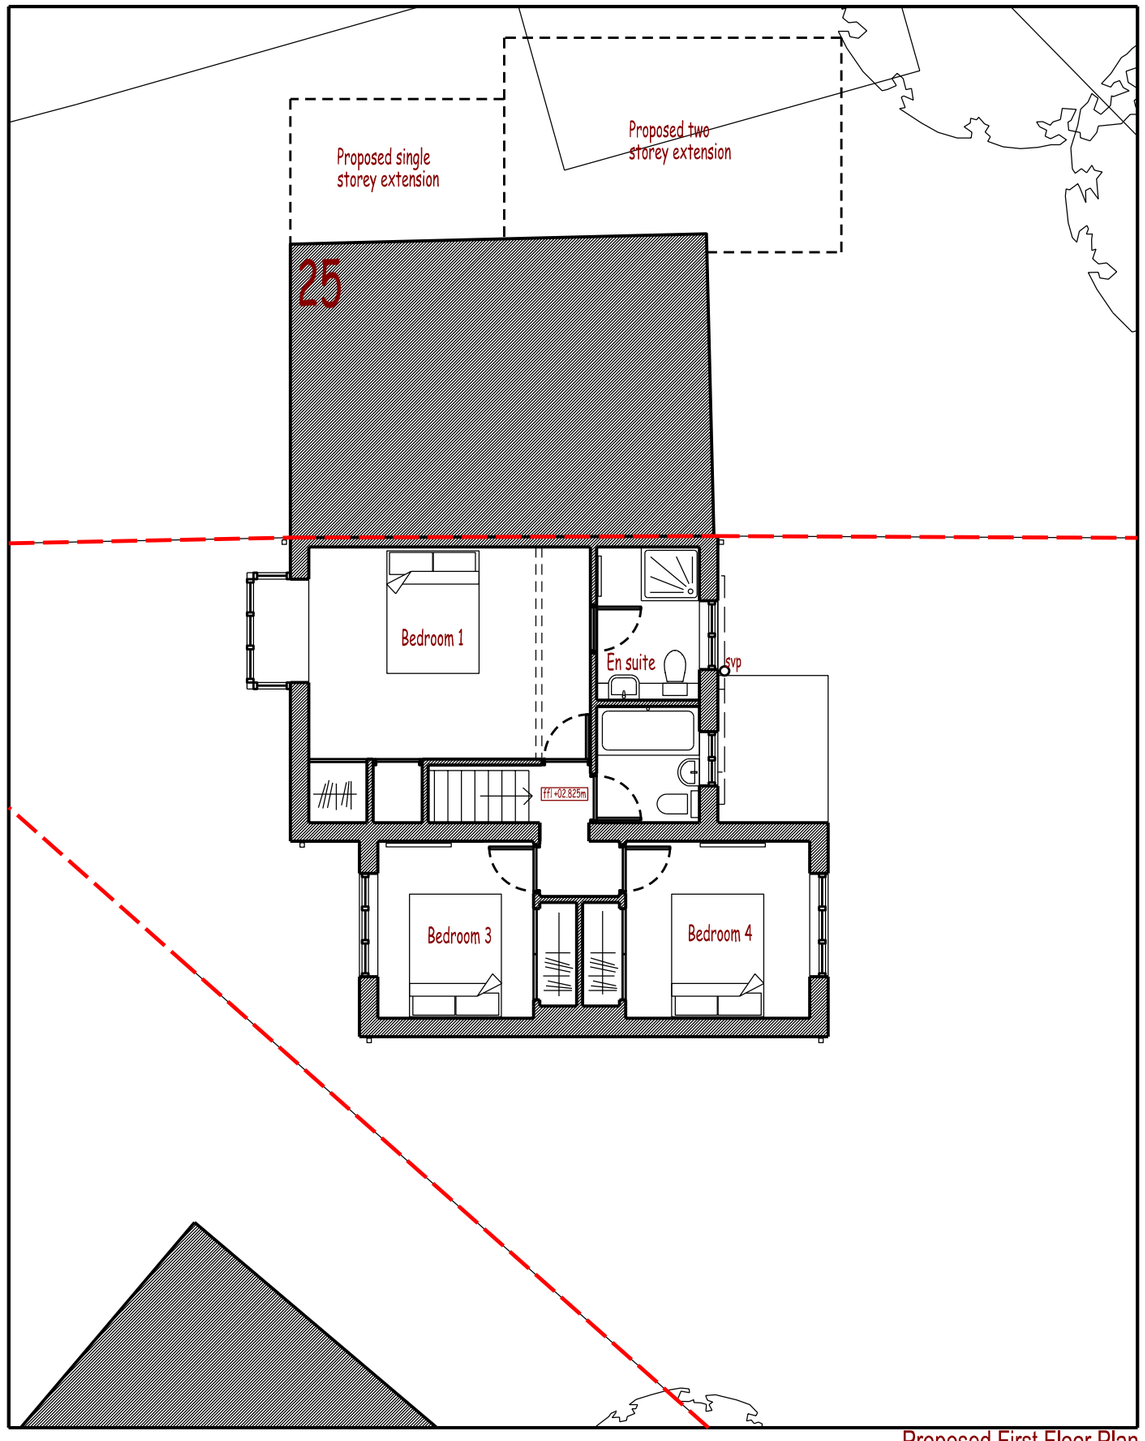

Proposed First Floor Plan