
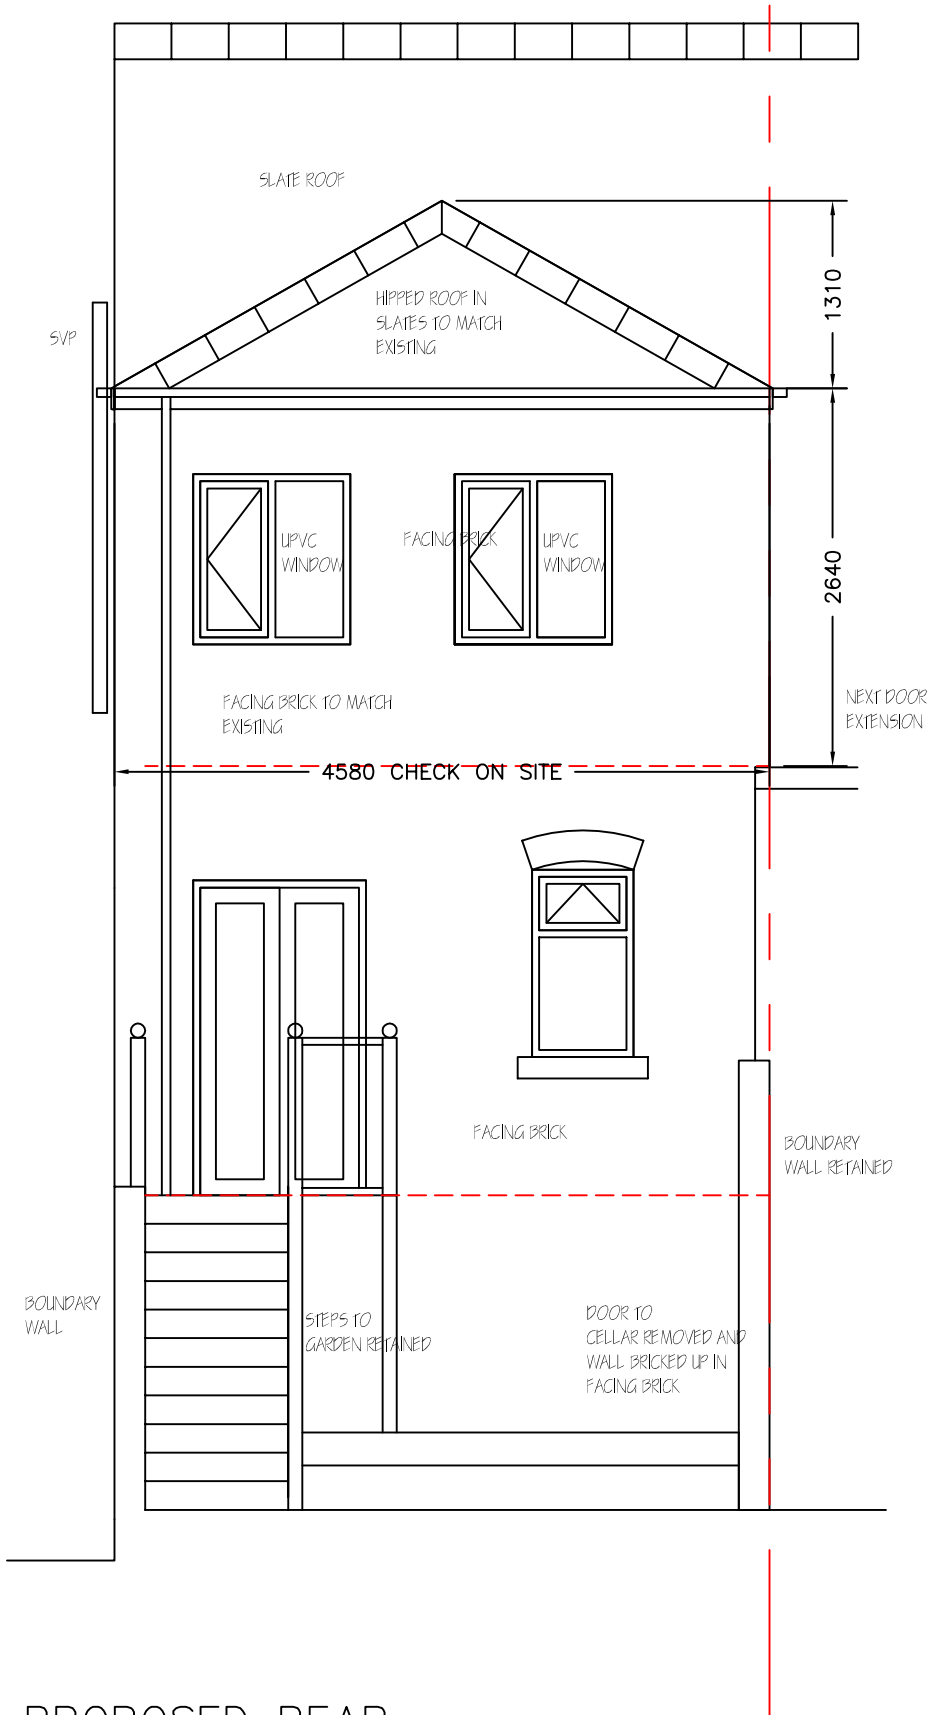


PROPOSED REAR ELEVATION 1:50

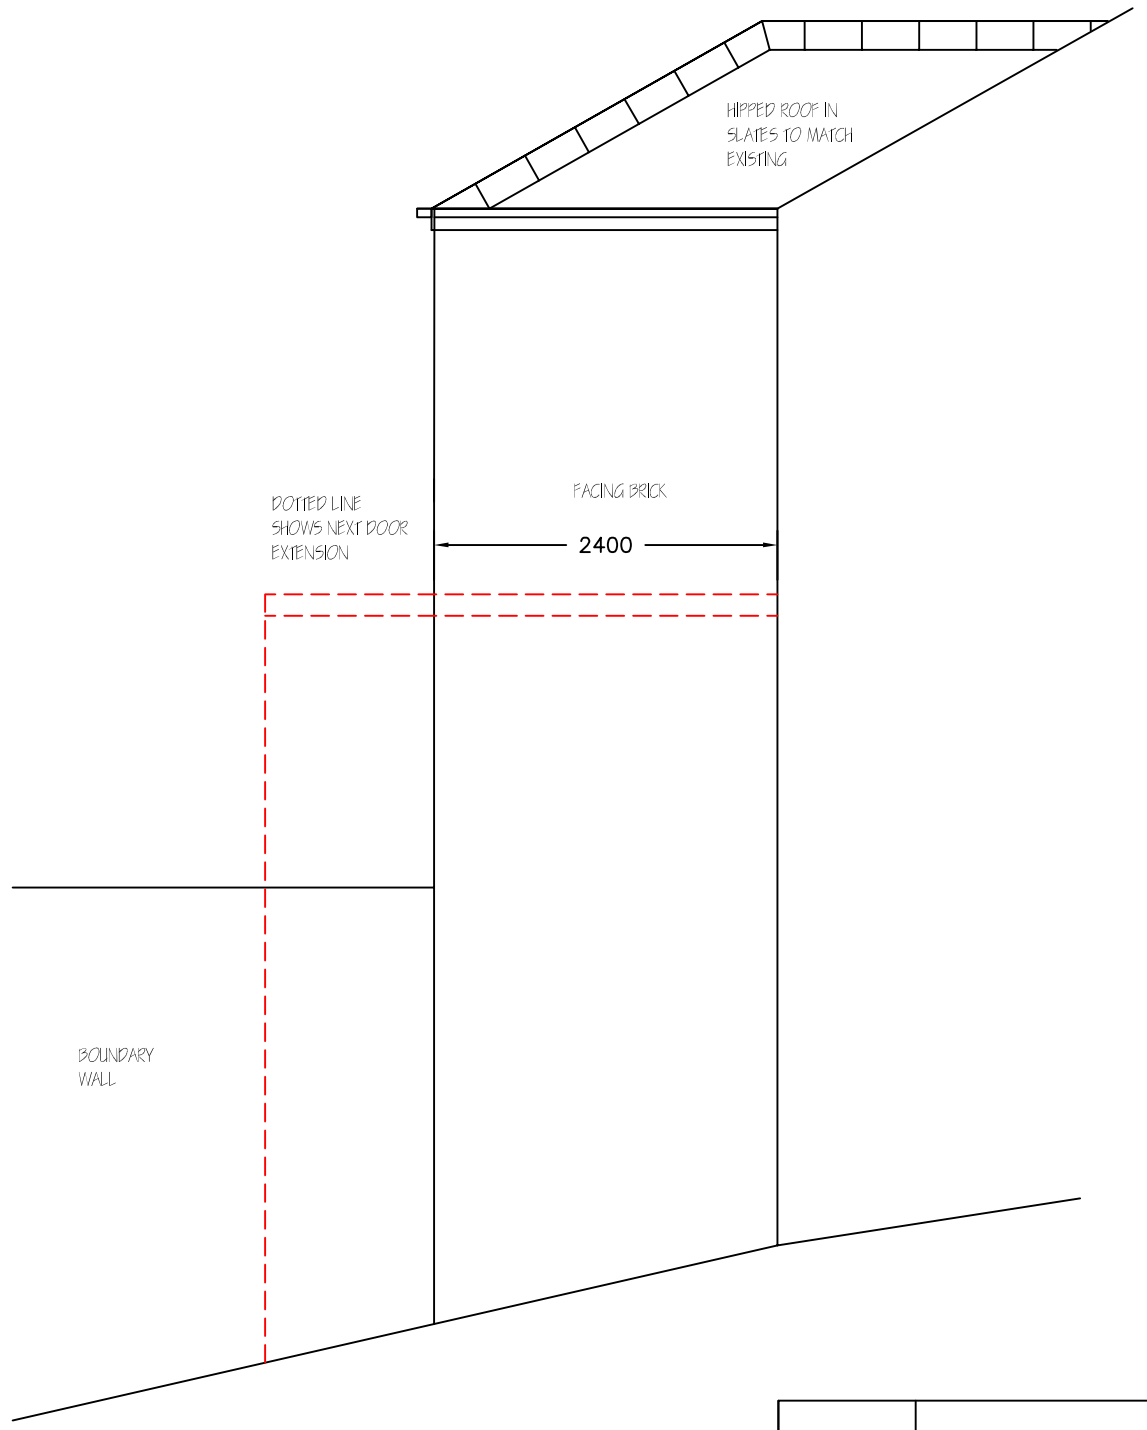

PROPOSED SIDE ELEVATION 1:50

Revisions	A. Hipped roof shown	22-1-14
This drawing is for planning permission only and is not a construction drawing.		
Drawing Title	PROPOSED-REAR-AND-SIDE-ELEVATION	
Job No. - Dwg No.	DT/2013/5 .	—
Client:	Mr THOMPSON 2 NEW STREET WORSBOROUGH BARNSLEY S70 4TE	
Scale.	1:50	