

Front Elevation
PS-Type-F



Side Elevation
PS-Type-F

Roof covering to be Marley Eternit Rivendale black slate with dry ridge vent system

Wet clipped roof verge

Fall & rise black gutter in an ogee section (to emulate traditional box timber) bracketed gutters on stone supports

Black NG02 front door
Black NG05 rear door

Black vertically boarded garage door

Upvc Windows wood grained finish to be mounted in at least 70mm of the reveal in cream Ral colour to be agreed

140mm coursed Marshalls Cromwell fine faced pitched face Buff coloured


All reconstituted feature stonework supplied by specialist manufacturer

Forticrete Bath colour
140mm stone heads
140mm stone cills

Black vertically boarded garage doors

* = Glass below 800mm above finished floor level must be toughened

L = Laminate Glass

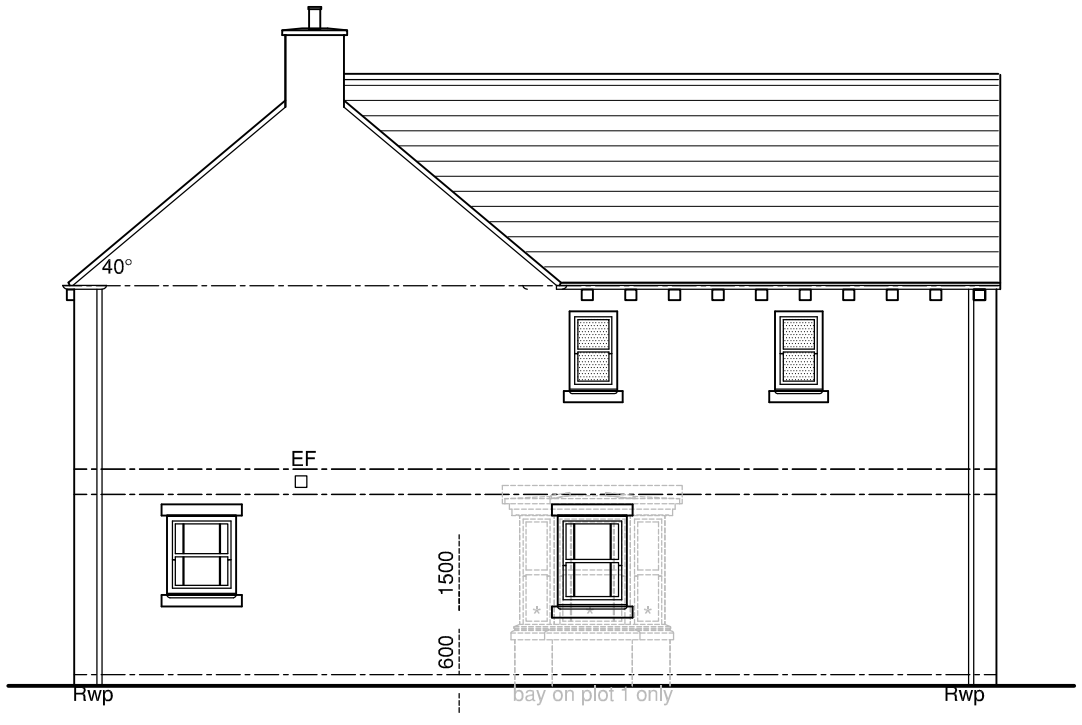

Side Elevation
PS-Type-F



Rear Elevation
PS-Type-F

duchy homes
4100 Park Approach
Thorpe Park
Leeds
LS15 8GB
0113 3970437
www.duchyhomes.co.uk

Scale 1:100
Date 19/08/15
Drawn MF
Checked
Drawing No. PS-Type-F-001
Rev. B

Rev B
House Type PS-Type-F 2009 sq/ft
Drawing Title Elevations - Planning
Site Penistone

Date 10/02/16
Description Notes updated