


LEGEND:

DO NOT SCALE

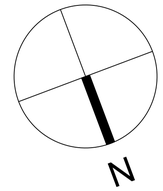

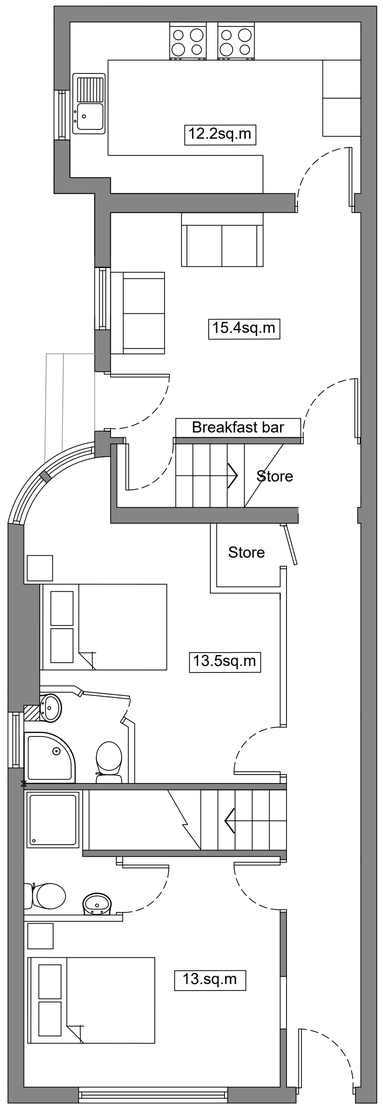


Proposed Ground Floor Plan
Scale 1:50

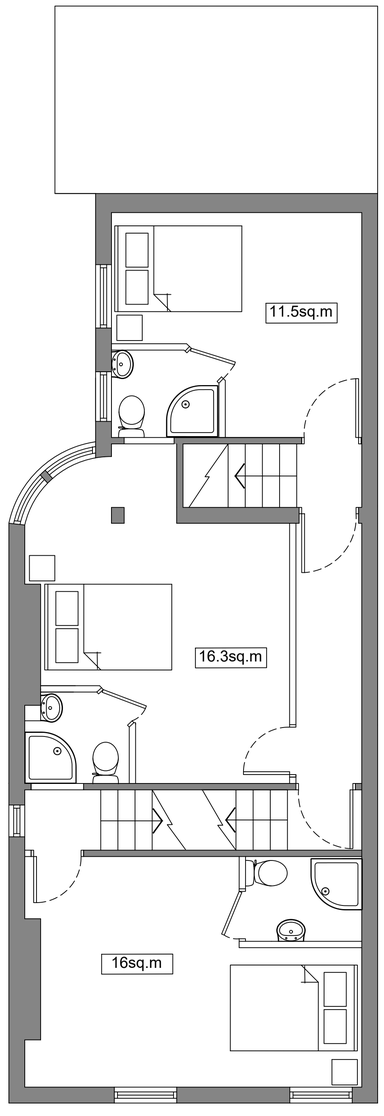

Proposed First Floor Plan
Scale 1:50

Proposed Second Floor Plan
Scale 1:50

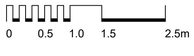

Revision:	Date:	Description:	Drw:	Chk:

C&G PROPERTY

Project:
139 Doncaster Road
Barnsley
S70 1UF

Drawing Title:
Proposed Floor Plans

Client:

Drawn:	Checked:	Date:	Scale:	Paper Size:
SC		07.10.20	1:50	A1

Job No.:	Dwg No.:	Stage:	Revision:
N/A	2	Planning	