

DO NOT SCALE.
FIGURED DIMENSIONS ONLY TO BE TAKEN


ALL CONSTRUCTION WORK OF WHATSOEVER NATURE IS DEEMED TO BE HAZARDOUS. ALL OR ANY WORK ARISING OUT OF THE IMPLEMENTATION OF THE INFORMATION SHOWN ON THIS DRAWING MUST BE CARRIED OUT IN ACCORDANCE WITH THE CONSTRUCTION ( DESIGN & MANAGEMENT ) REGULATIONS 2007 ANDALL UPDATES AND AMENDMENTS THEREOF.

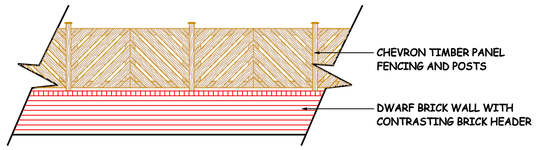


TYPICAL BOUNDARY DETAIL
SCALE 1:50

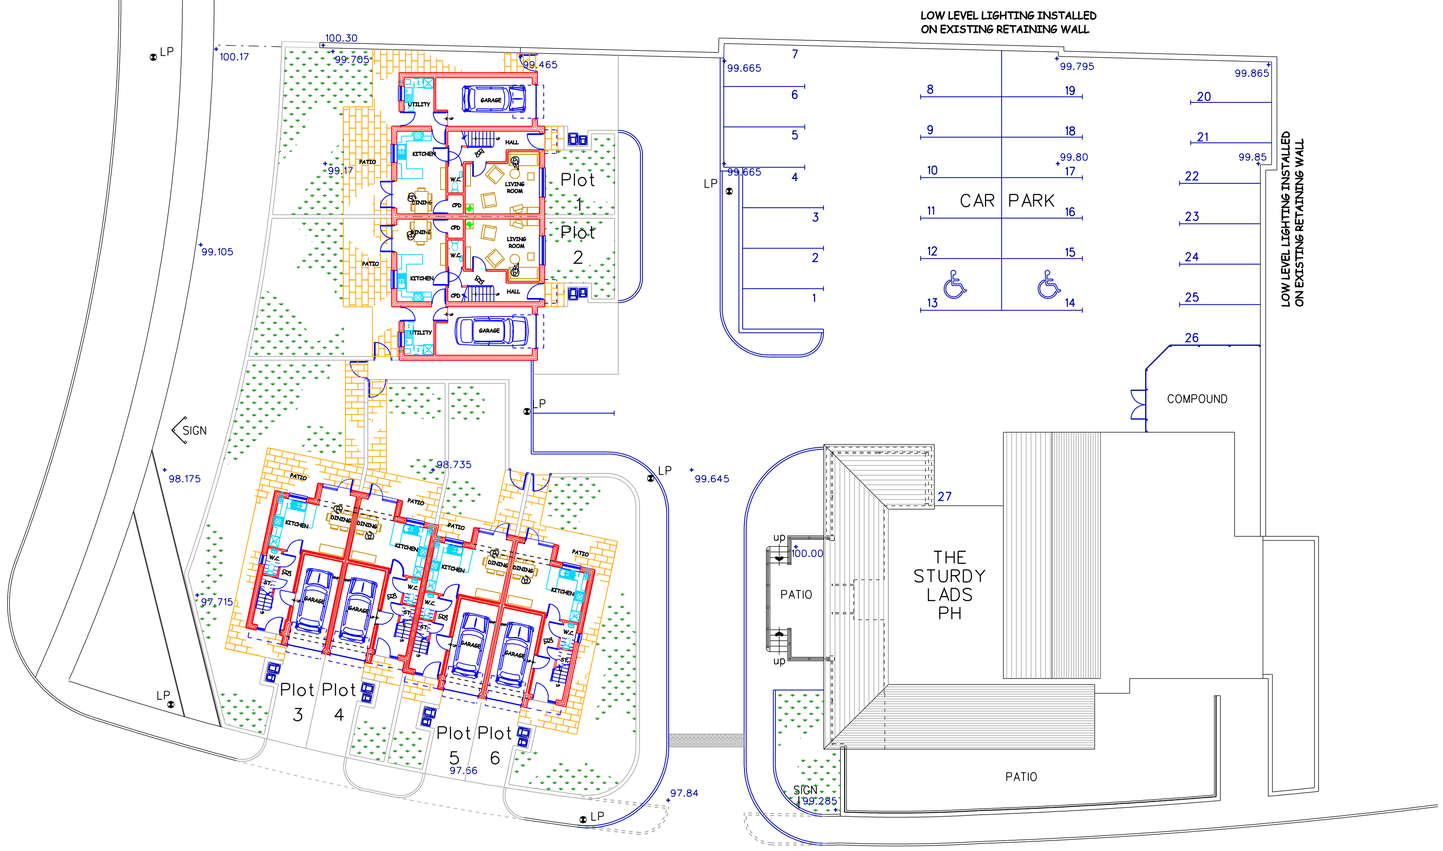


PROPOSED SITE PLAN

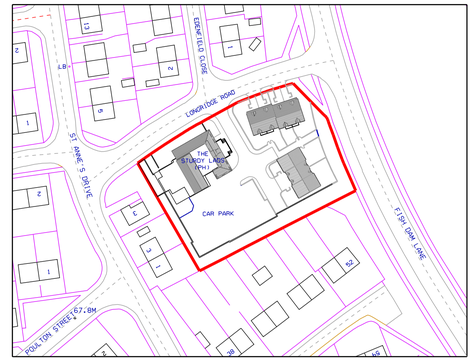


LOCATION PLAN
SCALE 1:1250

Rev C 22/09/08 Plots 1&2 handed, footpath omitted, boundary treatment added
Rev B 06/06/08 Plots 3 to 6 handed to front Longridge Road
Rev A 26/03/08 Minor alterations to plots 3 to 6
revisions

A.A. DESIGN LTD
architects surveyors
interior designers

UNIT 2 AIZLEWOOD ROAD
SHEFFIELD S8 0YX
TELEPHONE 0114 2589571 FAX 0114 2500669
E - Mail architects@aadesign.co.uk

LAND ADJACENT TO
THE STURDY LADS
LONGRIDGE ROAD
MONK BRETTON

PROPOESD SITE PLAN

DATE DRAWN MAR'08
SCALE 1:200&50

DRAWING No. 08014/002C