Homes By Strata Flat Type Como

All work to be carried out in accordance with the requirements of the Building Regulations,Water Authority and the Construction (Design and Management) Regulations currently in force.


Do not scale from this drawing. Architect to be notified of any discrepancies.

Verify relevant dimensions on site before commencing work or preparing shop drawings. This drawing is copyright.

Rev:	Date:	Action:
A:		



Side Elevation

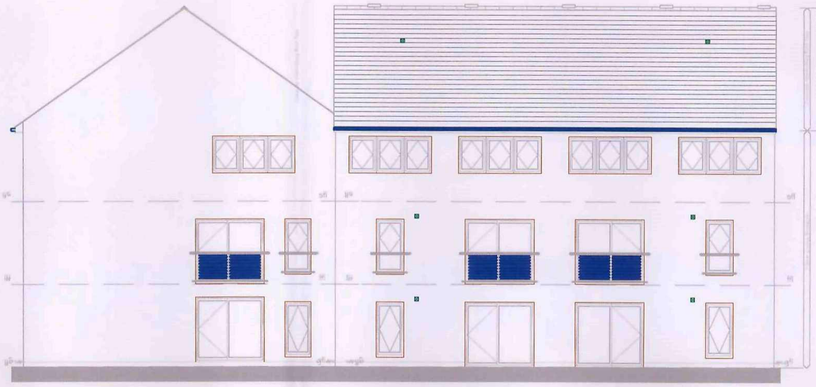

Rear Elevation



Side Elevation



Front Elevation

Barnsley Metropolitan Borough Council
03 MAR 2008
Corporate Mail Room

homes by strata

strata homes limited quay point lakeside doncaster DN4 5PL
T 01302 308508 F 01302 308501 www.homesbystrata.co.uk

scale: 1:50/1:100 | drawn by: AR | date: 9/10/06

Project: LIFE FLAT TYPES
Longcar Only

Drawing: COMO (642 sq.ft.)
ELEVATIONS

Drawing Number:	House Ref	Drawing
	L3	07

Revision -

\\jkcn\JO-SH\07 - Design\01 - Sites\02 - Current Sites\TIME Longcar lane, Barnsley\05 - Site Specific Details\Lfk3-ComoRev.dwg

Created By:
KNAPTON
& Knapton.©

Proposed Residential Development at Longcar Lane/Racecommon Road. Barnsley.

strata

"Residential Design Excellence"



N

Scale• 1:500
Date•
Drg No• 07/354/00

Client• Strata Homes Ltd.
Site• Longcar
Plan• Planning Layout Red Line

Barnsley Metropolitan Borough Council
03 MAR 2008
Corporate Mail Room

Created By:
KNAPTON
& Knapton.©

The Studio • Upper Slack Farm • Lumb Lane • Wainstalls • HALIFAX • HX2 7UL • Tel +44 1422 242141 • Fax + 44 1422 242603 • www.knaptonandknapton.co.uk

Planning Layout. Scale 1:500.

Revisions

\\knet\03-SHARE - Design\01 - Sites\02 - Current Sites\TIME Longcar lane, Barnsley\01 - Site Layout\Layout1 Rev G 25-2-08.dwg